
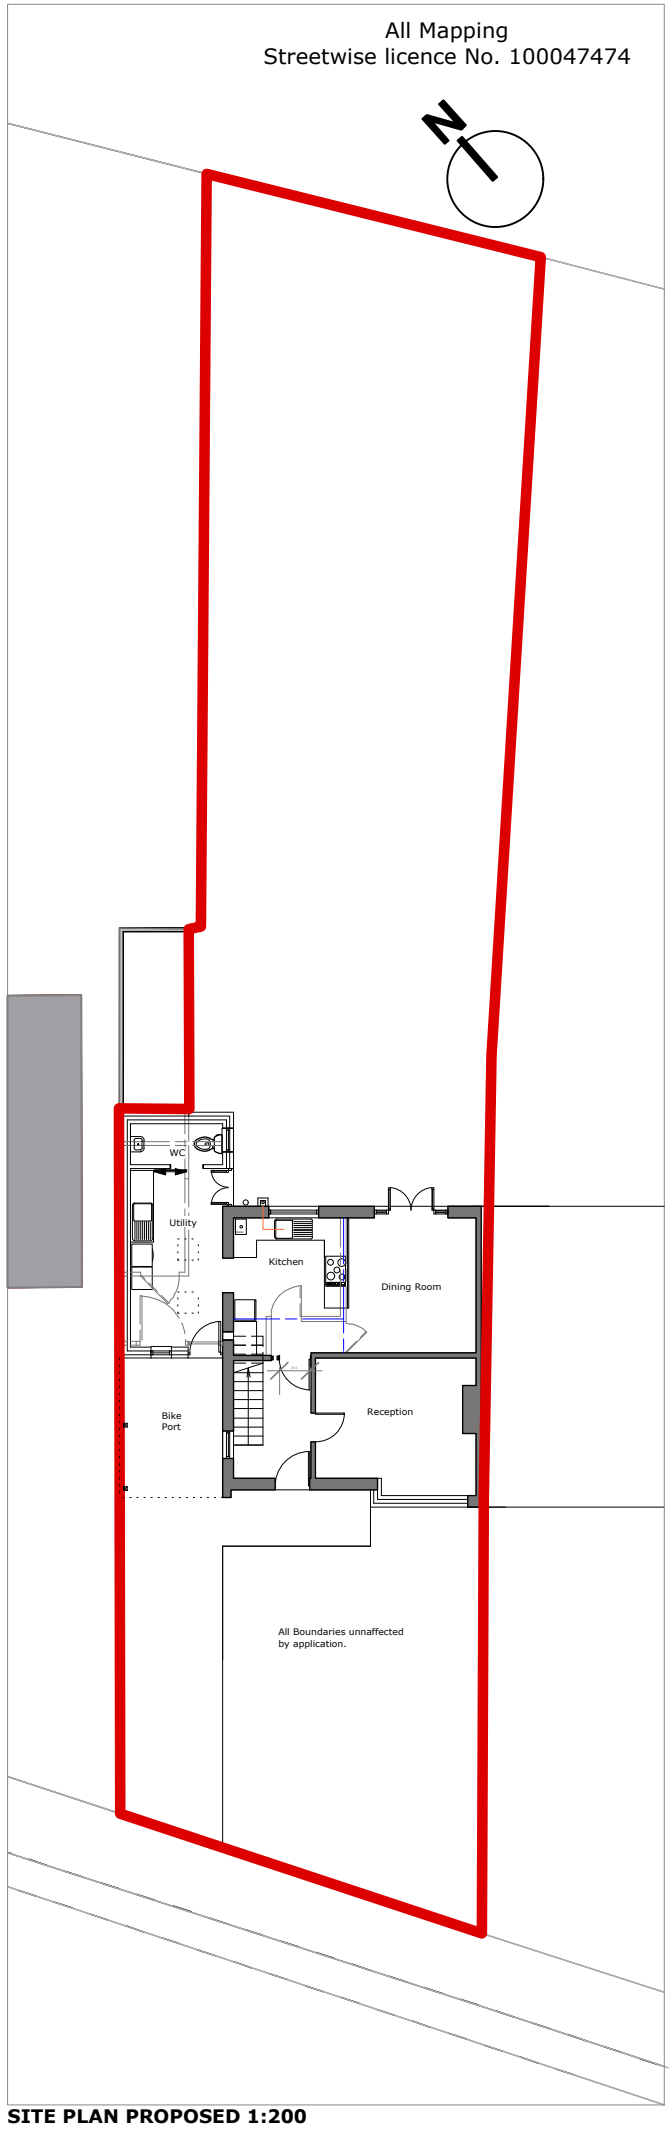
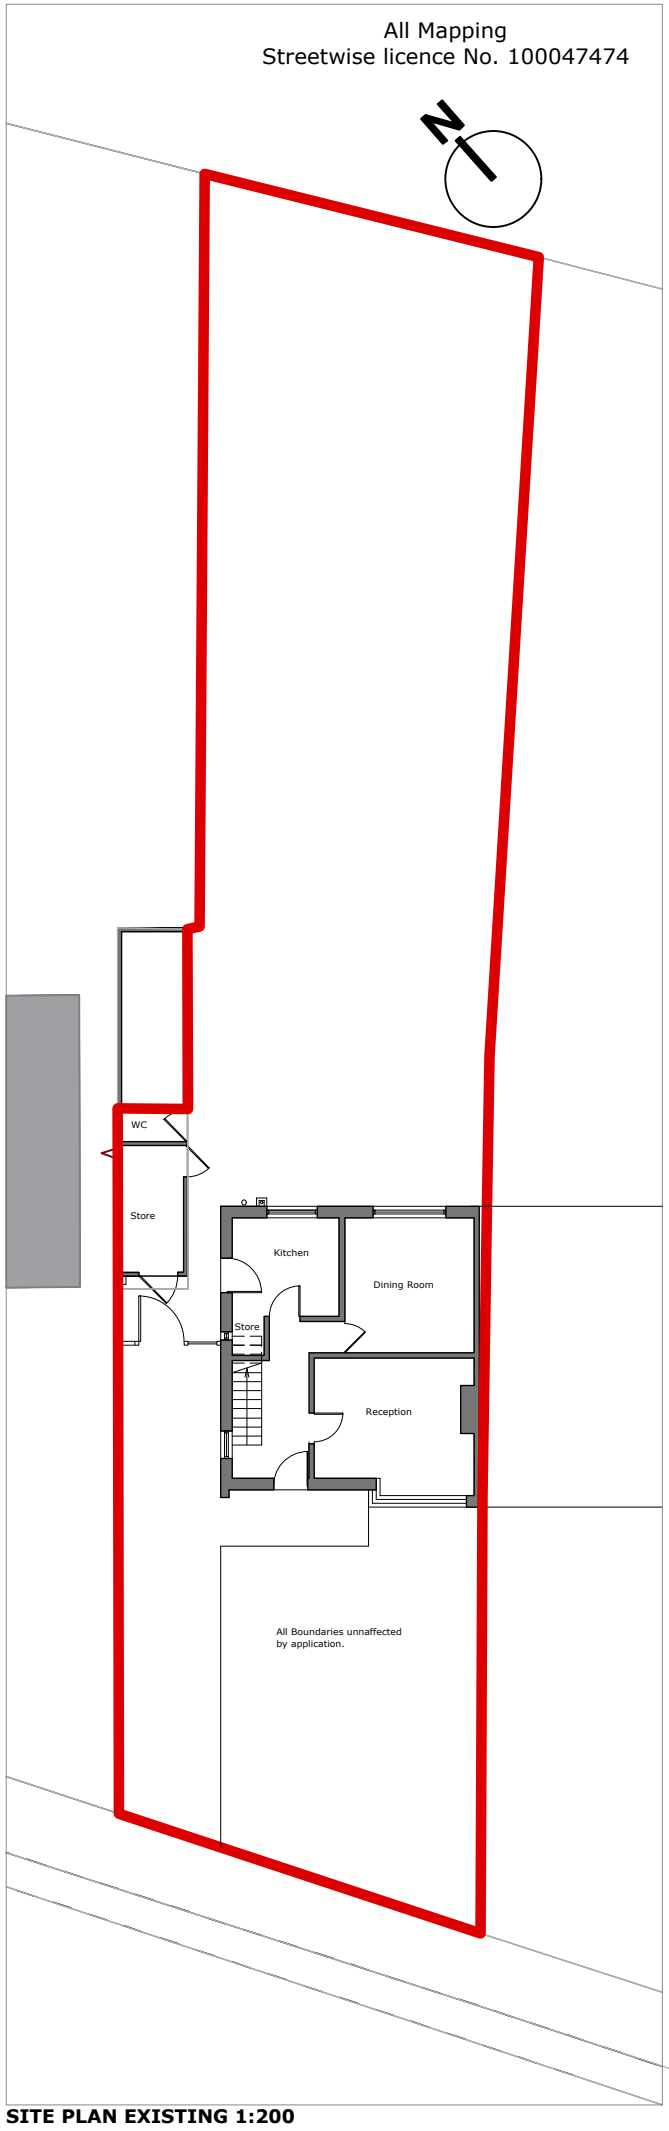
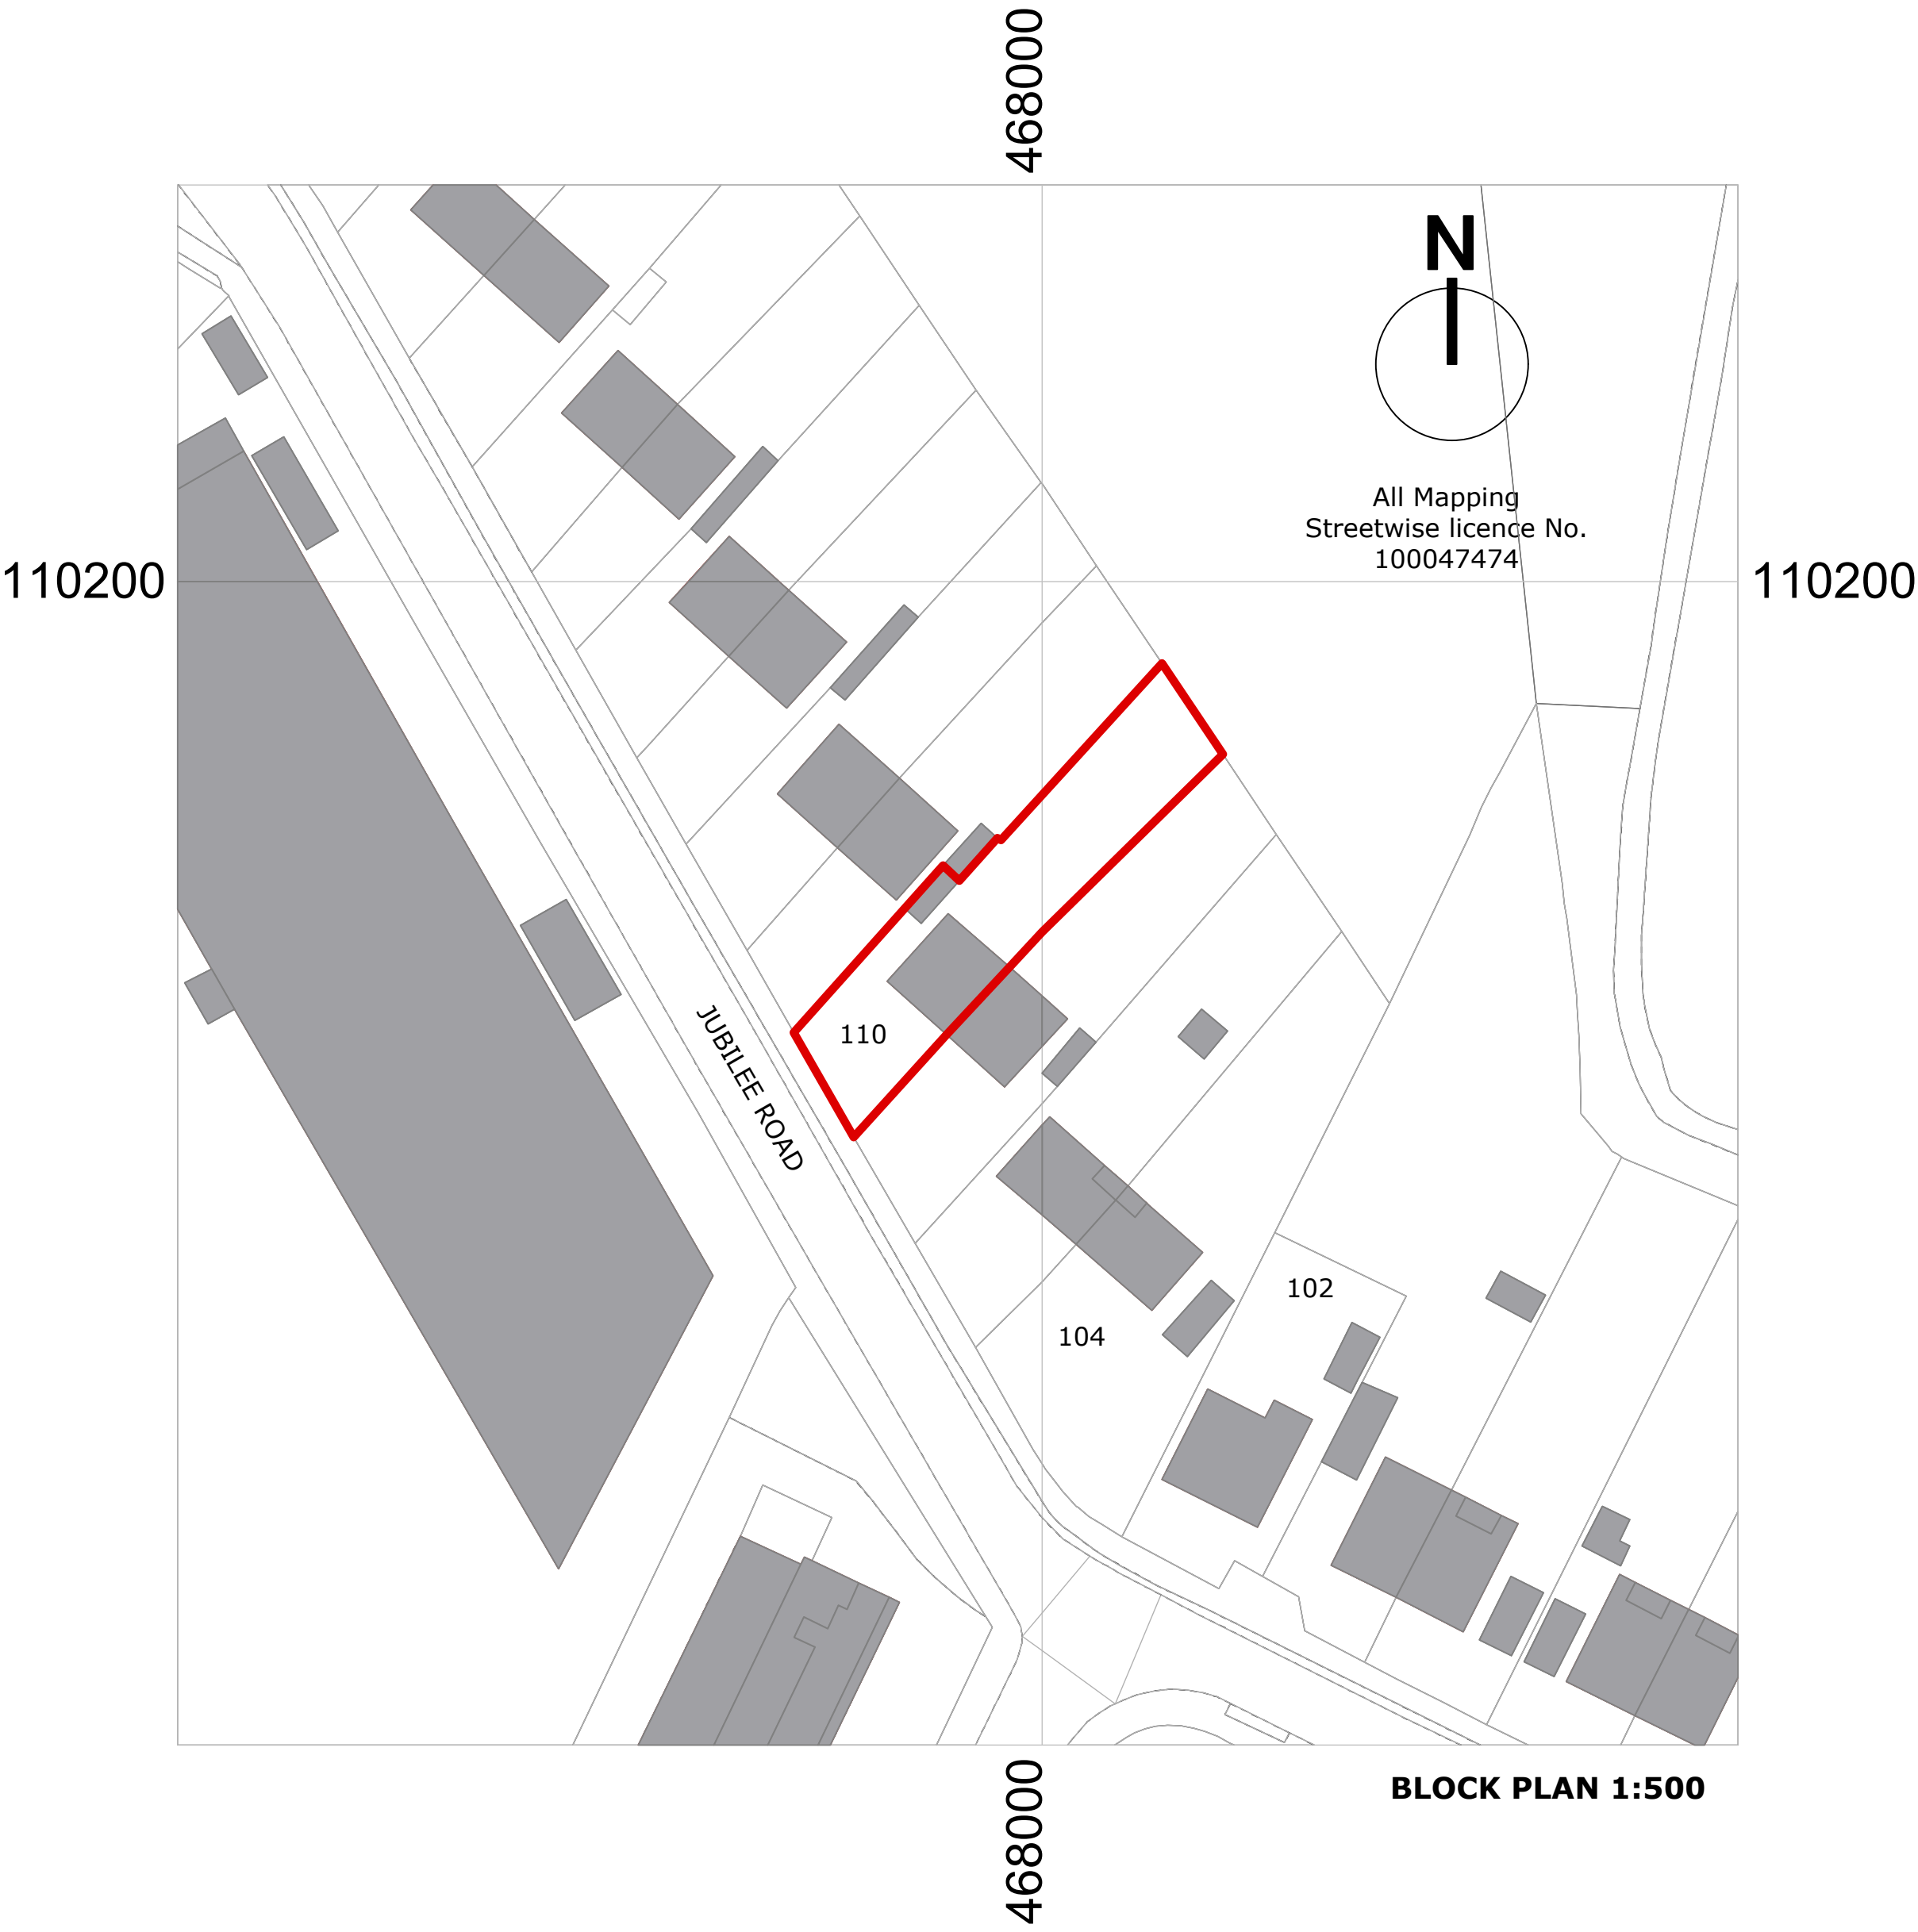


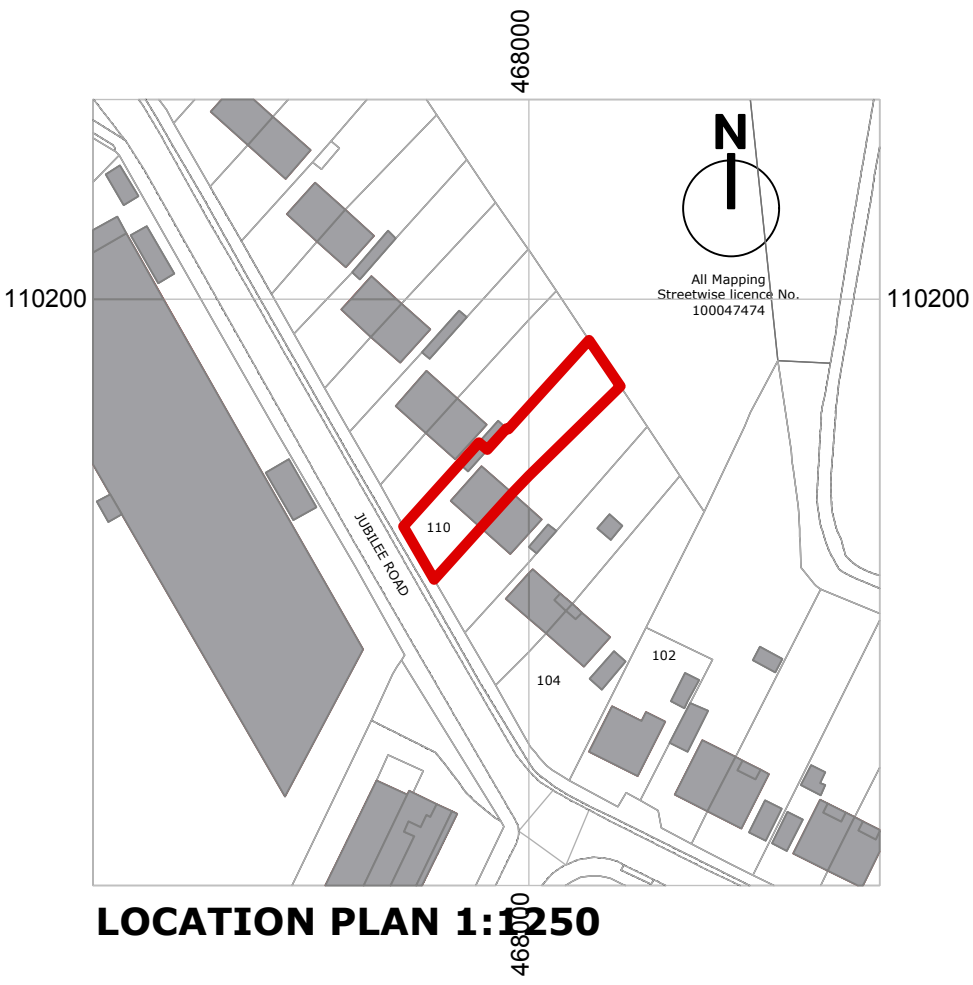

Notes
Use only Figured Dimensions
Always check dimensions on site and report any discrepancies to the Architect.
Not for construction unless marked for this purpose.

C	Bike port added	SWR	05/12/13
B	Bike port omitted, roof light omitted	SWR	16/10/12
A	Extension moved, roof lowered	SWR	08/10/12
REVISION	DESCRIPTION	DRAWN BY	DATE

SWR

ARCHITECT

SWR Architect
5 Furze Meadow, Nyewood
Petersfield,
Hants
GU31 5JB
T: 01730 821072
E: swr.architect@gmail.com

TITLE

Location /Block/Plans
110 JUBILEE RD WATERLOOVILLE, PO7 7RG

DRAWING NUMBER	REVISION	STATUS	DATE
1003/100	C	Planning	Dec 2013
DRAWN BY	SWR		