



ALL SCALES @ A3. FOR GUIDANCE ONLY. DO NOT SCALE FOR THIS DRAWING.
EXACT SIGNAGE POSITIONS TO BE DETERMINED ON SITE BY ARCHITECT.
This scheme is a visual representation of our signage proposal. Sizes, colours and physical attributes of the actual signage may vary due to the limitations of the manufacturing process. This document is the property of Omega Signs Ltd. and must not be passed on to third parties without consent. Any unauthorised use of this document will result in a design fee being charged. Copyright © Omega Signs 2013.
Omega Signs Ltd, Newmarket Approach, Leeds, LS9 0RJ
T: 0113 240 3000 F: 0113 249 2228
E: info@omega-signs.co.uk W: www.omega-signs.co.uk



SIGN TYPE	DESCRIPTION
DT CAN3 (0)	1000mm aluminium tray with 75mm returns and externally illuminated.
LOCATION	
01	SPECIFICATION
QUANTITY	A1&C1: 9000mm x 1000mm x2 B&D: 8300mm x 1000mm x2
01	
REF CODE	EXT-0000

A1&C1




B&D



SIGN TYPE	DESCRIPTION
DT SP2 (0)	Flat aluminium panels with aluminium angle to outer edges.
LOCATION	
02	SPECIFICATION
QUANTITY	A2&C2: 9000mm x 1800mm
02	
REF CODE	EXT-0000

A2&C2



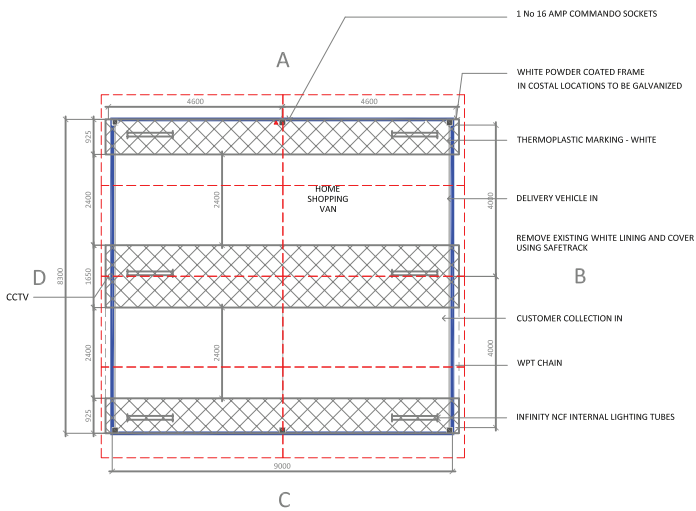


Issue No.	Date	Brief Description	Raised	Amended

AMENDMENTS
(Latest issue number applies)

ASDA

SCALE	CREATED	JOB NUMBER
1:100	01-05-13	98420v01
MANAGER	DESIGNER	ISSUE
S Ford	G Hughes	1

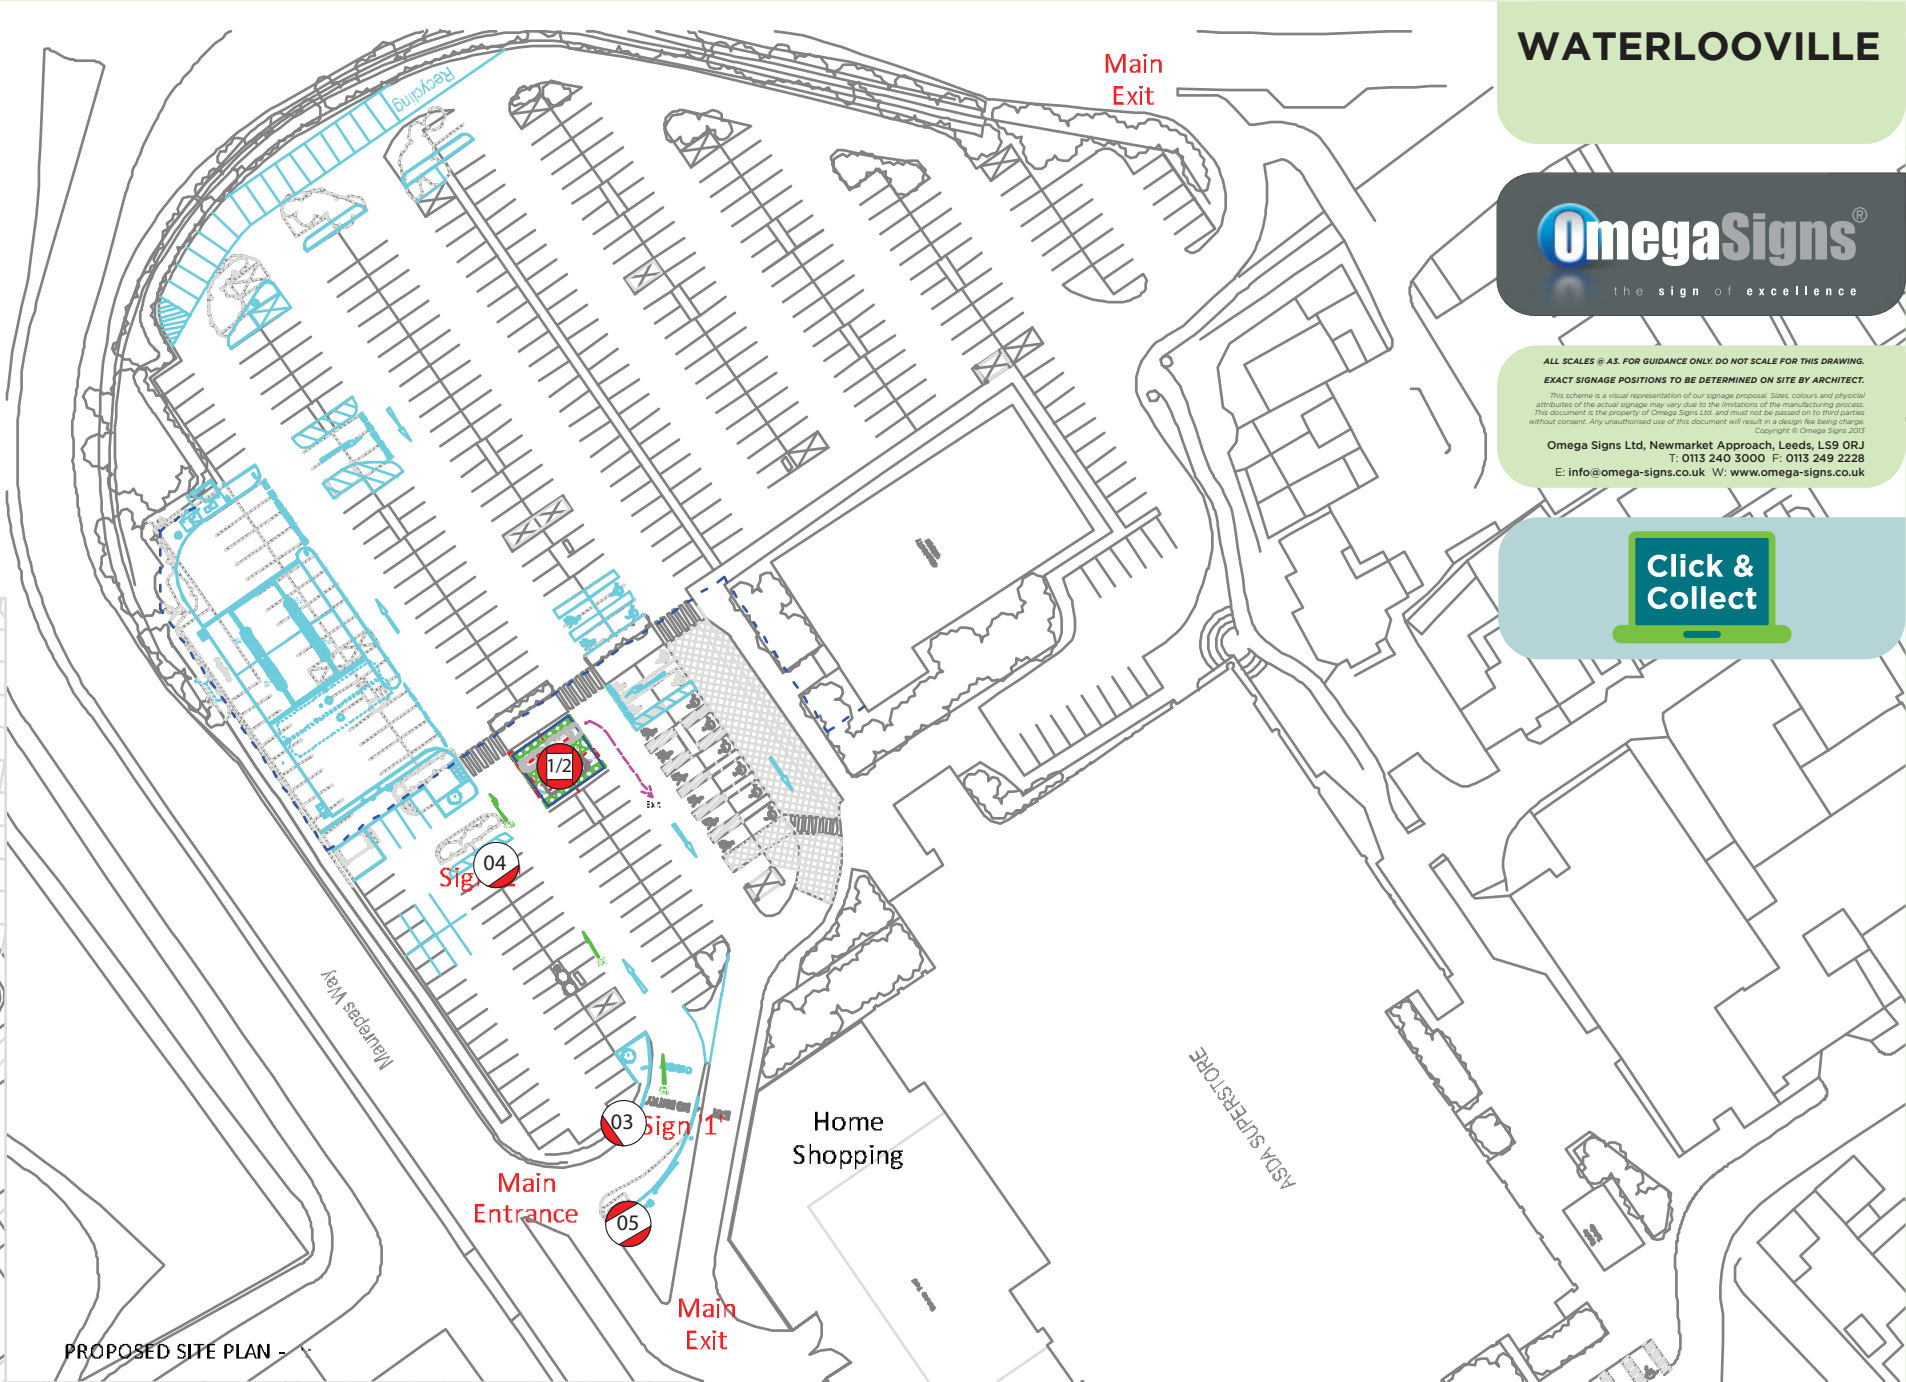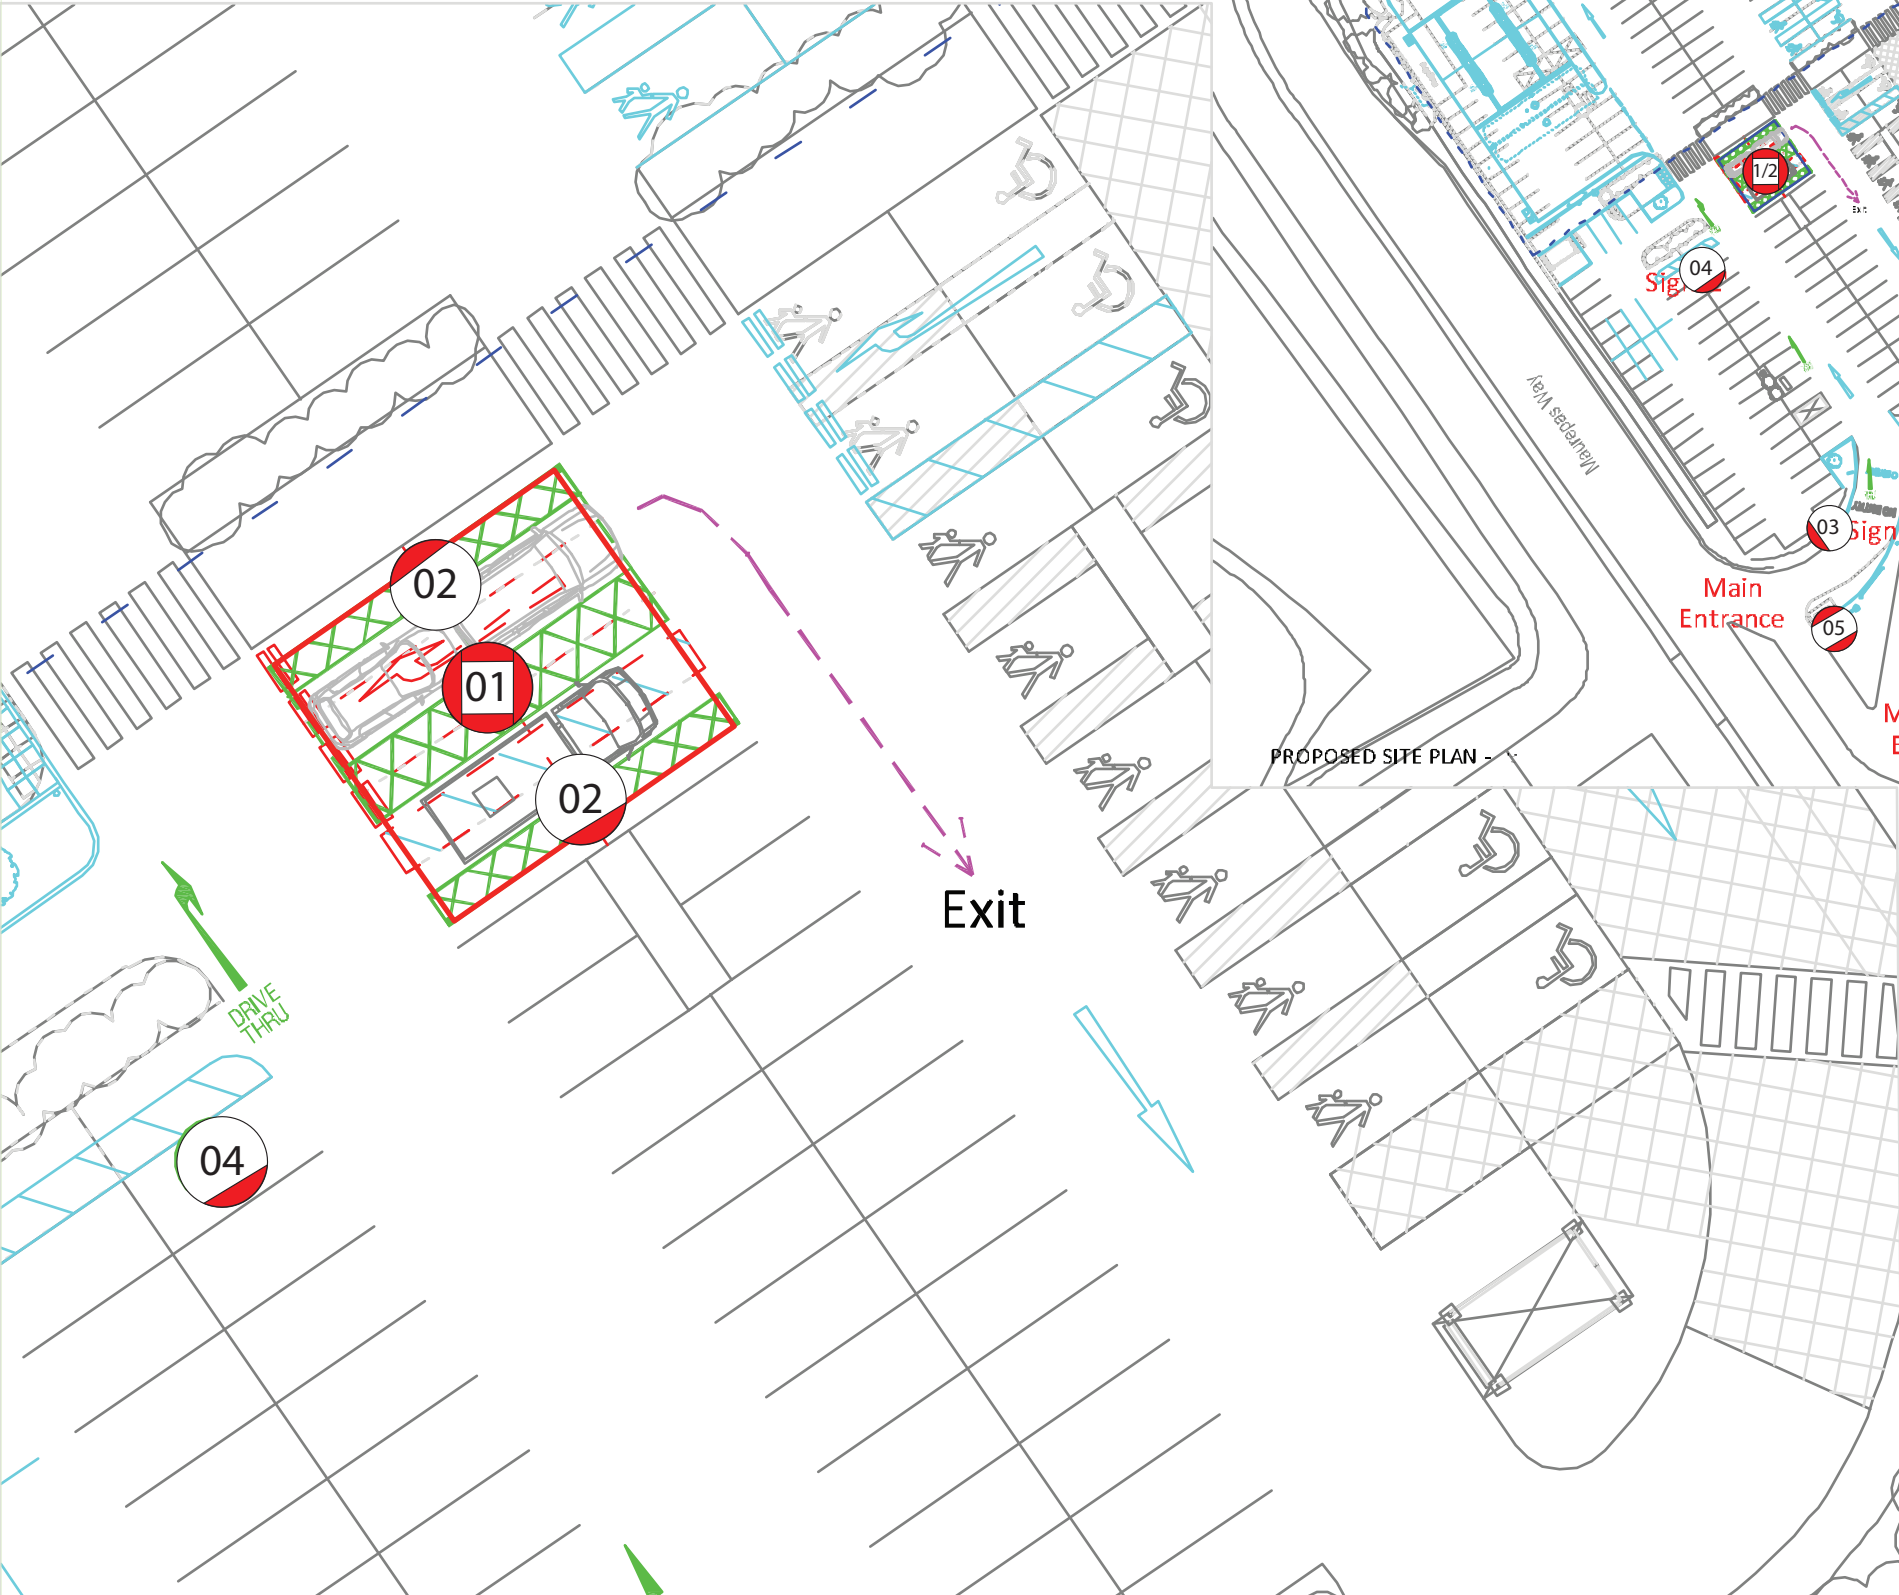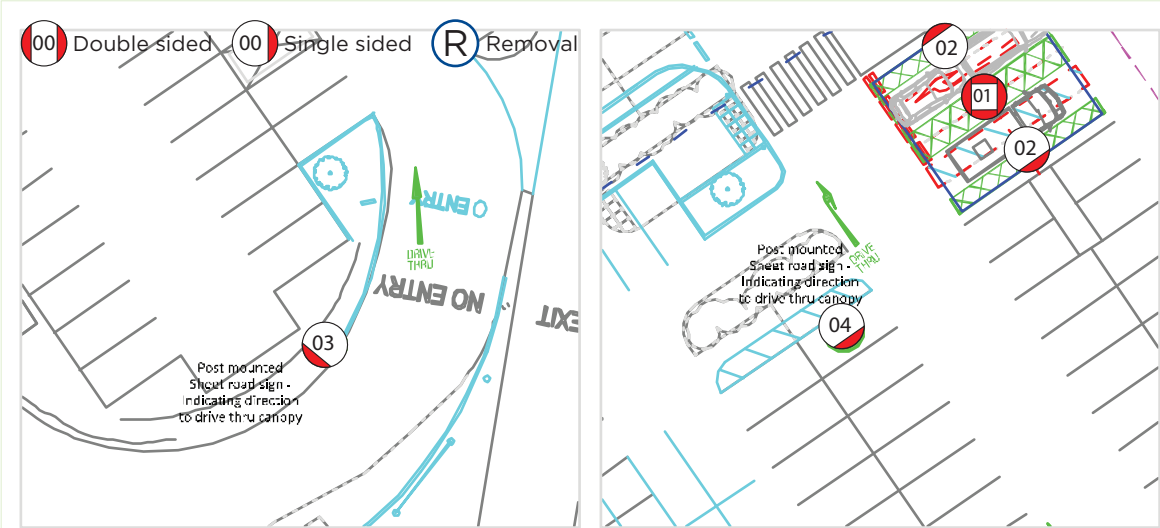

WATERLOOVILLE

the sign of excellence


ALL SCALES @ A3. FOR GUIDANCE ONLY. DO NOT SCALE FOR THIS DRAWING.
EXACT SIGNAGE POSITIONS TO BE DETERMINED ON SITE BY ARCHITECT.
This scheme is a visual representation of our signage proposal. Sizes, colours and physical attributes of the actual signage may vary due to the limitations of the manufacturing process. This document is the property of Omega Signs Ltd. and must not be passed on to third parties without consent. Any unauthorised use of this document will result in a design fee being charged. Copyright © Omega Signs 2013.
Omega Signs Ltd, Newmarket Approach, Leeds, LS9 0RJ
T: 0113 240 3000 F: 0113 249 2228
E: info@omega-signs.co.uk W: www.omega-signs.co.uk

Click & Collect


ASDA

SCALE	CREATED	JOB NUMBER
1:200/1:400/1:1000	01-05-13	98420v01
MANAGER	DESIGNER	ISSUE
S Ford	G Hughes	1

SIGN TYPE	DESCRIPTION
DT D1 N	Flat ali panel with vinyl display & 2 rows of signfix channel fixed to post.
LOCATION	
03	SPECIFICATION
QUANTITY	600mm x 800mm
01	
REF CODE	EXT-0000

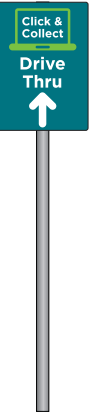

SIGN TYPE	DESCRIPTION
DT D1 E	Flat ali panel with vinyl display & 2 rows of signfix channel fixed to post.
LOCATION	
04	SPECIFICATION
QUANTITY	600mm x 800mm
01	
REF CODE	EXT-0000

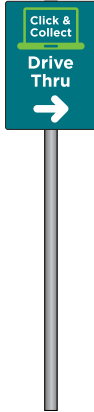

SIGN TYPE	DESCRIPTION
DT EA2 (00)	Replacement applied vinyl slats. Option 1
LOCATION	
05	SPECIFICATION
QUANTITY	2650mm x 1200mm
02	
REF CODE	EXT-



**Slat replacing next one up from George. If replacing a Priority slat this too needs to be replaced. GPS to provide up to date photo of the totem to Omega and agreement on slat requirments reached.*

Library

Offers in order of priority display.

From the top...

- | | | | | |
|-------------------|-------------|--------------------|------------|-------------------|
| • Pharmacy | 1. Petrol* | 4. Photo centre | 7. Baby | 10. Electrical |
| • Click & Collect | 2. Café | 5. Cash machine*** | 8. Lottery | 11. Bakery |
| • George. | 3. Optician | 6. Travel money | 9. Home | 12. Post Office** |

* Only if PFS is not visible
** Only in small stores
*** Only for use when ATM in store or stores 25k and below.

WATERLOOVILLE

OmegaSigns®
the sign of excellence

ALL SCALES @ A3. FOR GUIDANCE ONLY. DO NOT SCALE FOR THIS DRAWING.


EXACT SIGNAGE POSITIONS TO BE DETERMINED ON SITE BY ARCHITECT.

This scheme is a visual representation of our signage proposal. Sizes, colours and physical attributes of the actual signage may vary due to the limitations of the manufacturing process. This document is the property of Omega Signs Ltd. and must not be passed on to third parties without consent. Any unauthorised use of this document will result in a design fee being charge. Copyright © Omega Signs 2013.

Omega Signs Ltd, Newmarket Approach, Leeds, LS9 0RJ
T: 0113 240 3000 F: 0113 249 2228
E: info@omega-signs.co.uk W: www.omega-signs.co.uk

Click & Collect

POST MOUNTED SIGN FOUNDATION DETAILS

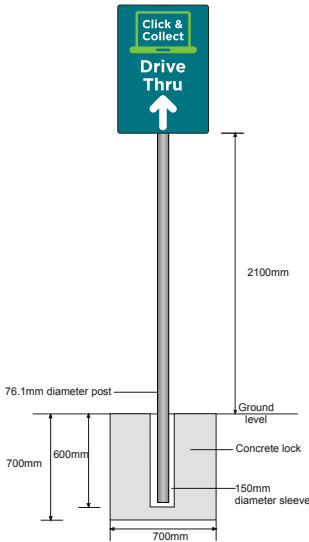

ASDA

SCALE	CREATED	JOB NUMBER
1:50	01-05-13	98420v01
MANAGER	DESIGNER	ISSUE
S Ford	G Hughes	1