


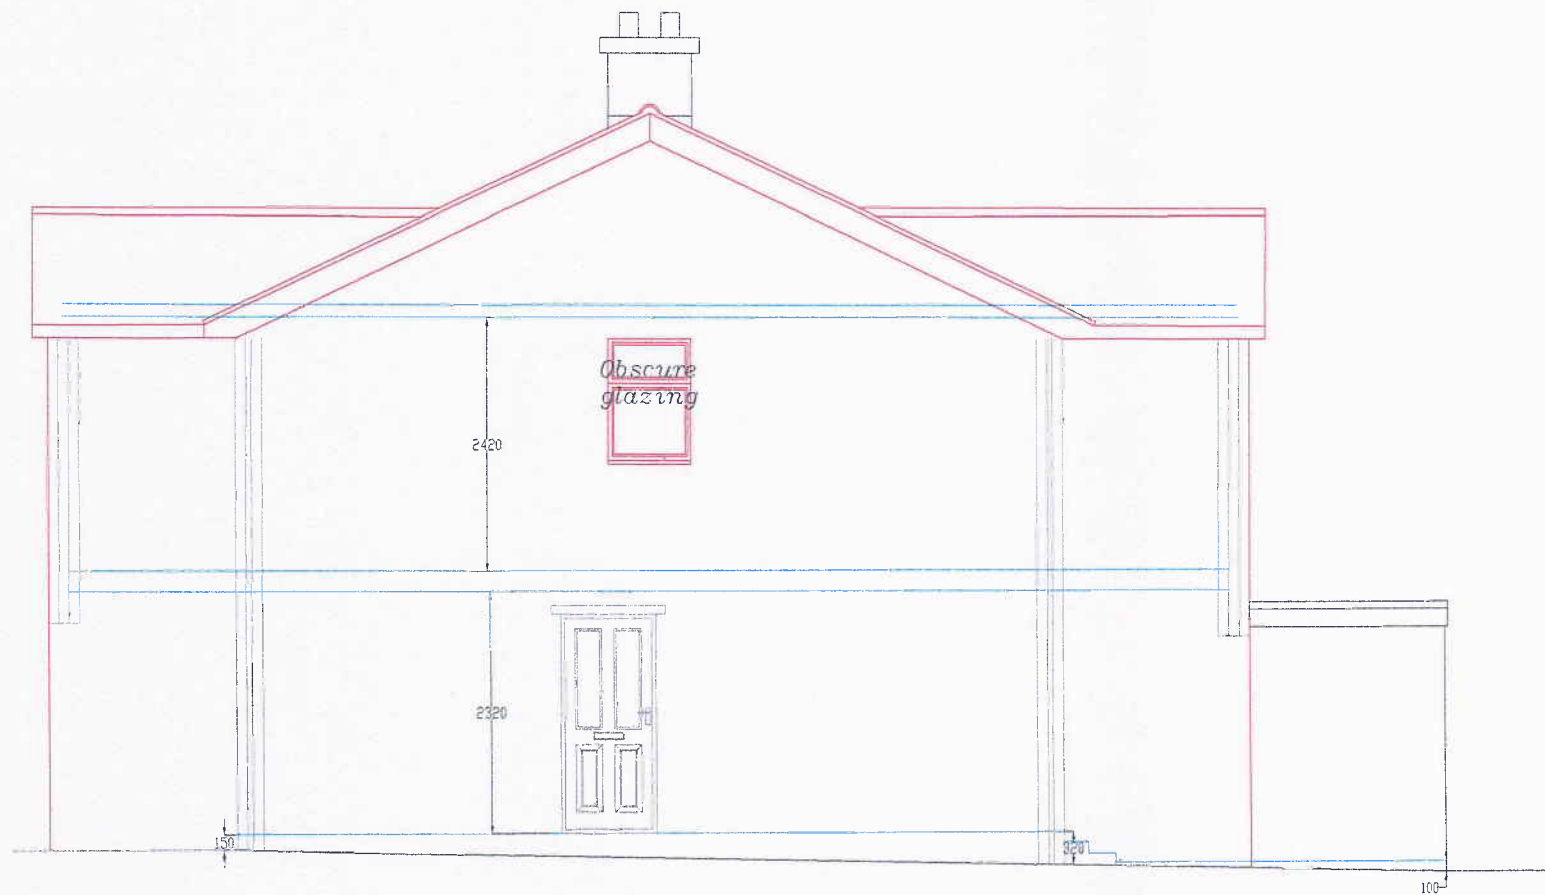

SECTION THROUGH
SCALE 1:50