


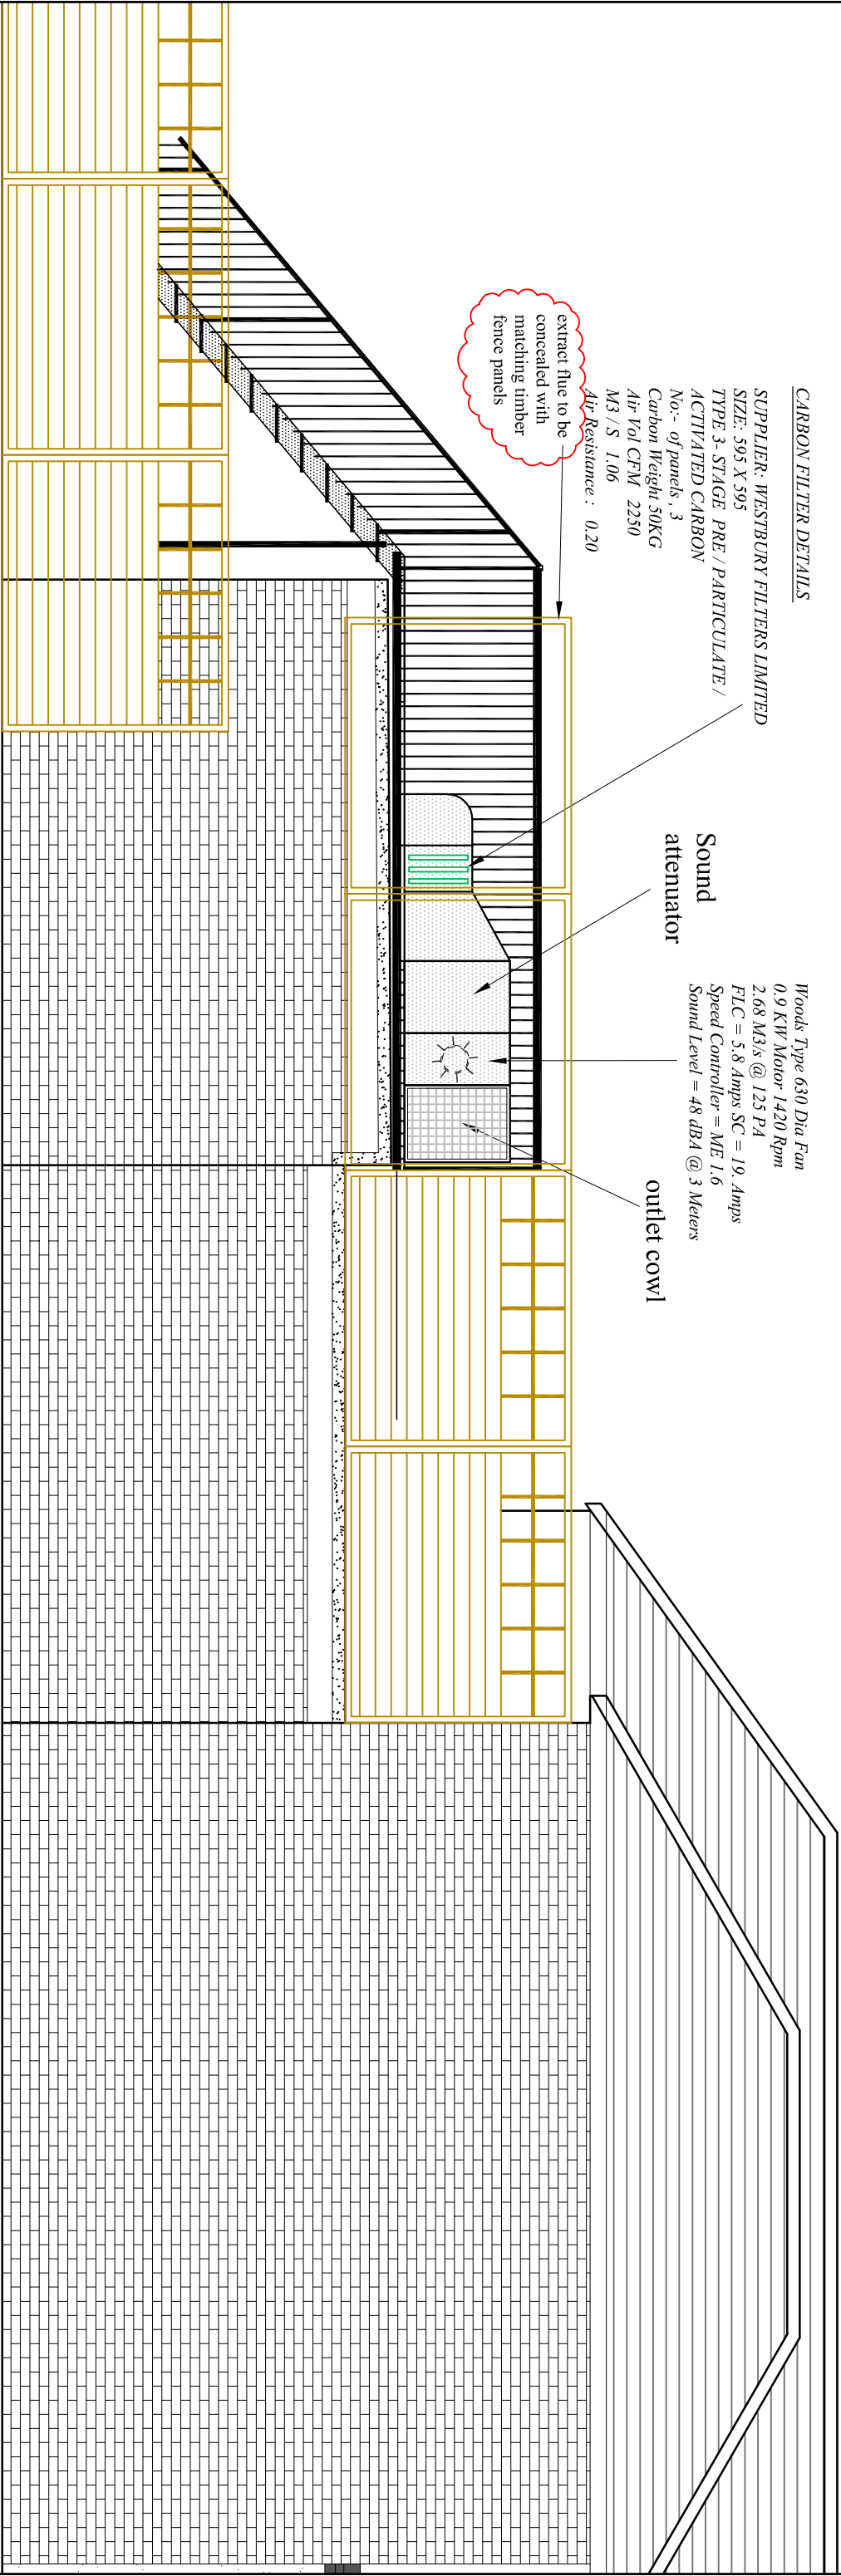

PROPOSED SIDE ELEVATION Scale 1:100

Location	Project	 Contrast Interiors Ltd, 114 Wanstead lane, Essex IG1 3SF T: 020 8518 4551 F: 0203-174-0060 info@contrast-interiors.co.uk www.contrast-interiors.co.uk Registered in England No. 5835126 Office Address : Unit 2k, Kemp Road , Chadwell Heath Industrial Park , Dagenham, Essex RM8 1SL				
51 NORTH STREET HAVANT PO9 1PP	NEW CANOPY	Drawing Title	PLANNING		Scale : 1:50 @ A3	Date : AUG 2013
		PROPOSED FENCING TO COVER THE EXTRACT DUCT		Drawing number	Rev	
				SE/51NS/07.1	D	