APP/10/0112

PERMIT

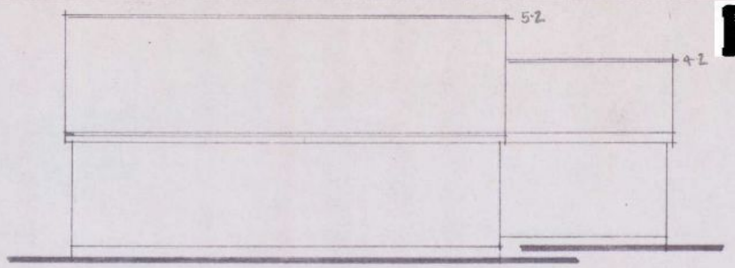


Extg North East Elevation.



Extg North West Elevation.

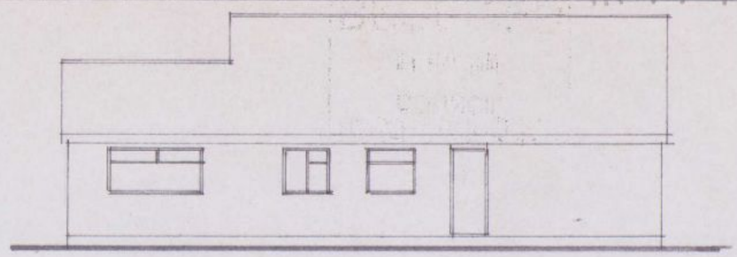

Extg South West Elevation.

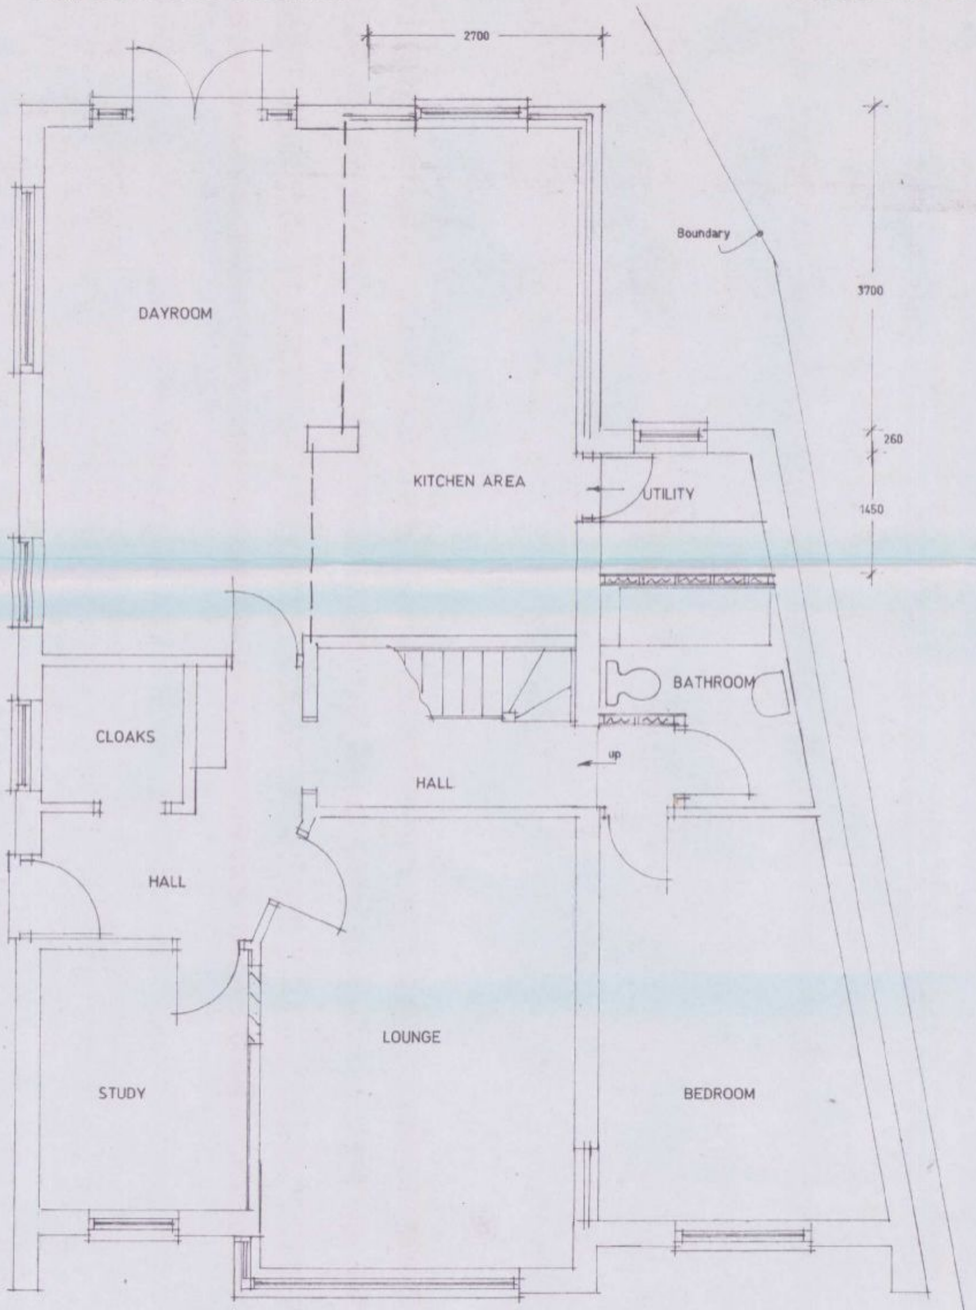


Proposd Ground Floor Layout Plan.

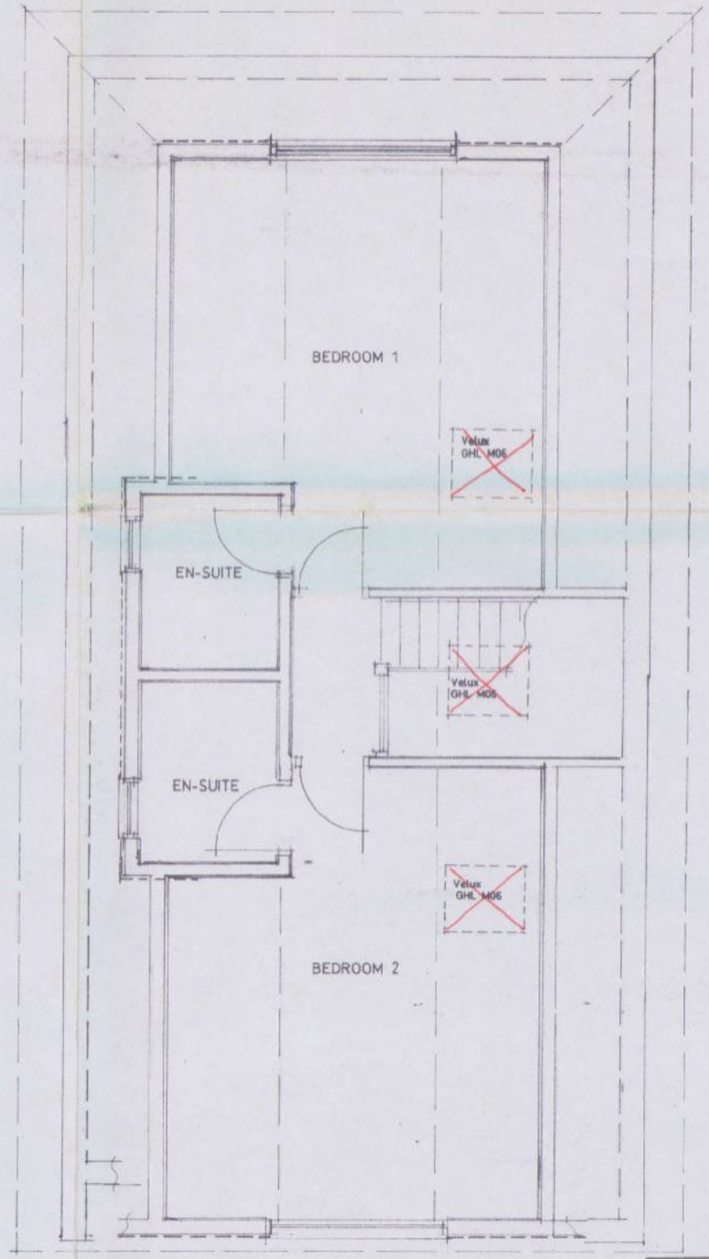


Proposed First Floor Layout Plan.

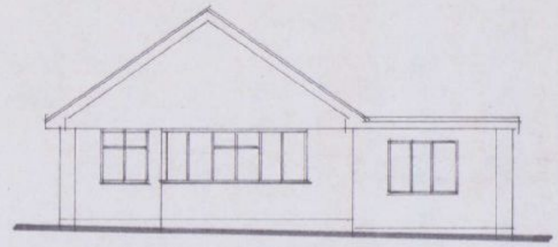

Extg South East Elevation.

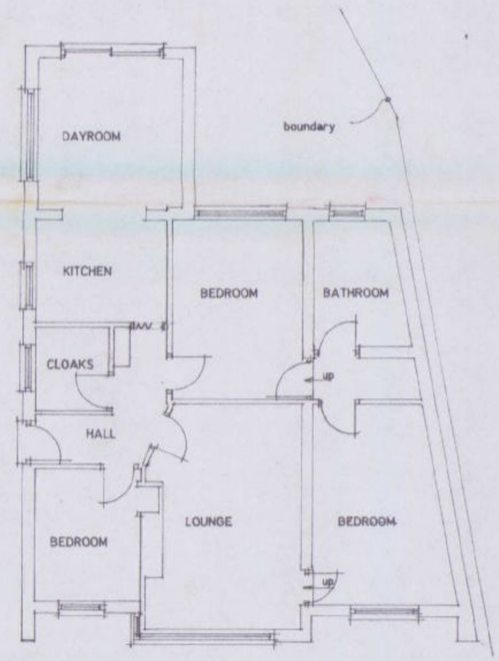


Extg Ground Floor Layout Plan.

B.O.H. PERMIT

Proposed internal alterations, rear extension and rooms in re-pitched roof at 15 The Thicket, Widley, Waterlooville, Hants. PO7 5JL

I, Shepheard Esq..

Scale 1:50 1:100 | Date April 2010

A2 Drawing Number 1

Revision A

HAVANT BOROUGH COUNCIL
04 MAY 2010
RECEIVED