EXISTING NORTH ELEVATION

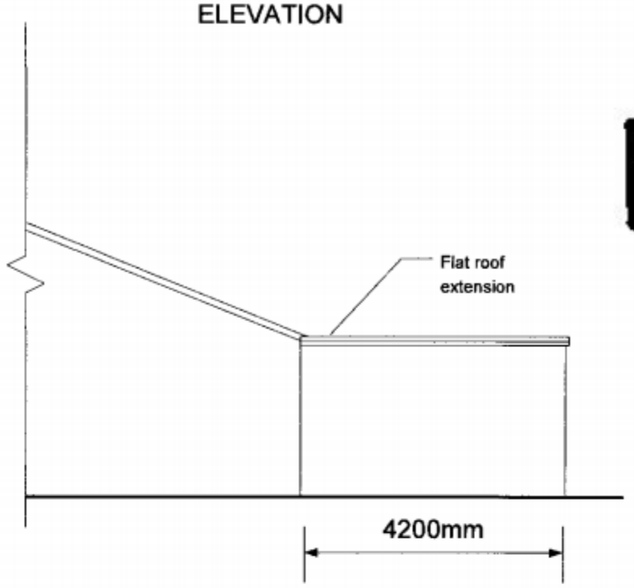

EXISTING WEST ELEVATION

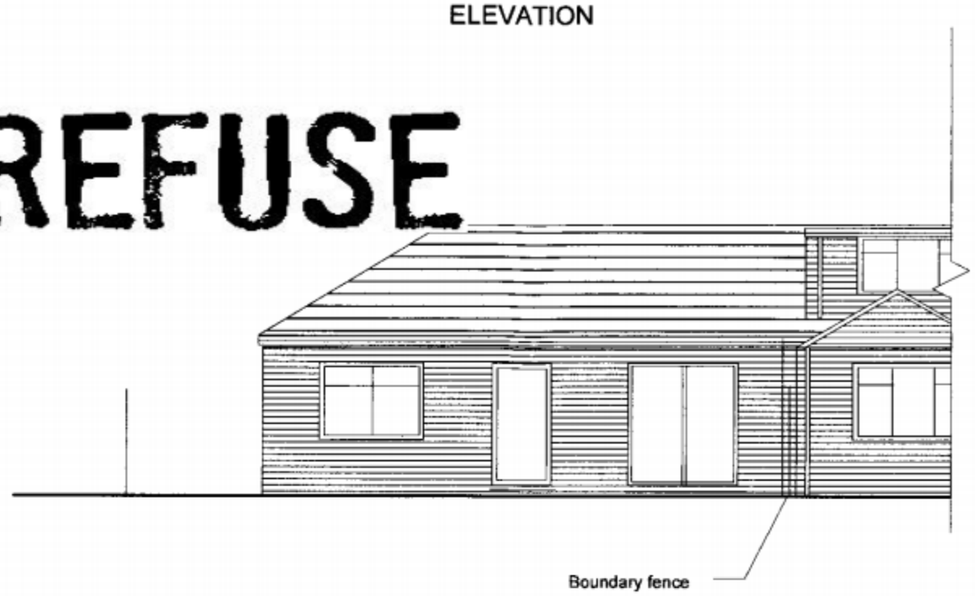

EXISTING SOUTH ELEVATION

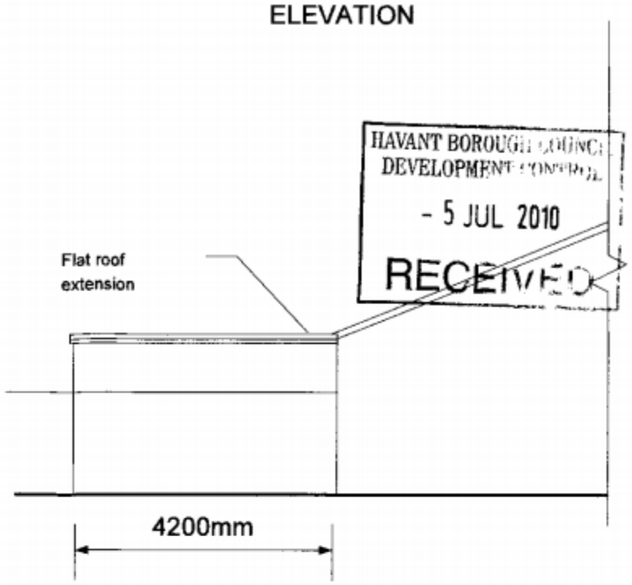

REFUSE

HAVANT BOROUGH COUNCIL
DEVELOPMENT CONTROL
- 5 JUL 2010
RECEIVED

PROPOSED NORTH ELEVATION

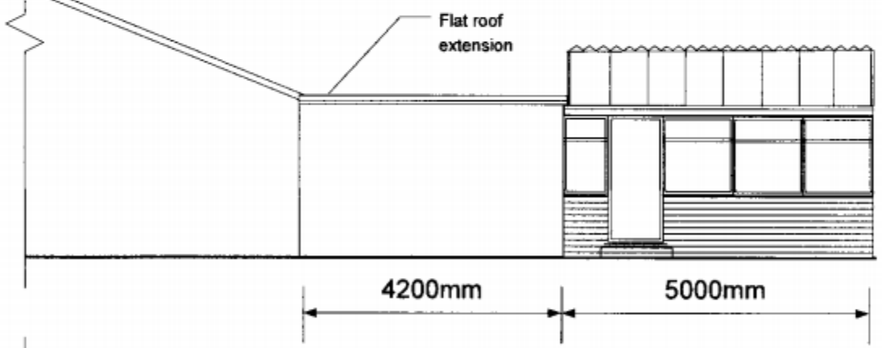

PROPOSED WEST ELEVATION

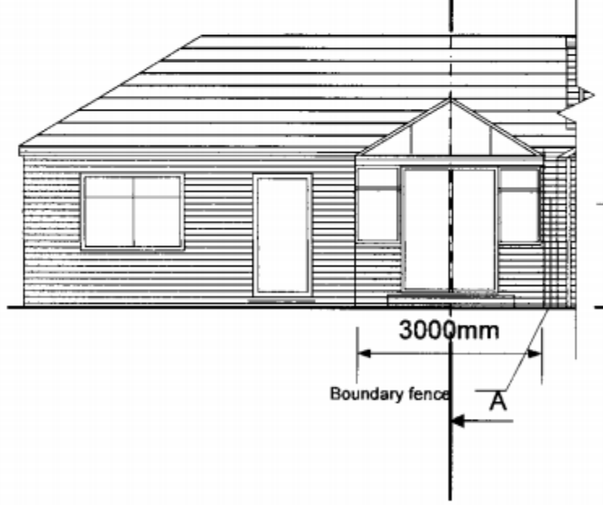

PROPOSED SOUTH ELEVATION

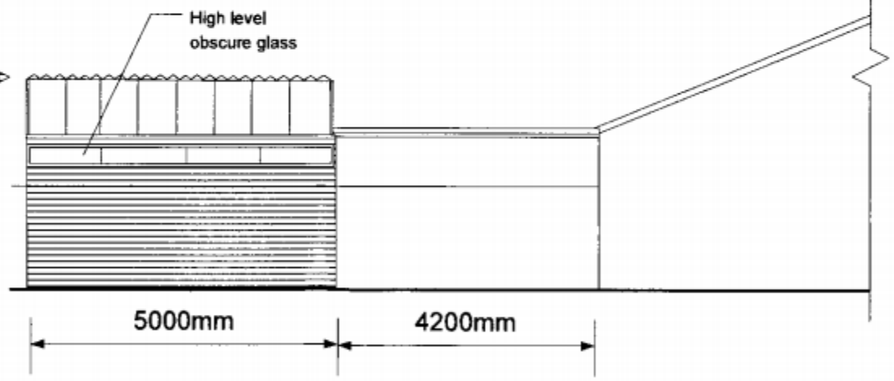

PROPOSED SECTION

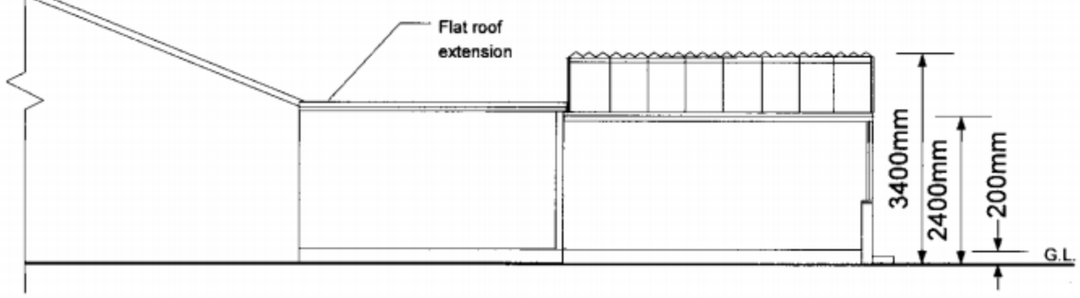

HSB Planning & Design
A Complete Planning Service

MR & MRS SACKMAN
51 HAZELTON WAY
HAVANT

PLANS PRODUCED FOR LOCAL AUTHORITY PLANNING APPROVAL ONLY. ALL DIMENSIONS ON SITE TO BE CHECKED BY CONTRACTOR PRIOR TO THE COMMENCEMENT OF WORK

CONSERVATORY	SIZE	FSCM NO	DWG NO	REV
	A3		01	
15/06/10	SCALE 1:100		SHEET 2 OF 2	