




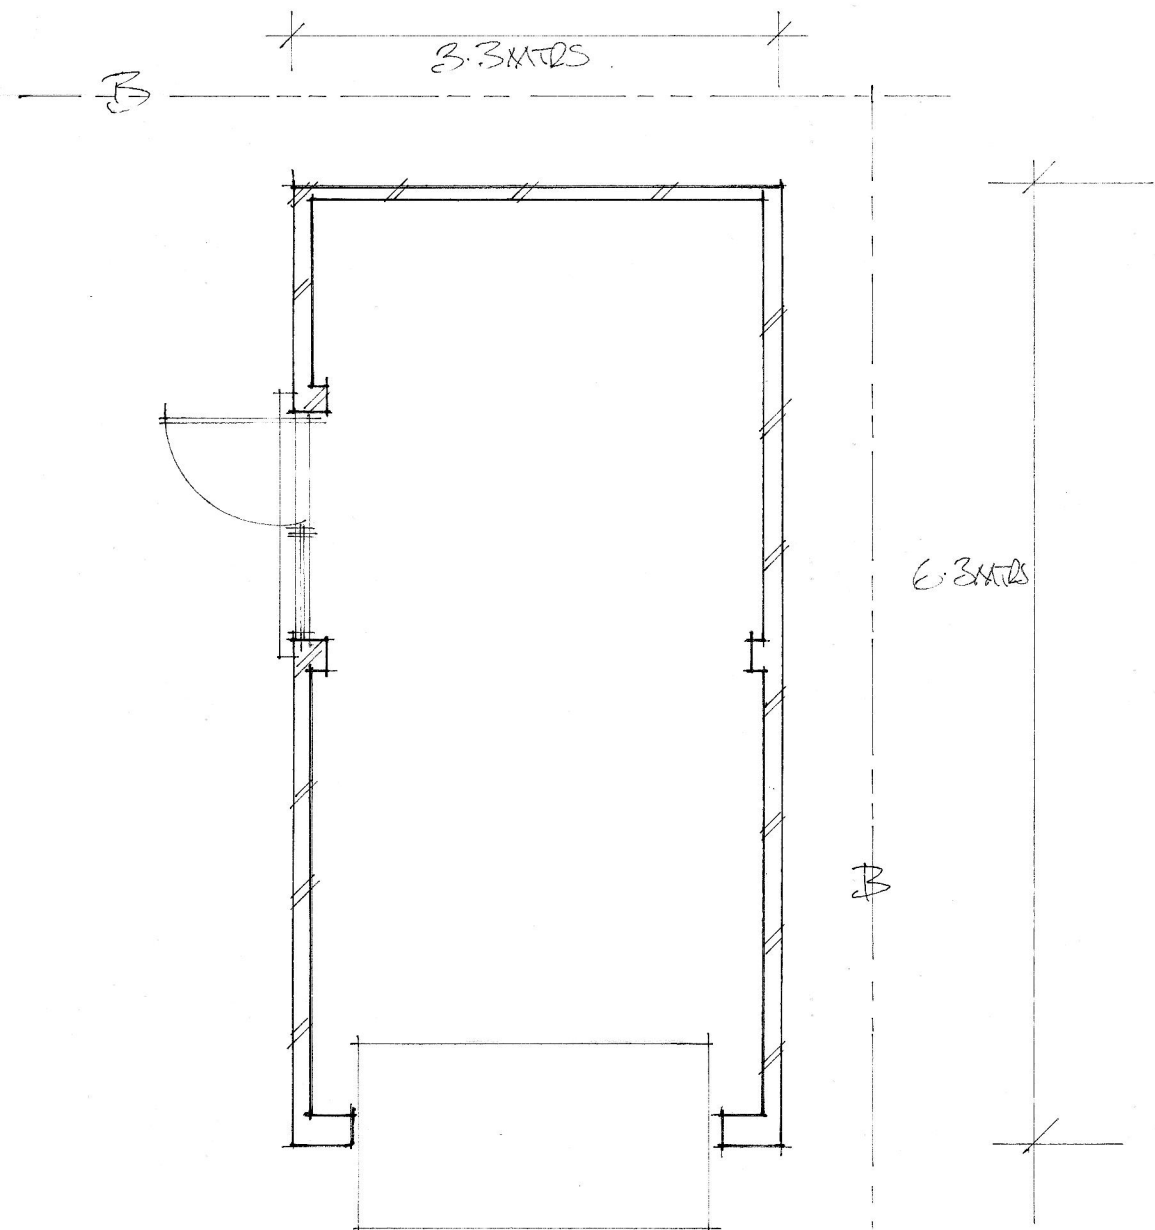

plan

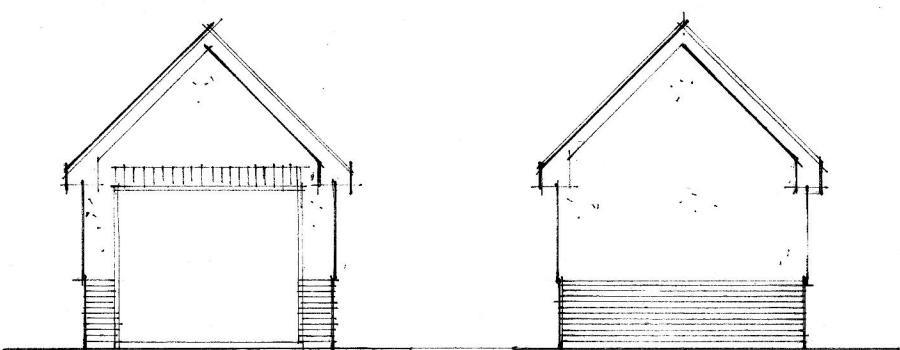

elevations

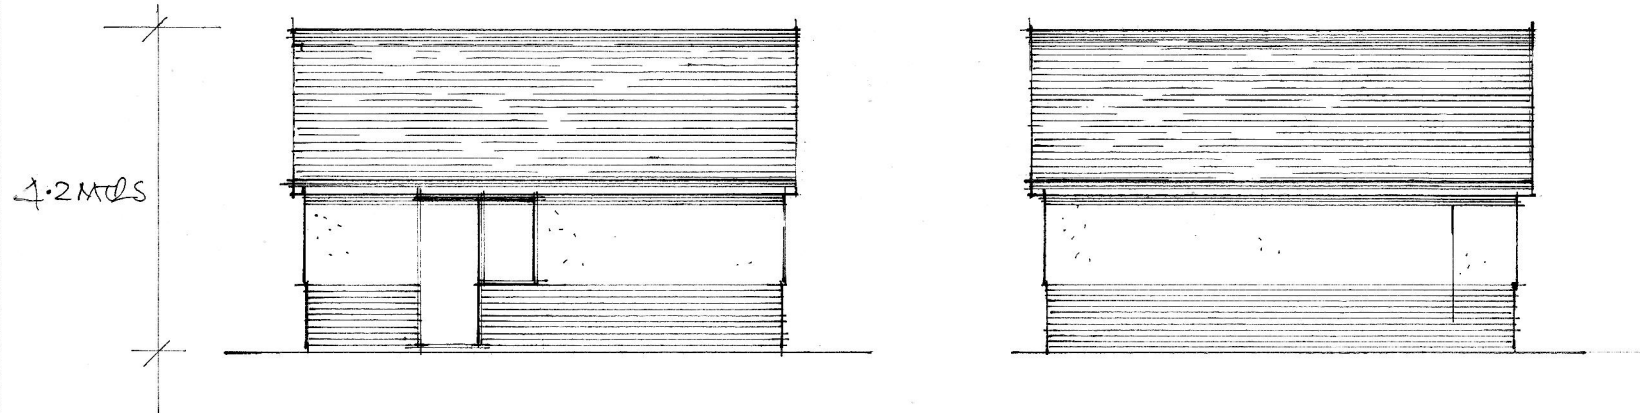

BLOCK PLAN 1:500

A	Date	Revision
© copyright		
THORNS-YOUNG ARCHITECTURAL		
THORNS-YOUNG LTD CHARTERED BUILDING CONSULTANTS 232 London Road, North End, Portsmouth PO2 9JQ Tel: (023) 9267 2883 Fax: (023) 9266 3457 Website: www.thornsyoun.co.uk		
Client		
MR. G. ROBINSON		
Job Title		
80, BEDHAMPTON ROAD HAYKAT.		
Drawing Title		
PROPOSED DETACHED GARAGE.		
Scale 1:50 + 1:100.		
Date FEB 2014	Drawn by CMC.	
Drg. No.		Rev.
7010:14:2		