
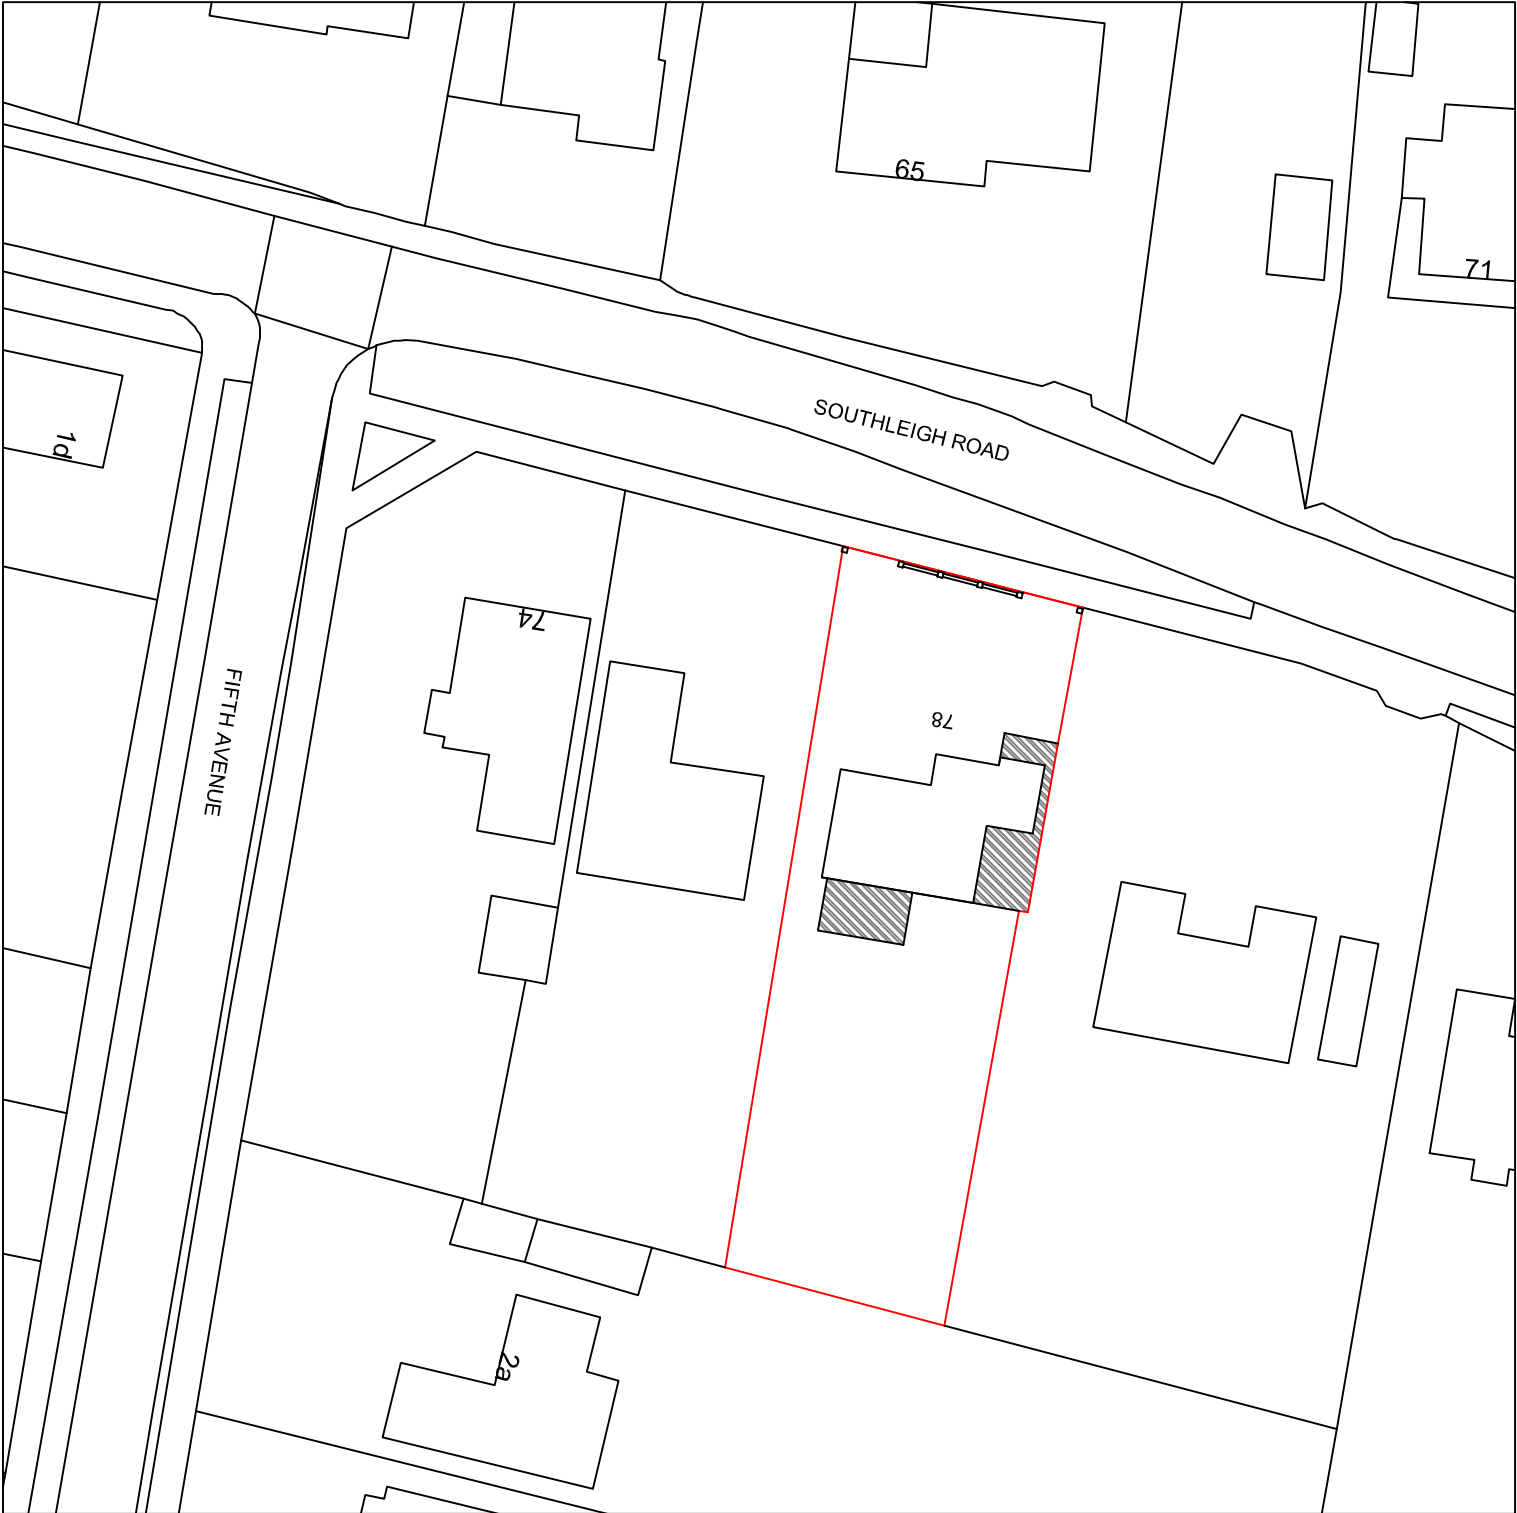
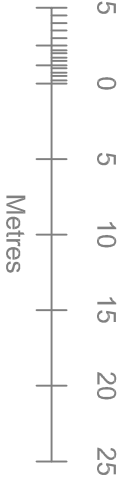


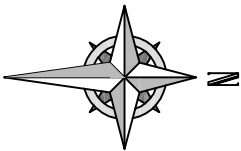

Technical Drawings Ltd Drop Anchor, Drift Lane, Bosham, West Sussex, PO18 8PP 01243 572414		Mr S Crozier 78 Southleigh Road Havant Hampshire PO9 2QL		Block Plan	
Project Number: 78SOU-13		Date: 21st November 2013		Drawing No: 01	
Drawn By: Technical Drawings Ltd		Checked By: JEG		Scale: 1:500 A3	