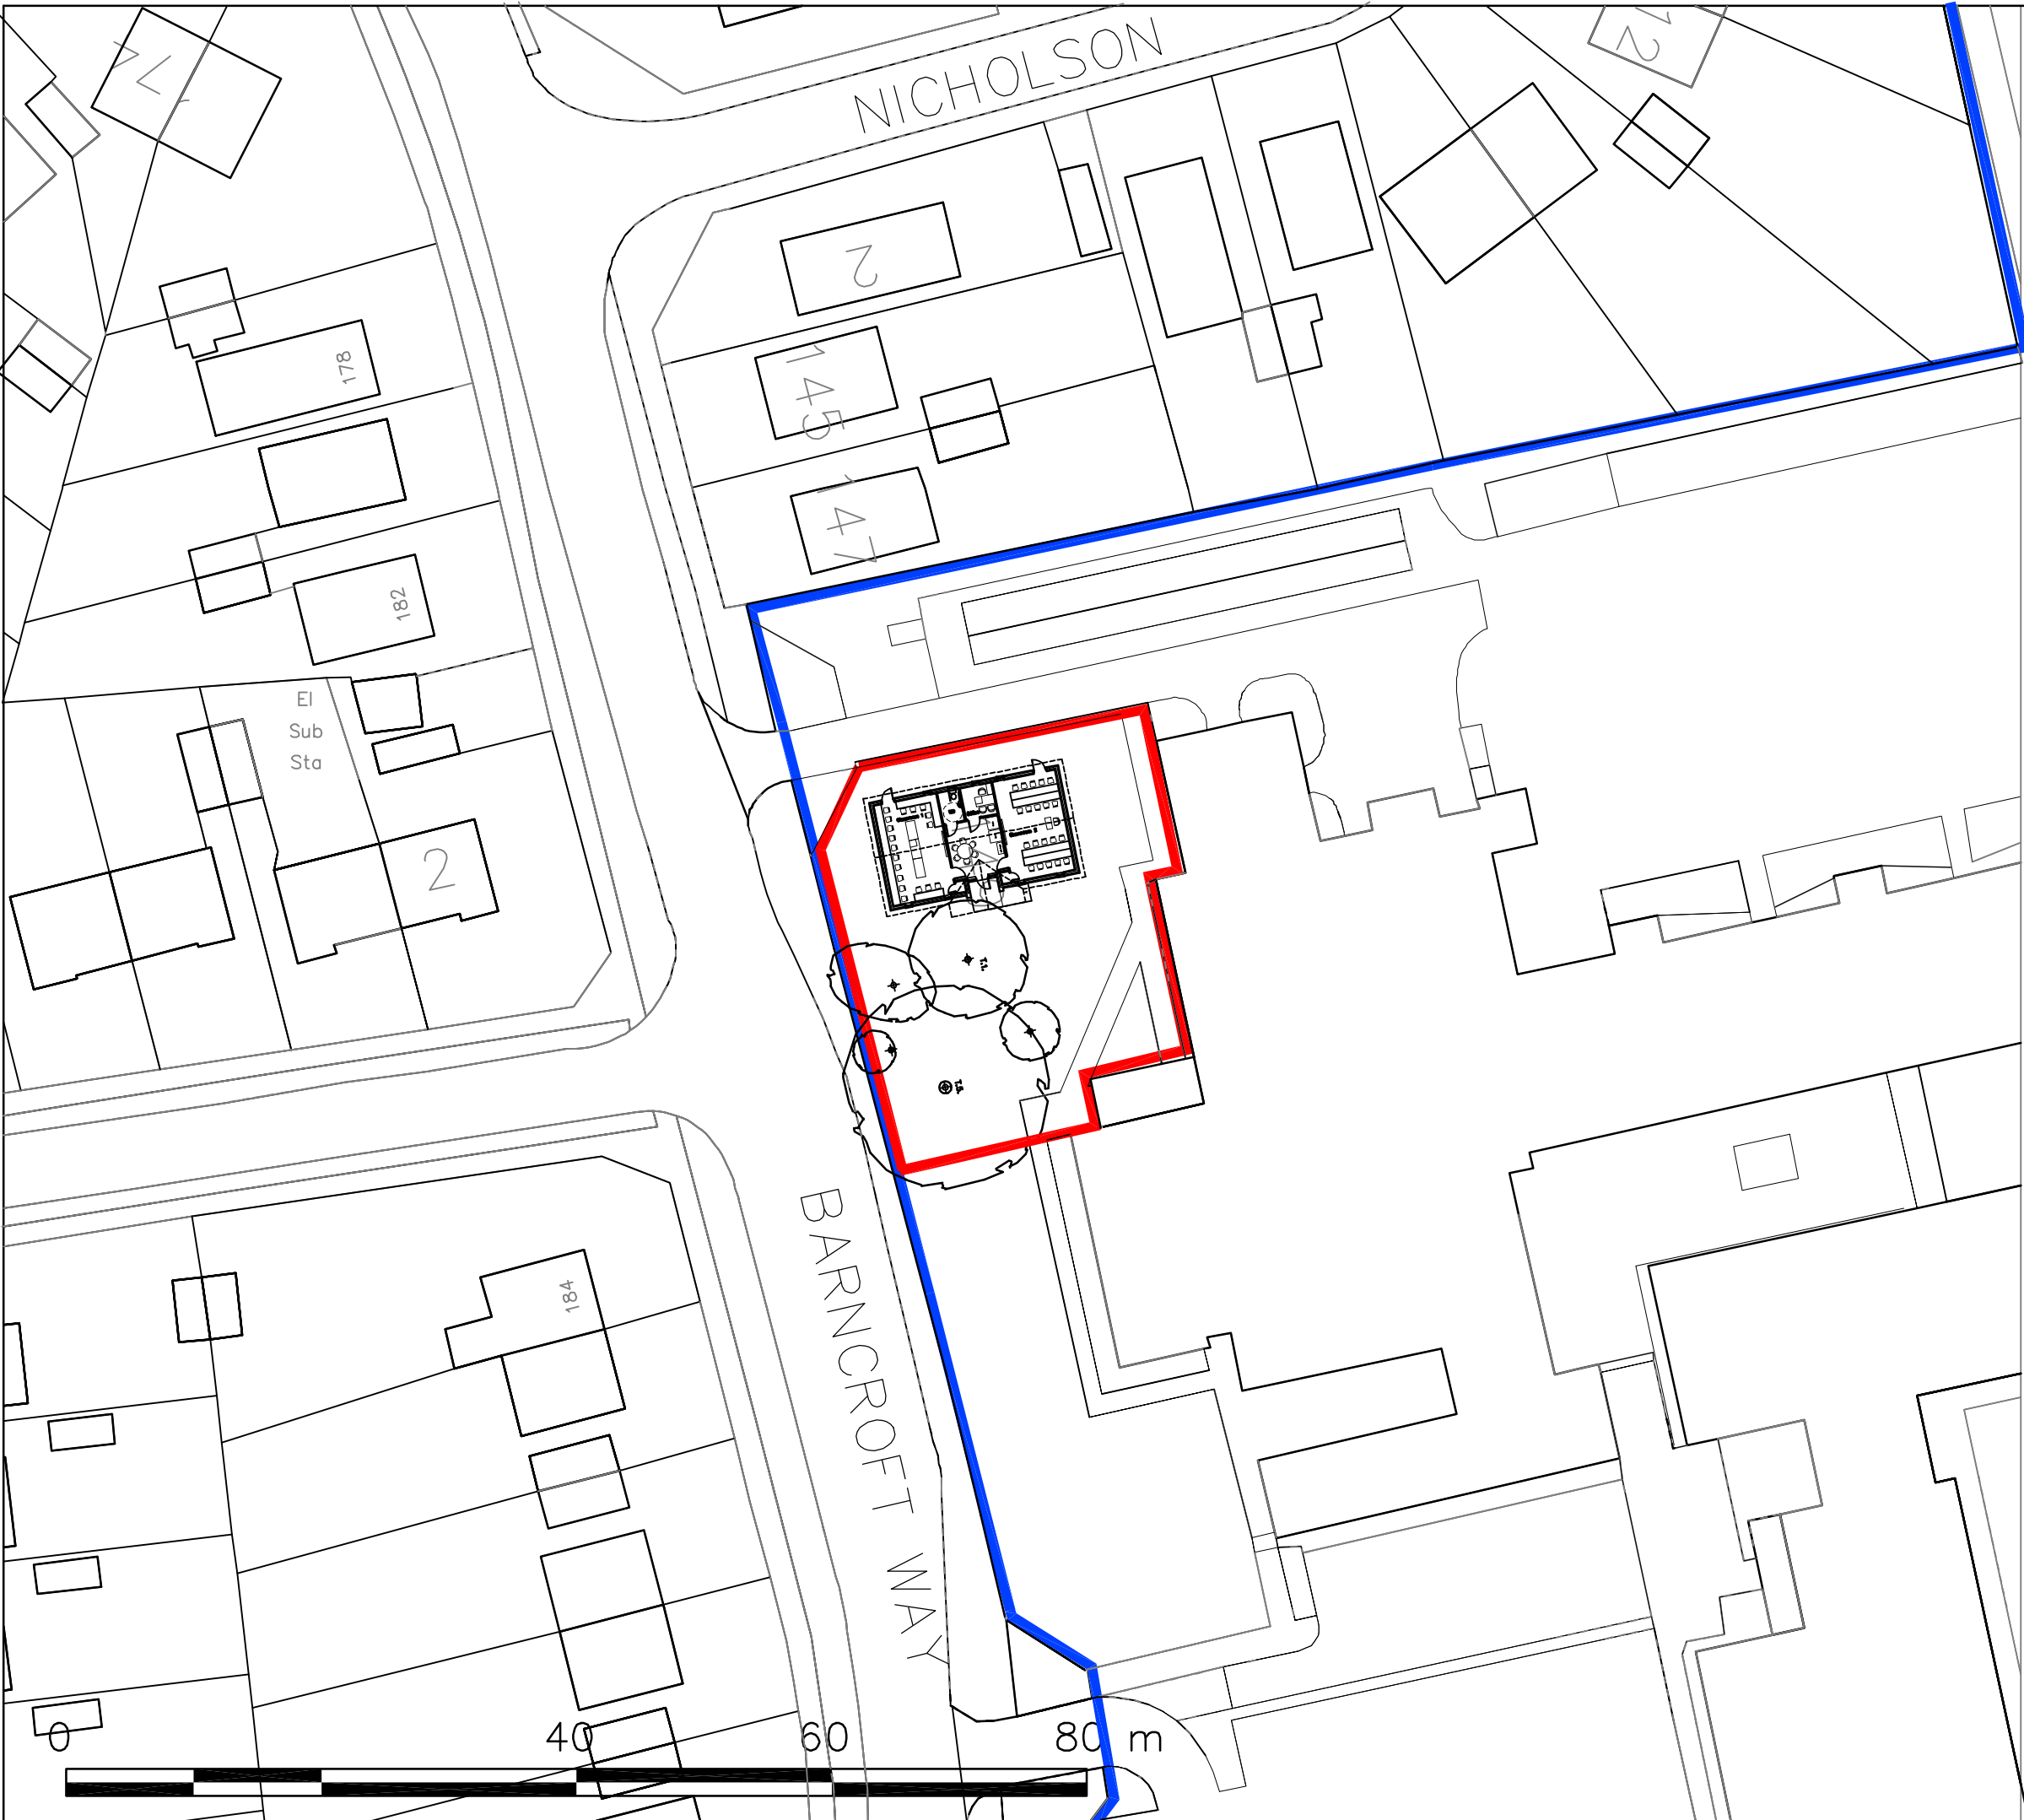


© Crown copyright.
All rights reserved.
Reproduced by permission.
Licence No. 100046837

Adult Learning Centre,
Havant College,
New Road, Havant,
Hampshire, PO9 1QL

BLOCK PLAN
1:500

Martin Critchley
Chartered Architect
7 North Street
Havant, Hampshire, PO9 1PW
023 92 474 919
critchleyarchitect@hotmail.com

Scale A3=1:500
Date 08/08/13
Drawn OS (See Licence)

Revisions
A.
B.
C.

1328-202⁰