
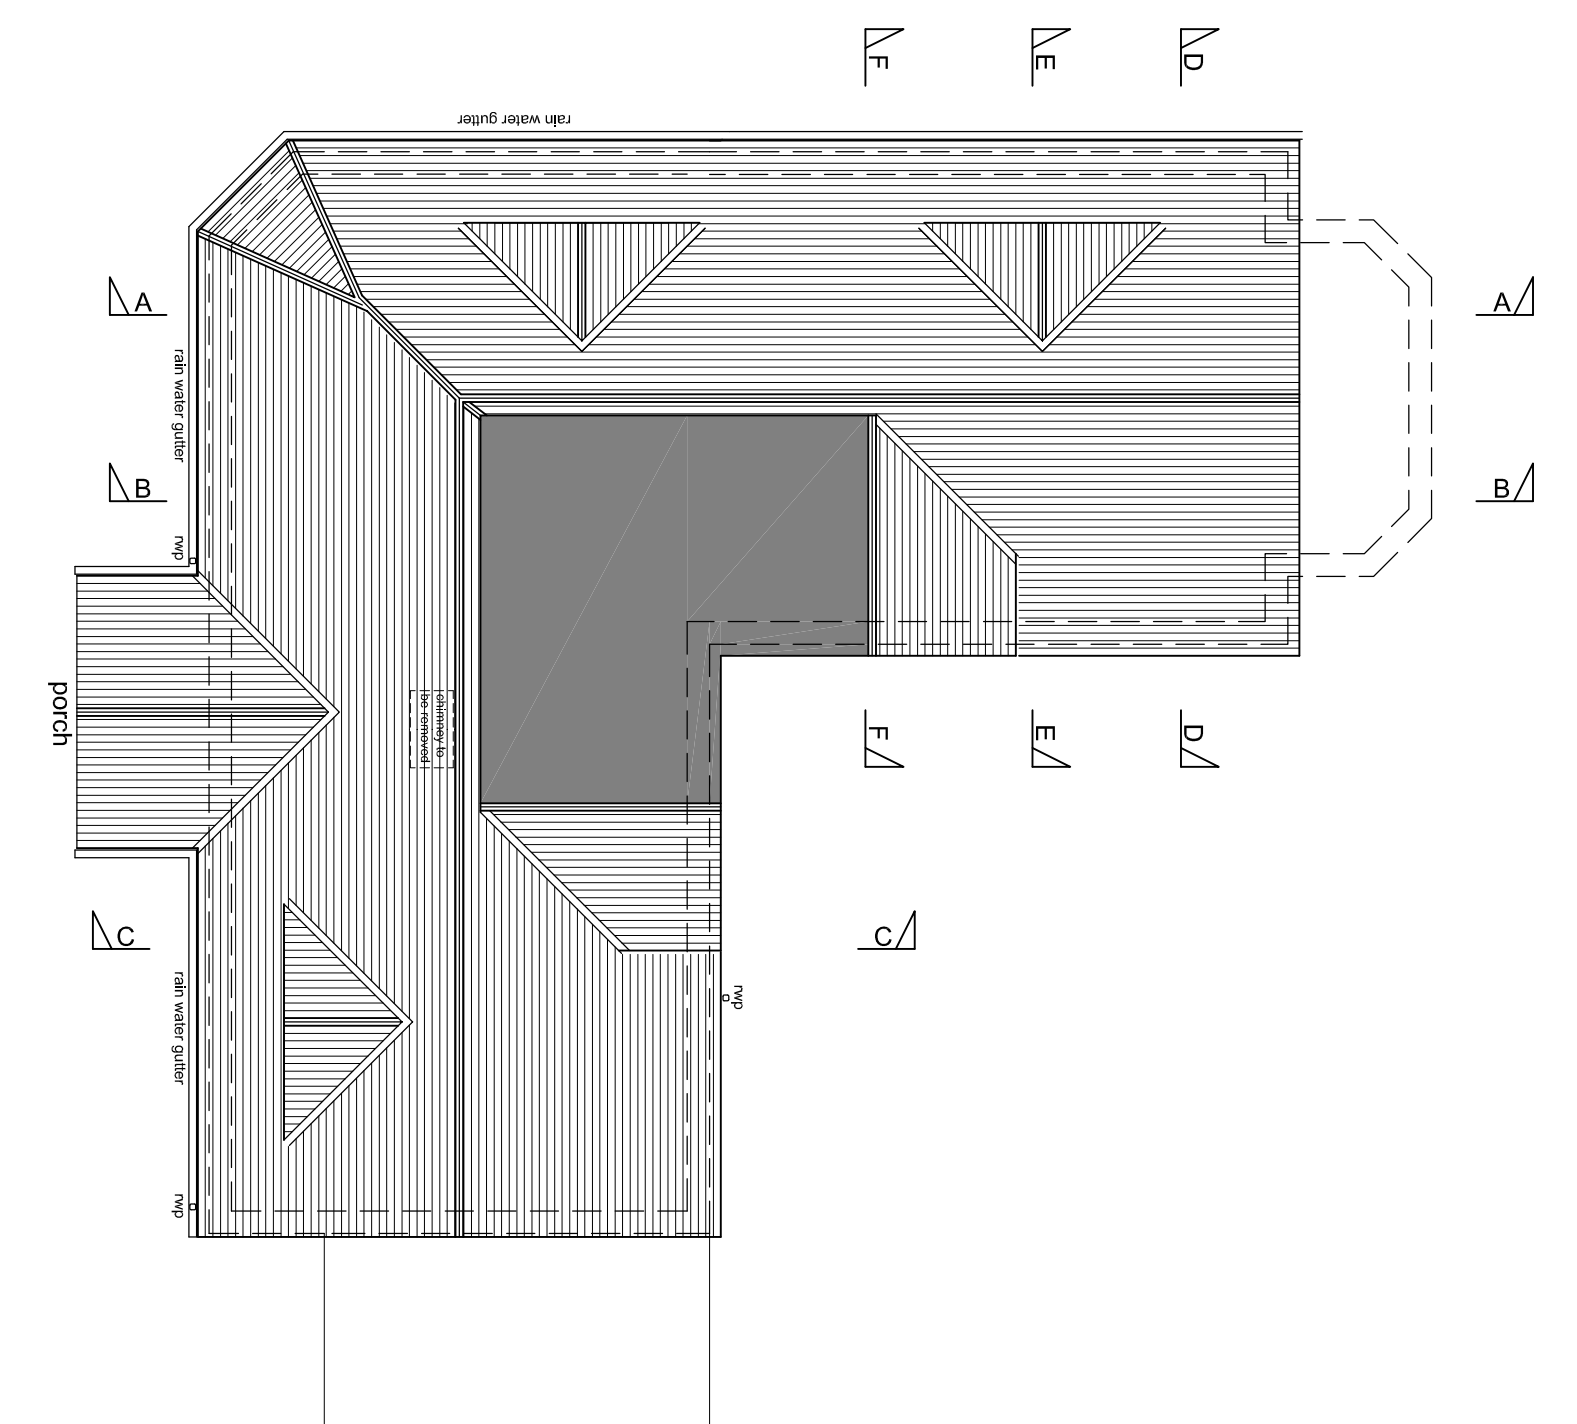
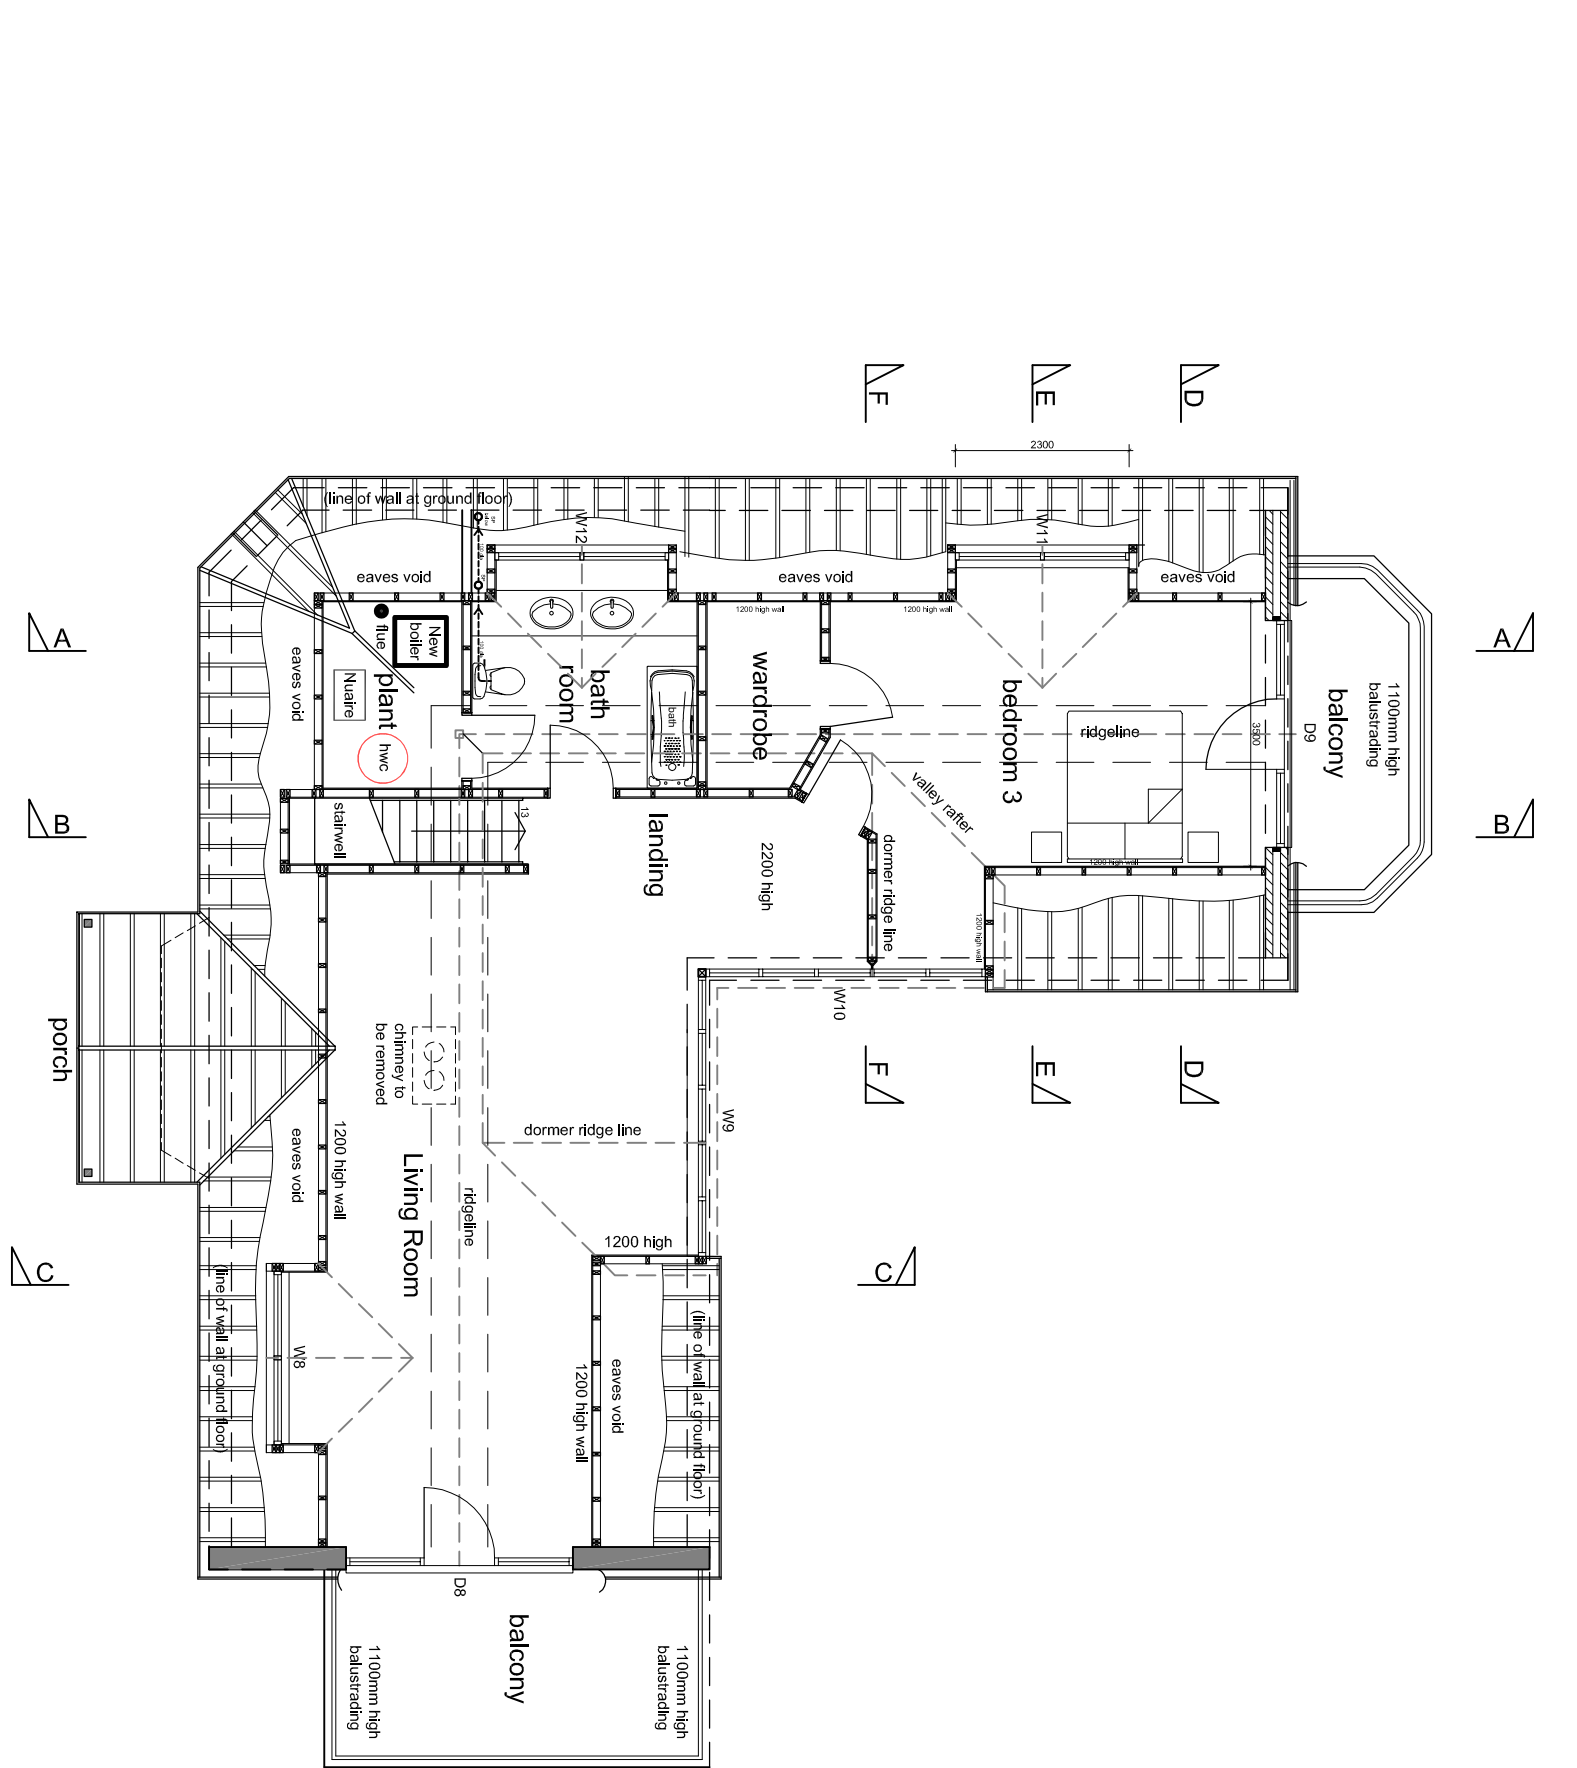
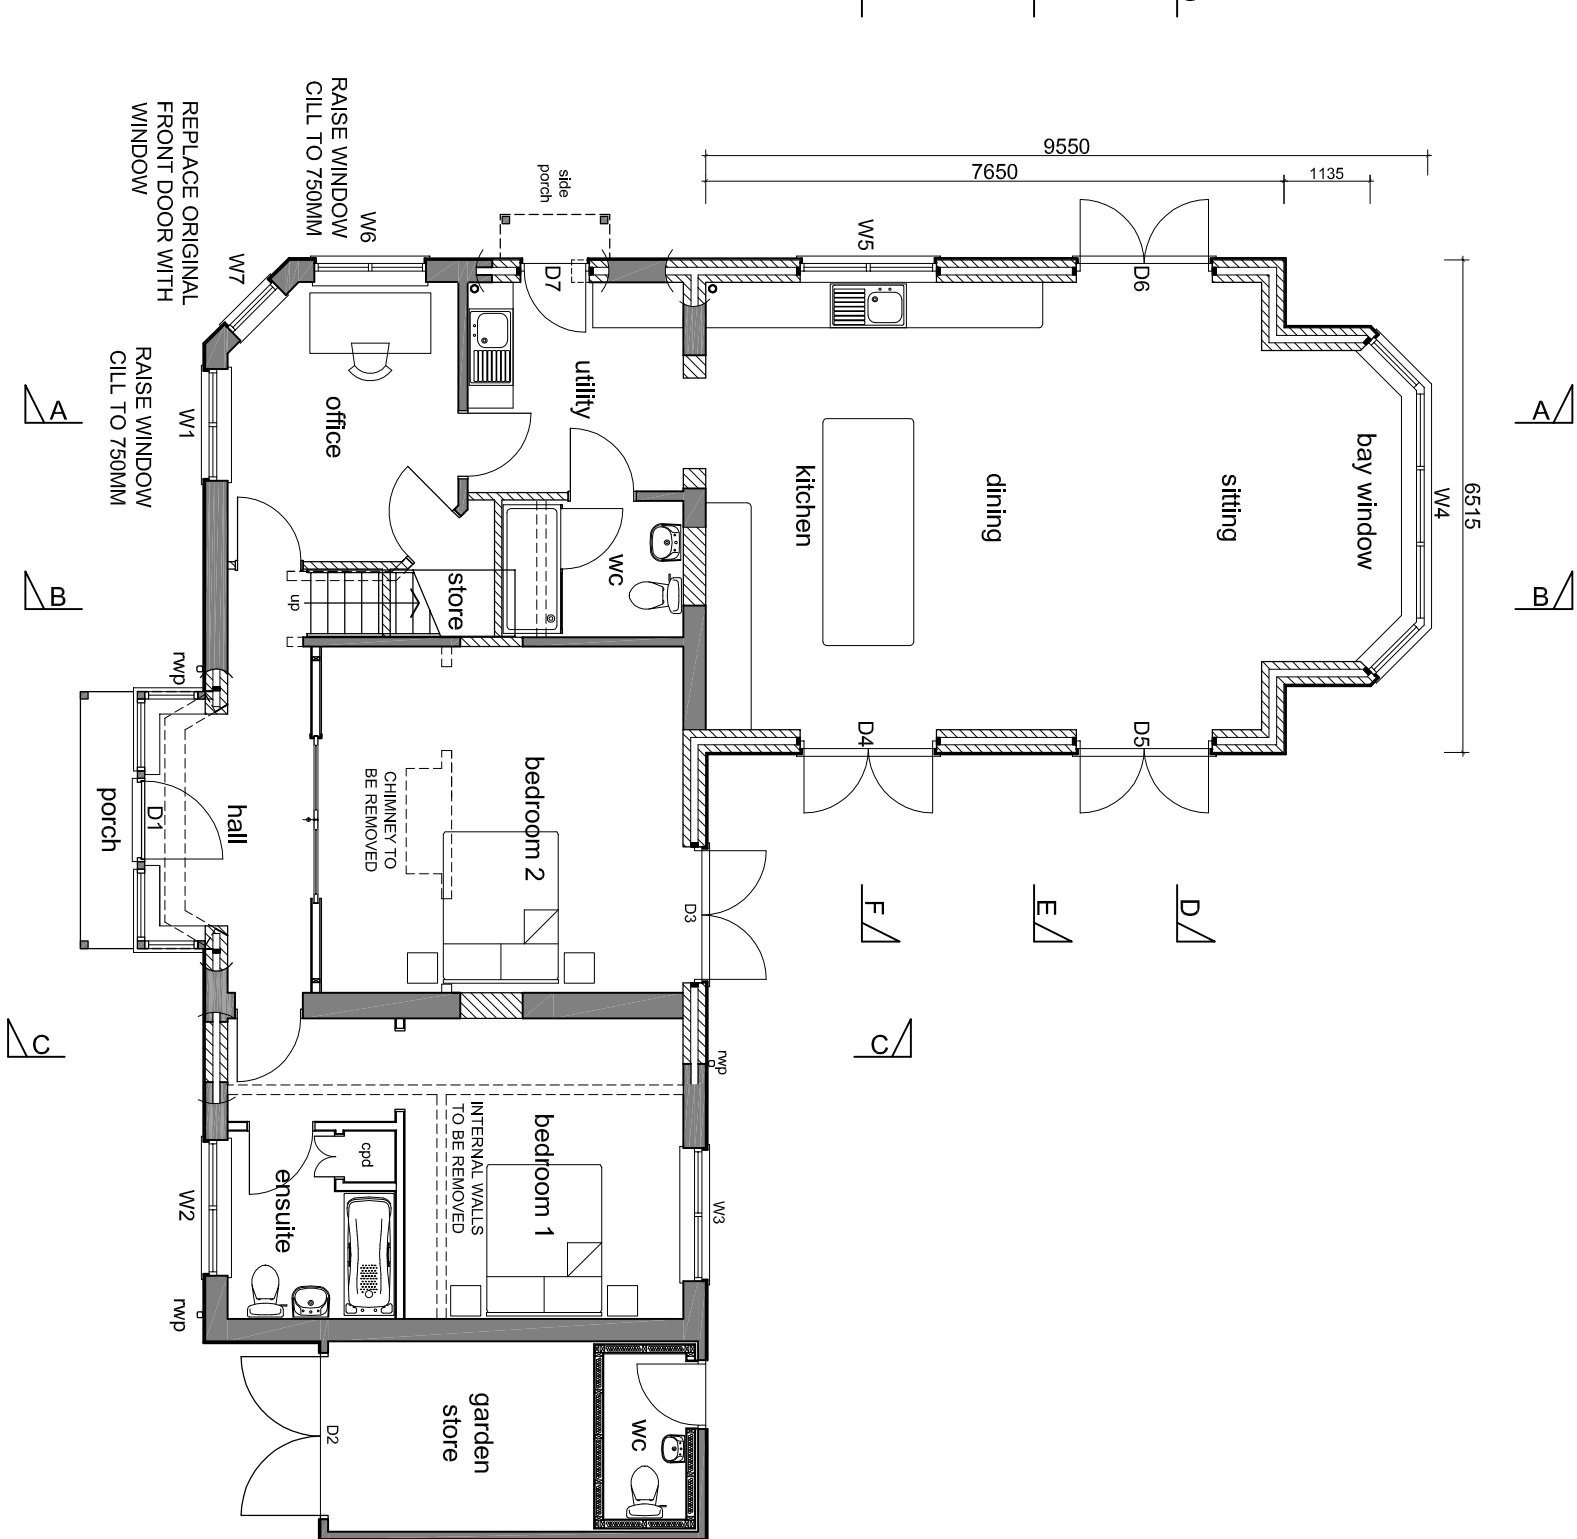
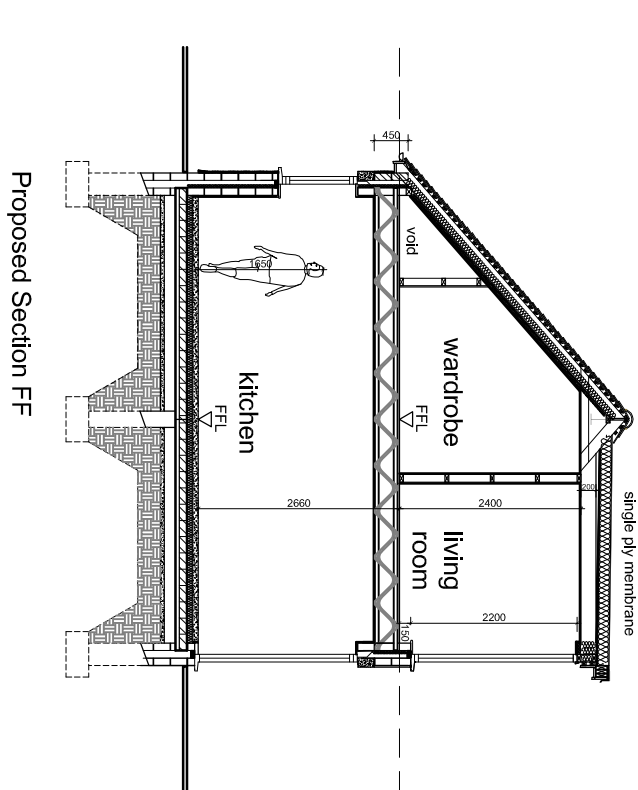
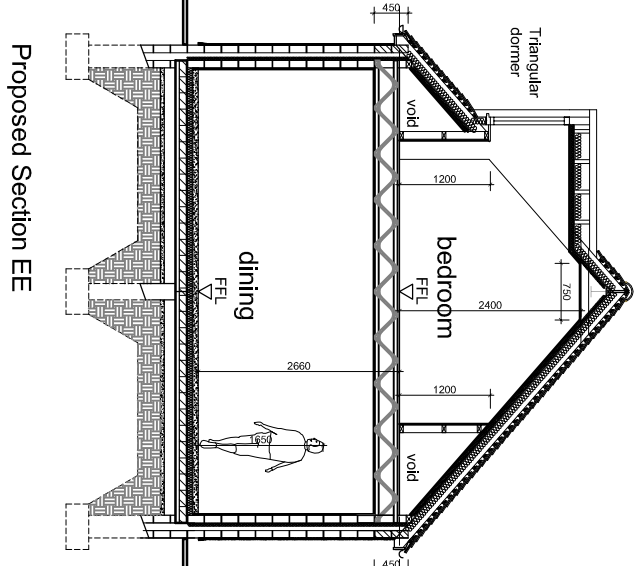
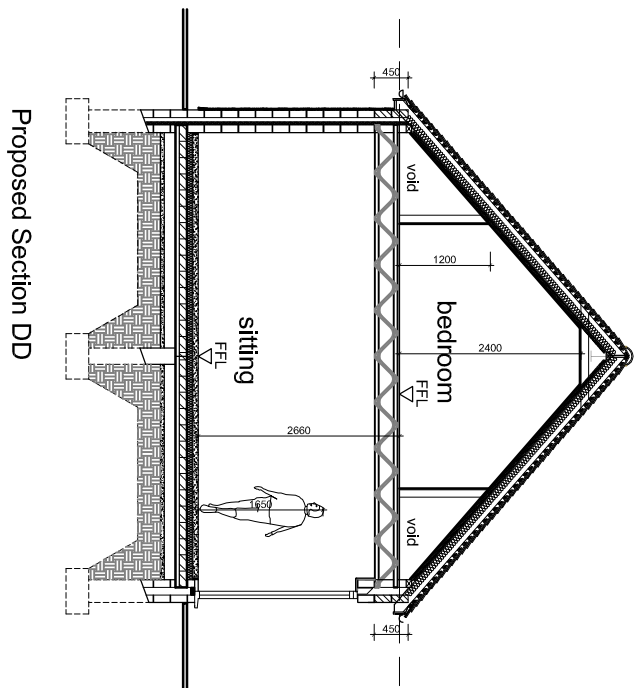
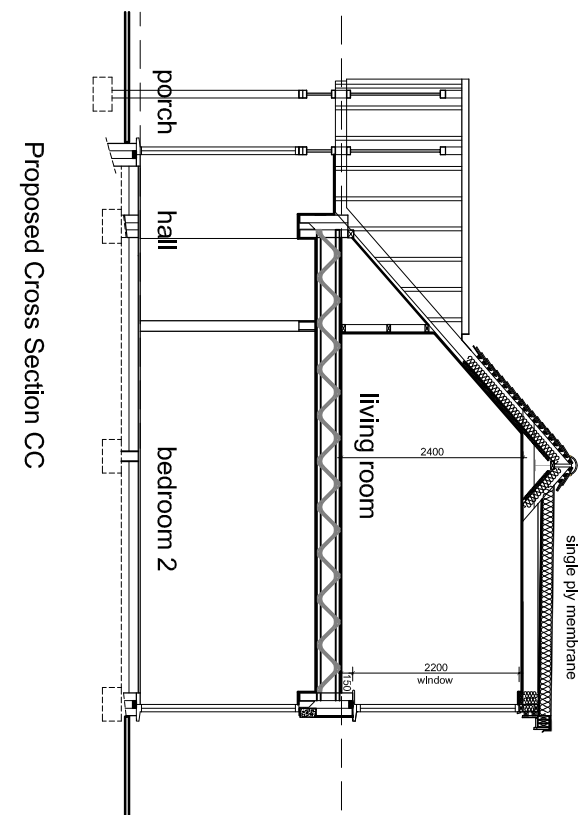
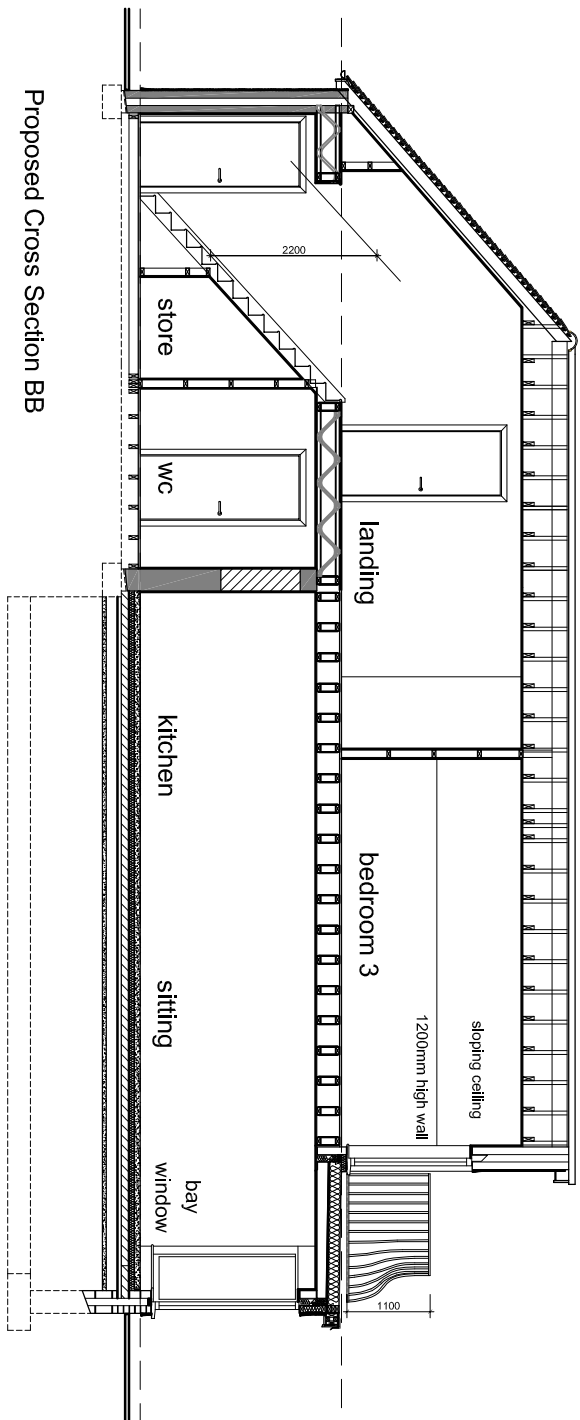
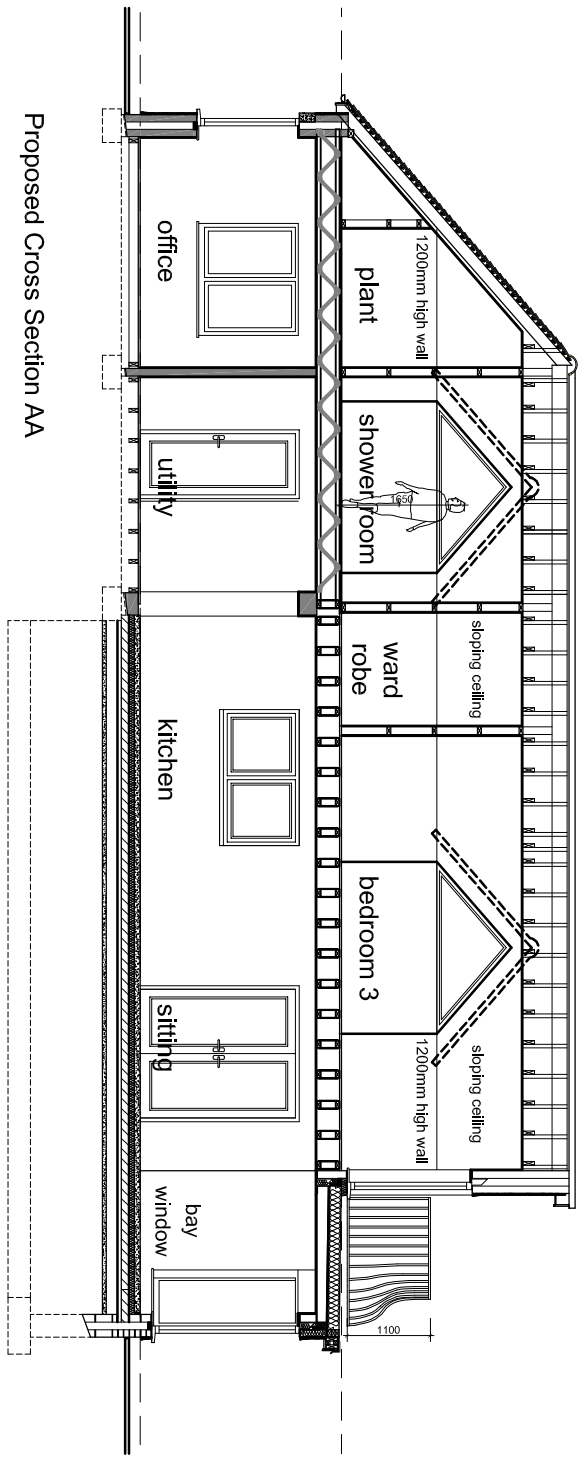
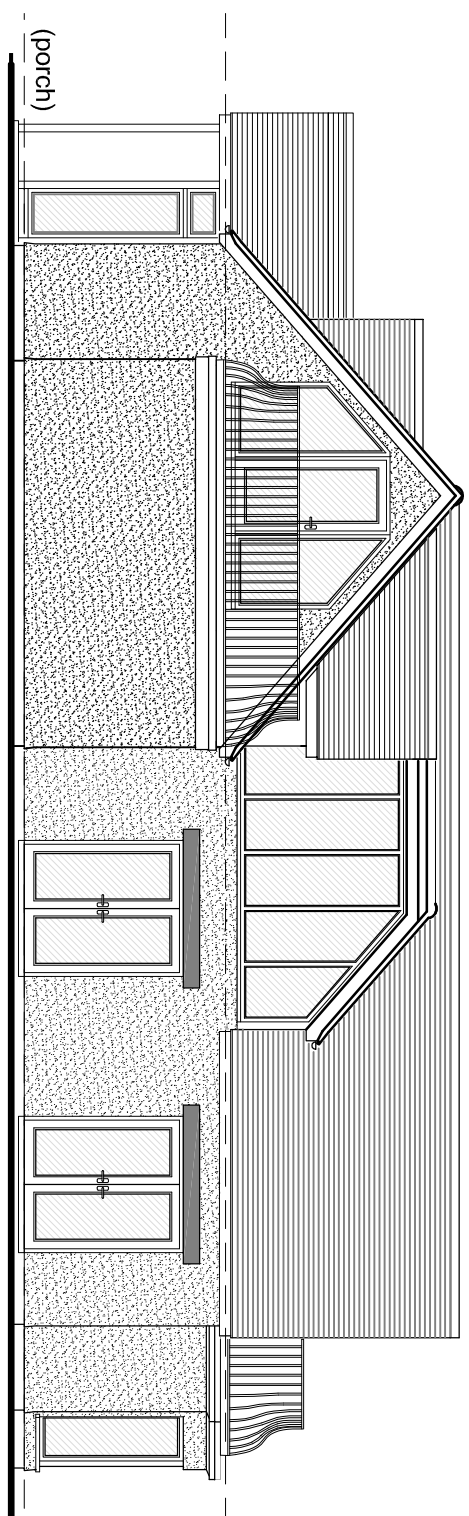
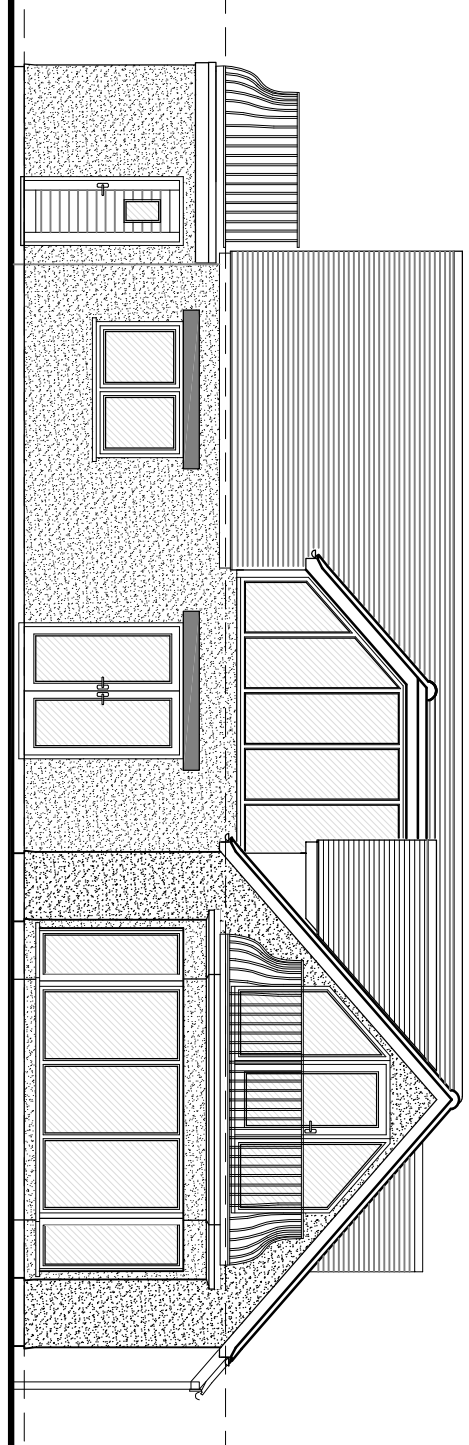
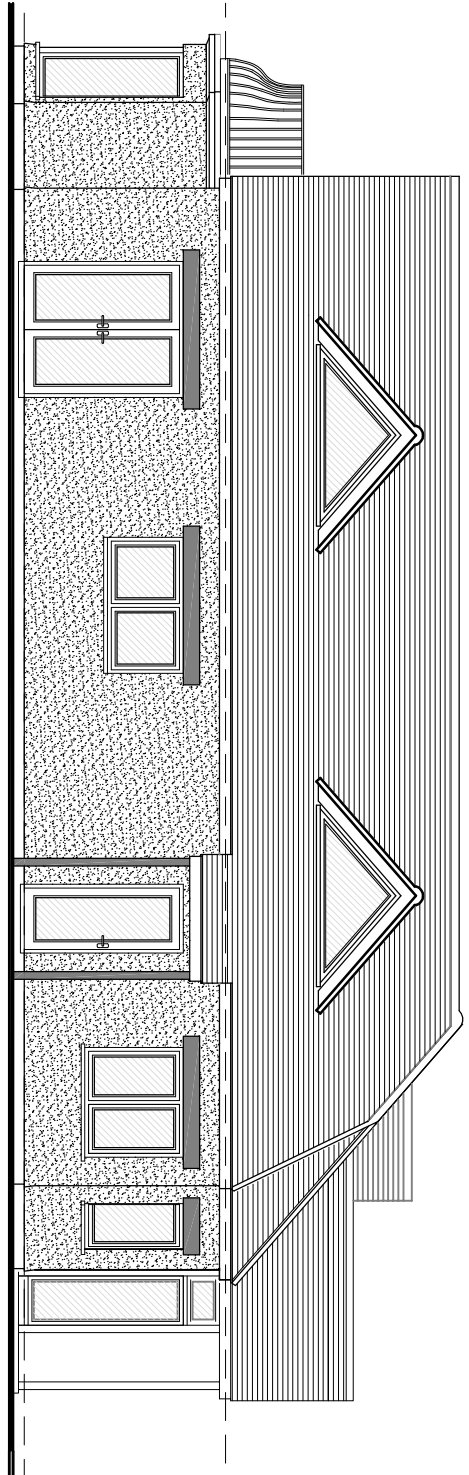


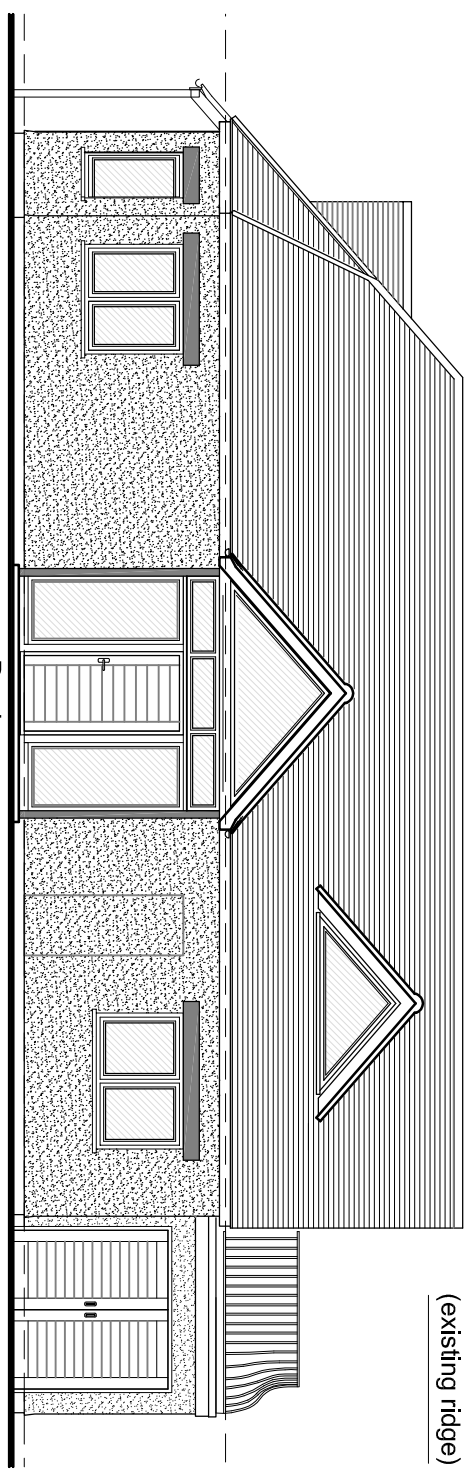

Proposed ridge to be set 450mm higher than approved ABP/1/101083
Pitched roof to be tiled in Plain Clay Tiles, to an approved tile sample
Fascia and barge boards to be either Black stained timber or white plastic, TBC
Walls to be finished externally with a Cream self coloured render s/s/stem.
Windows and french doors to be double glazed with either white plastic or in composite Aluminium frames, with Aristone heads

notes:

revisions: A | 22.11.12 | JG | INFORMATION
B | 6.12.12 | JG | PLANNING APPLICATION

revisions:

NOTE: The contractor is responsible for checking all site dimensions and levels. These should be checked prior to the ordering of any components and before the commencement of the works. All discrepancies should be brought to the attention of the Contract Administrator

100mm @A1

Mr and Mrs Newman
Proposed Extension
Pound Croft Cottage, Hayling Island
drawing Information
Title: PROPOSED PLANS AND ELEVATIONS
Status: PLANNING
Date: NOVEMBER 2012
Scale: 1:100 @A1
Drawn: JS
Checked: CHK



PWP Architects Ltd, 61 South Street, Havant, Hampshire PO9 1BZ
t: 023292 462494 f: 023292 461152
e: design@pwp-architects.com
w: www.pwp-architects.com
job: 4966 dwg: 1252 rev: B