


**PROPOSED ALTERATIONS AND ADDITIONS.
41, BOUND LANE, HAYLING ISLAND, HANTS.
FOR MR & MRS S. HANCOCK.**

VALLEY FORM VALLEY GUTTER WITH 25MM MARINE PLY
DECKING ON 100X50MM BEARERS WITH LEAD
DRESSED UP UNDER BOTH THE NEW AND EXISTING TILES
ALL IN ACCORDANCE WITH THE LATEST CODE OF
PRACTICE FOR LEAD WORKING.

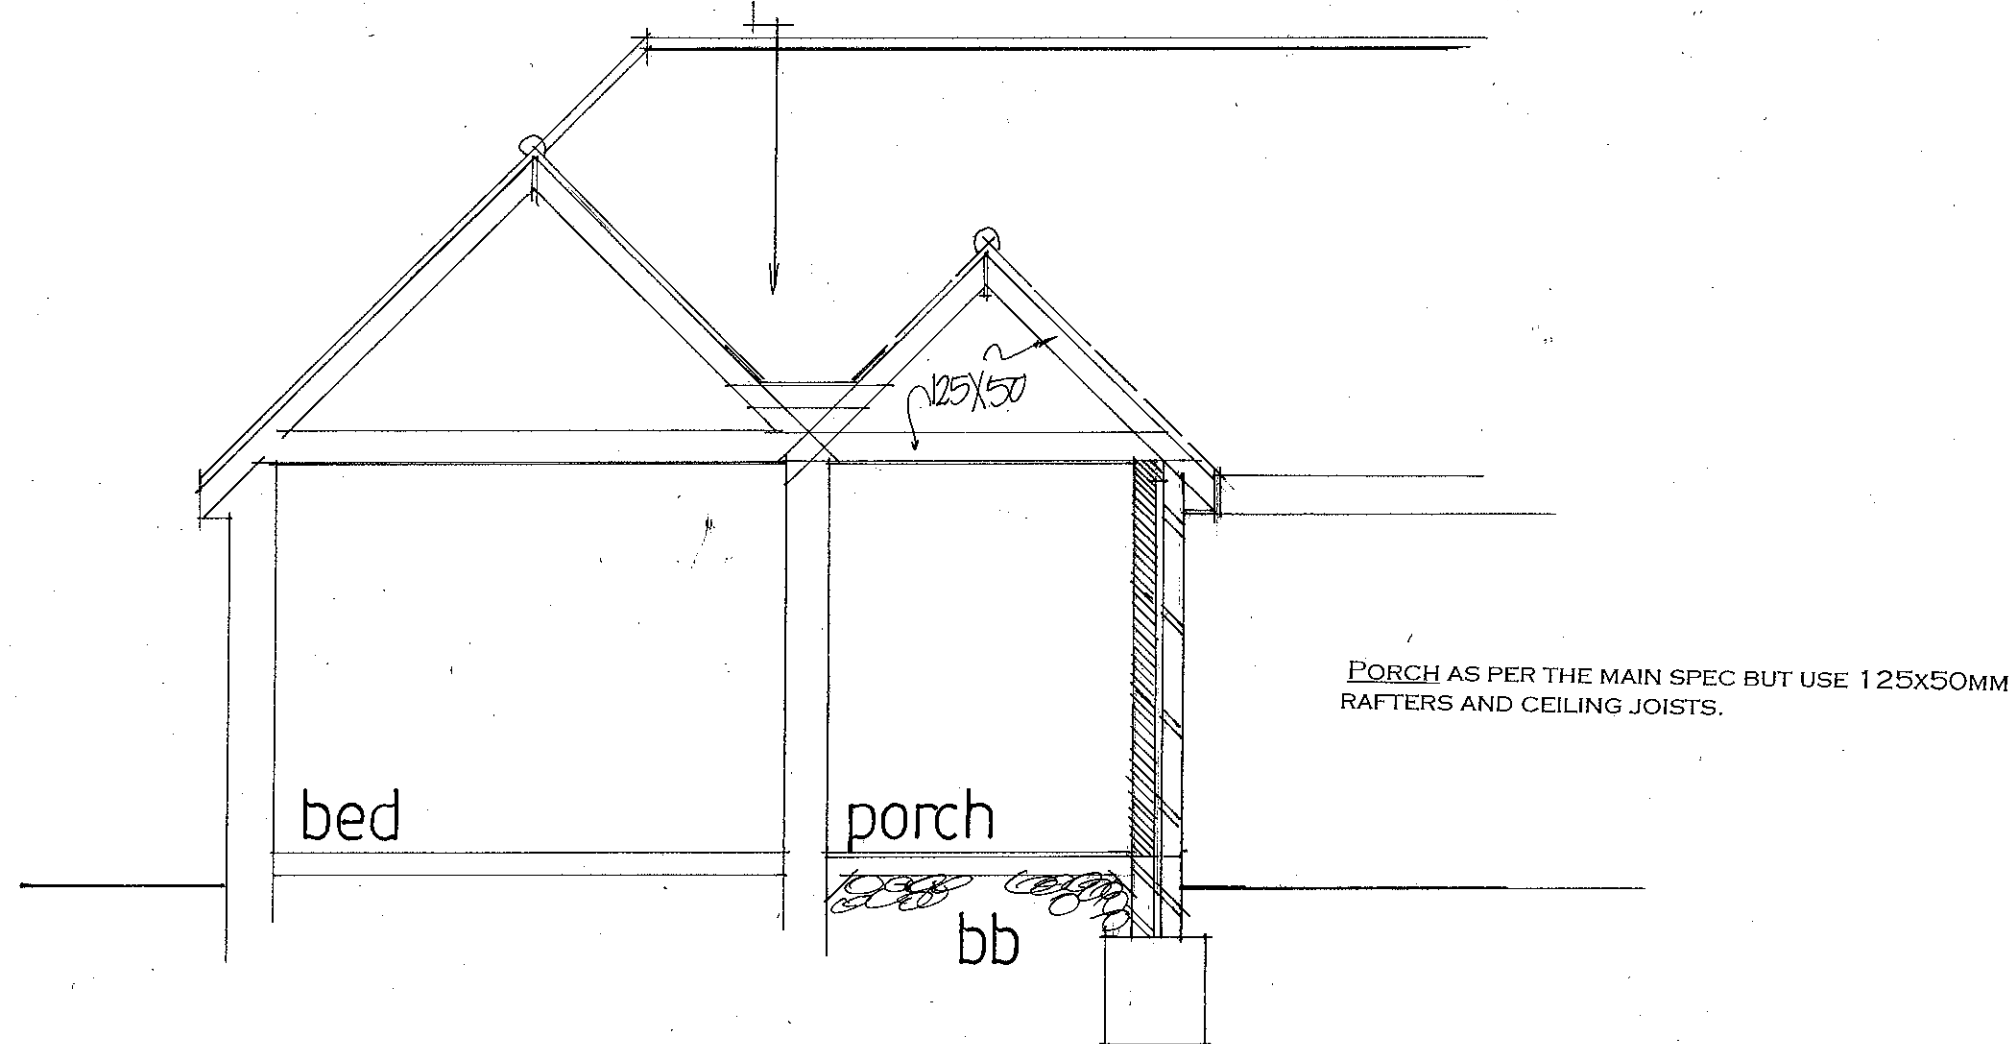

date may 2013
scale 1:50

Section drawing

PETER J. WALKER MRICS
CHARTERED SURVEYOR
182 SEAFRONT, HAYLING ISLAND, HANTS
PO11 9 AN

TEL: 02392 467571