




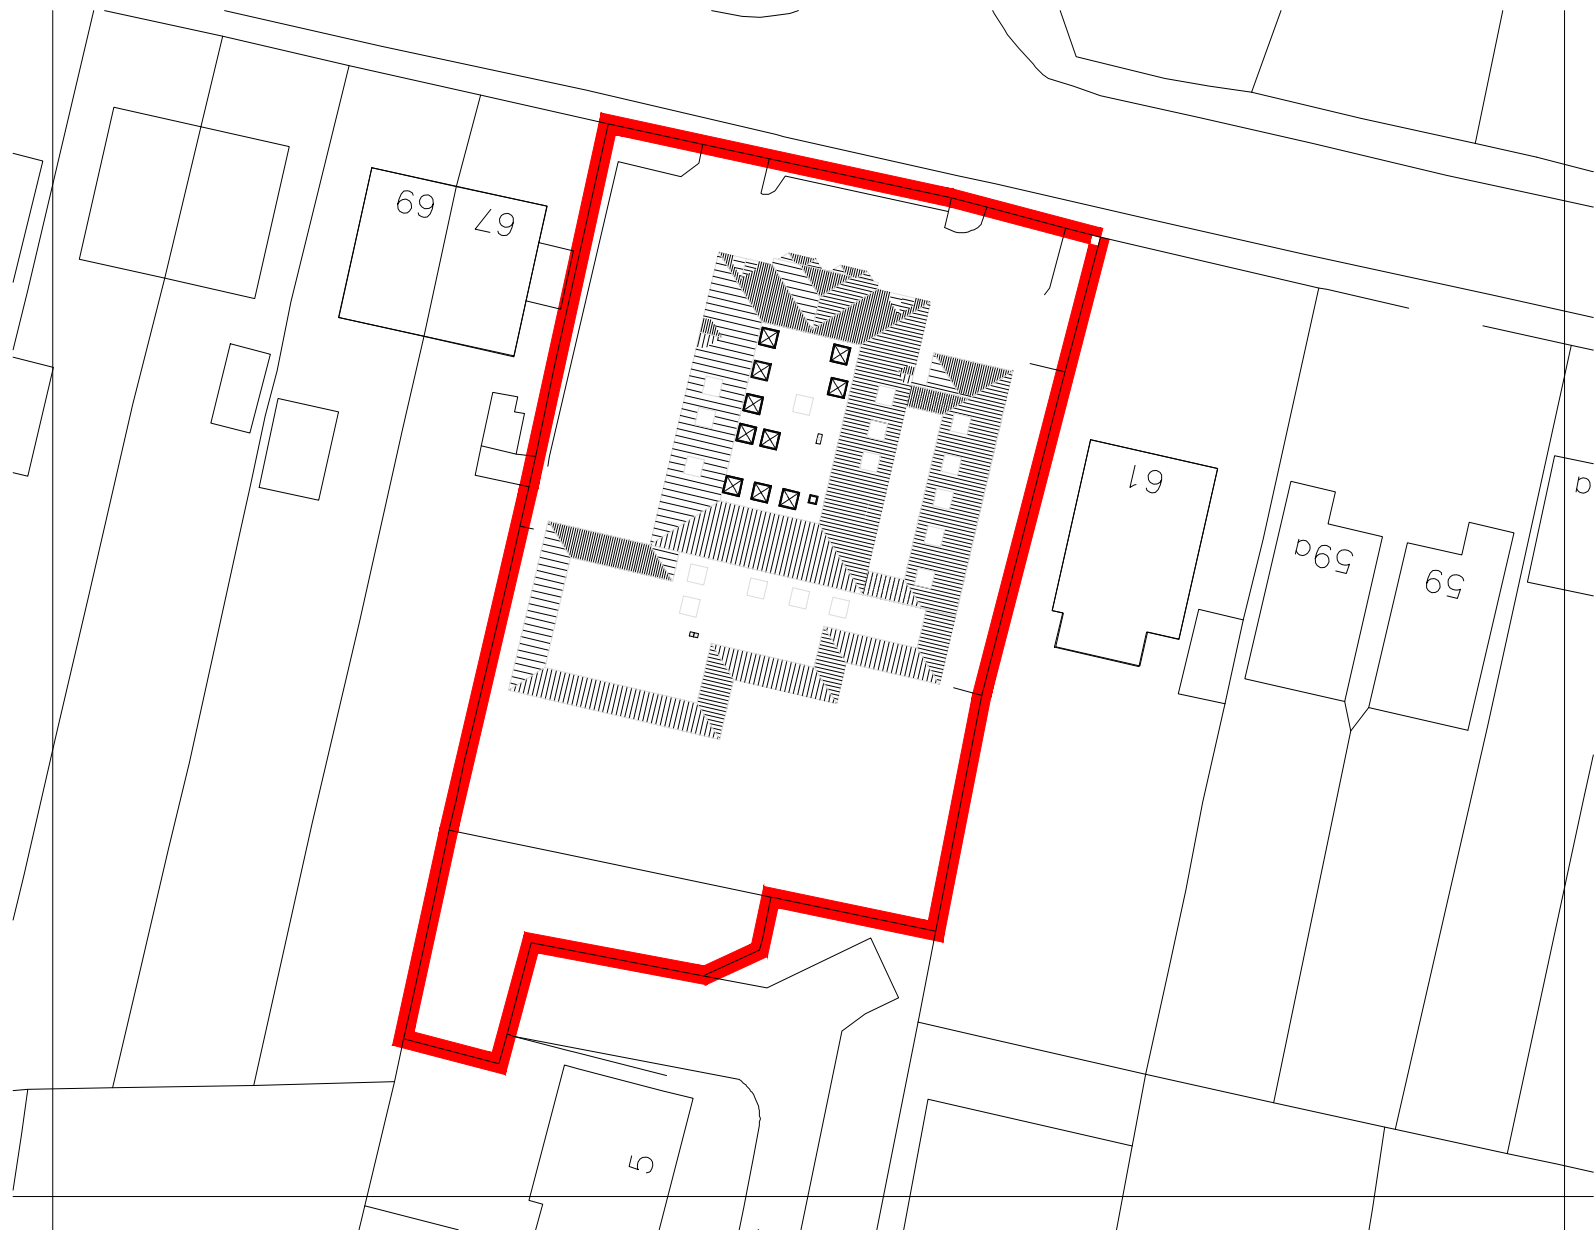


Site Plan 1:500

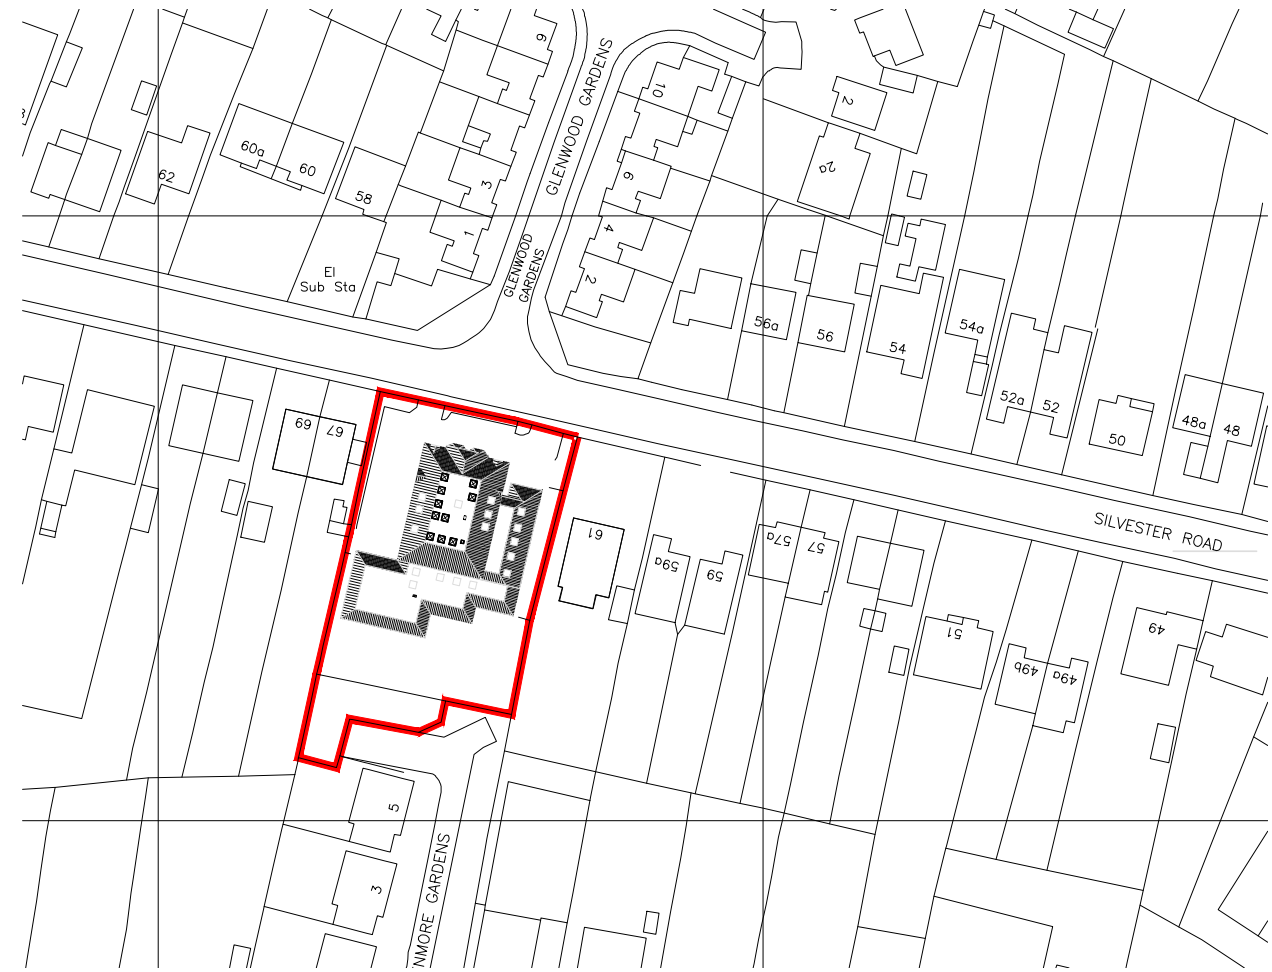


Location Plan 1:1250


Crown Copyright 2007. All rights reserved. Licence number 100020449

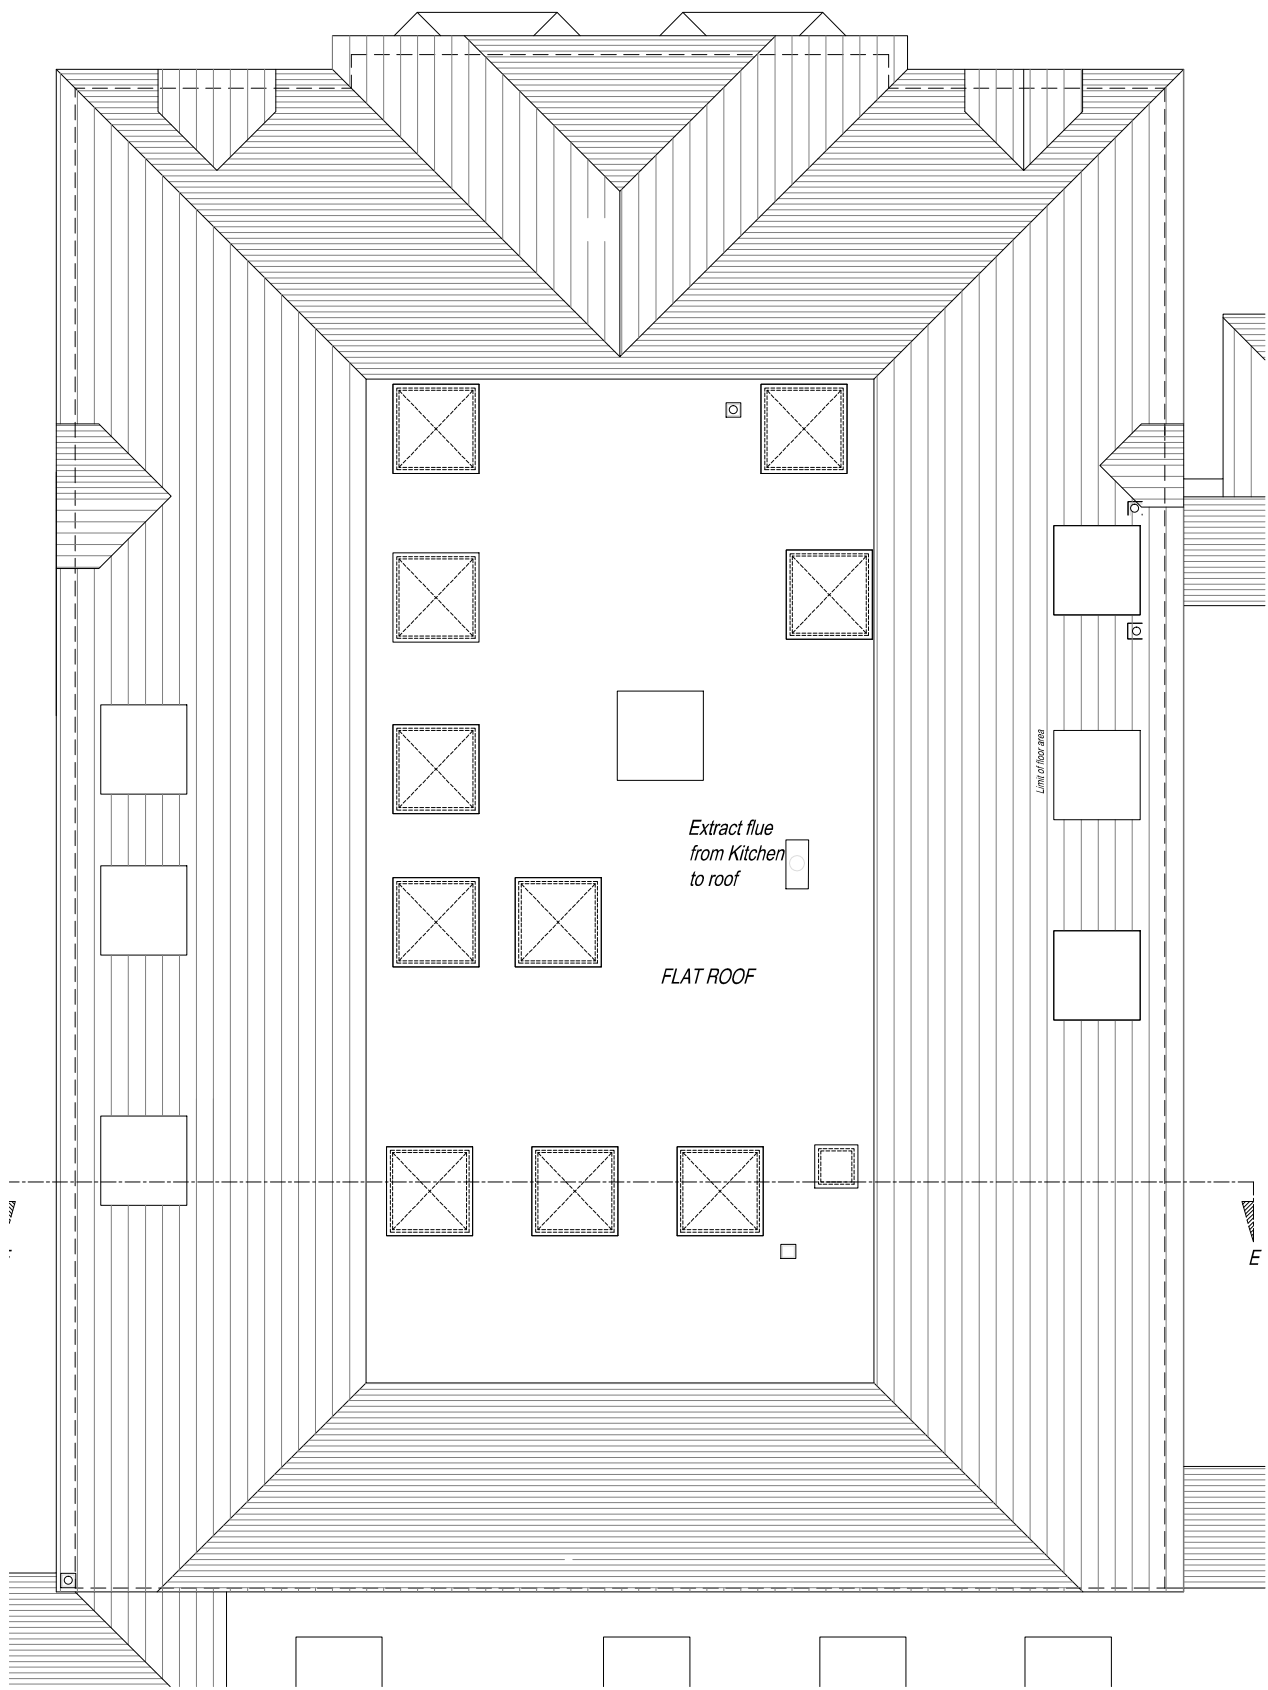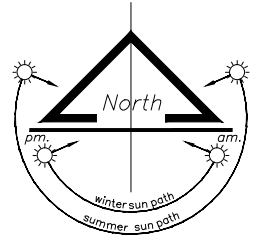

Roof Plan 1:100

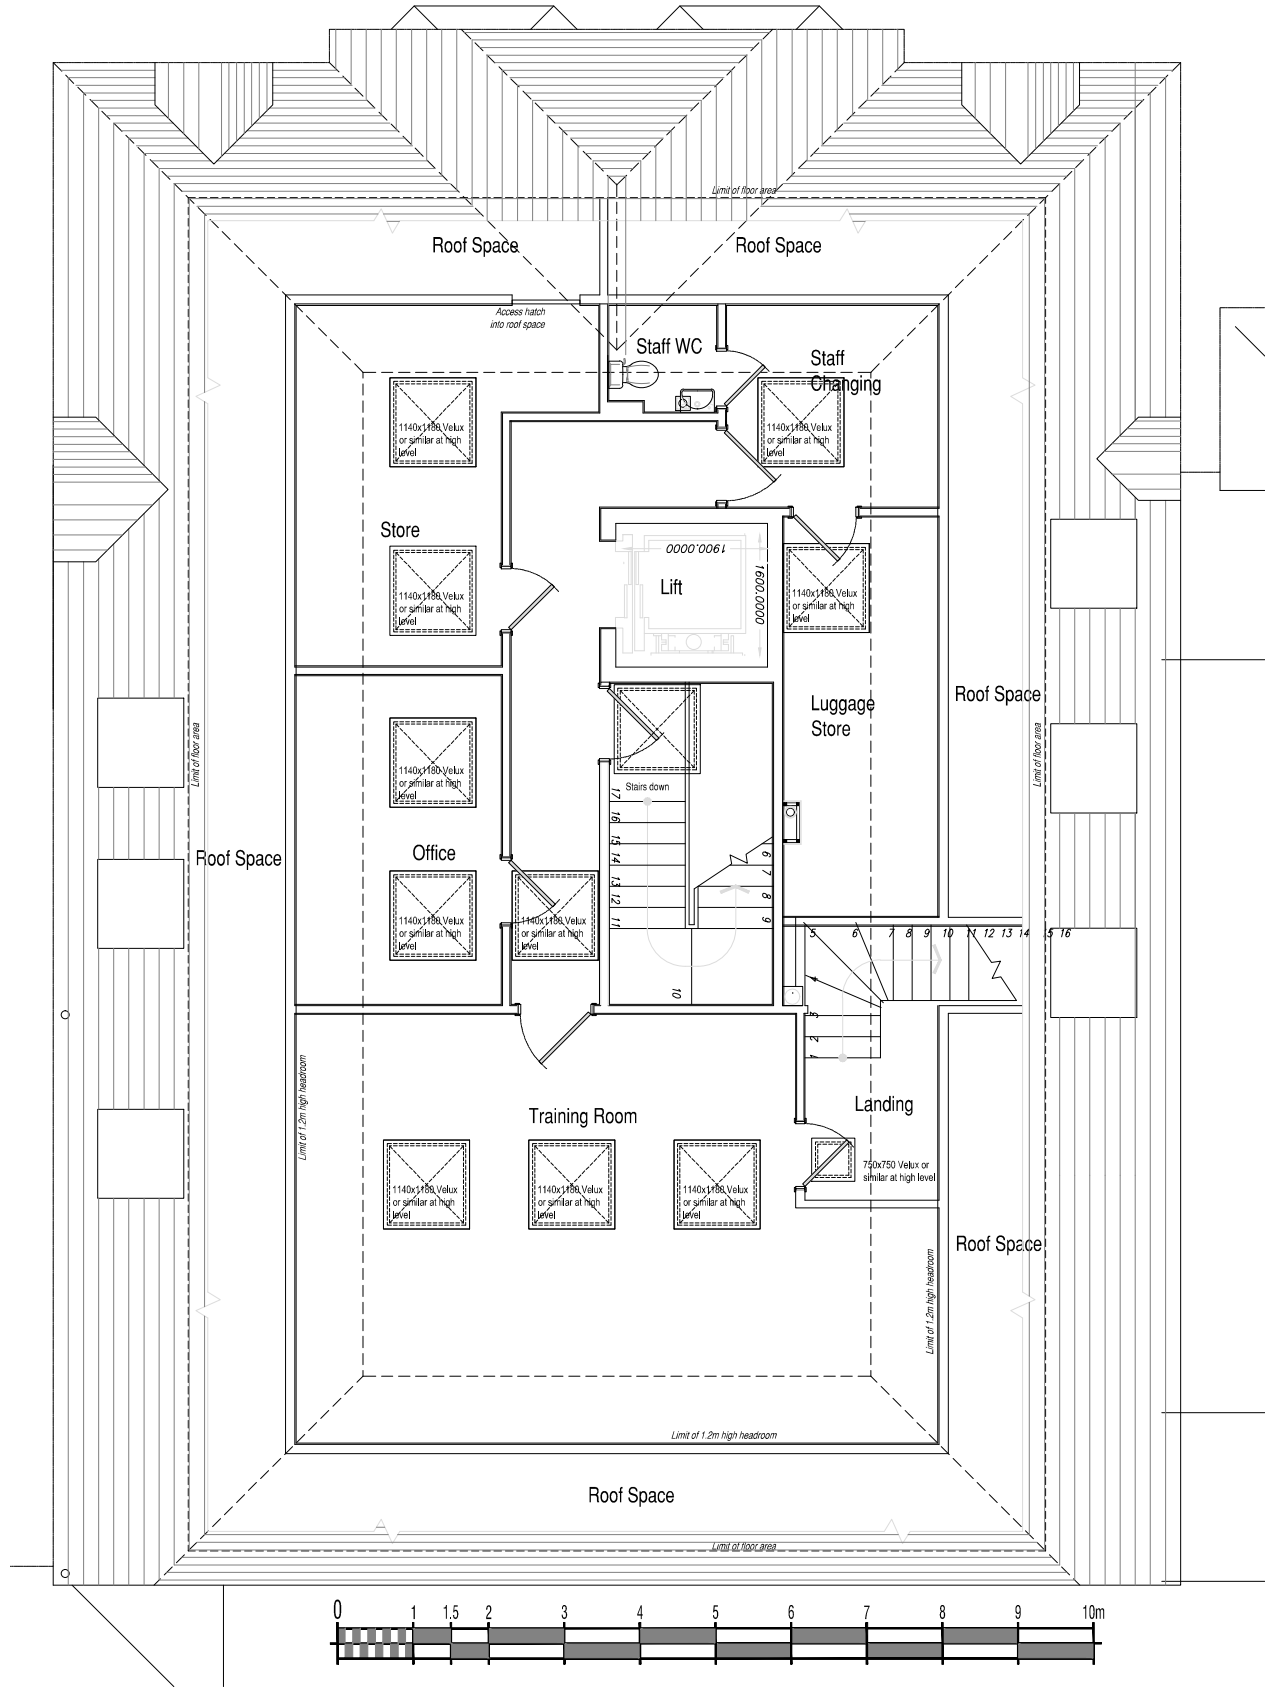

Third Floor Plan 1:100

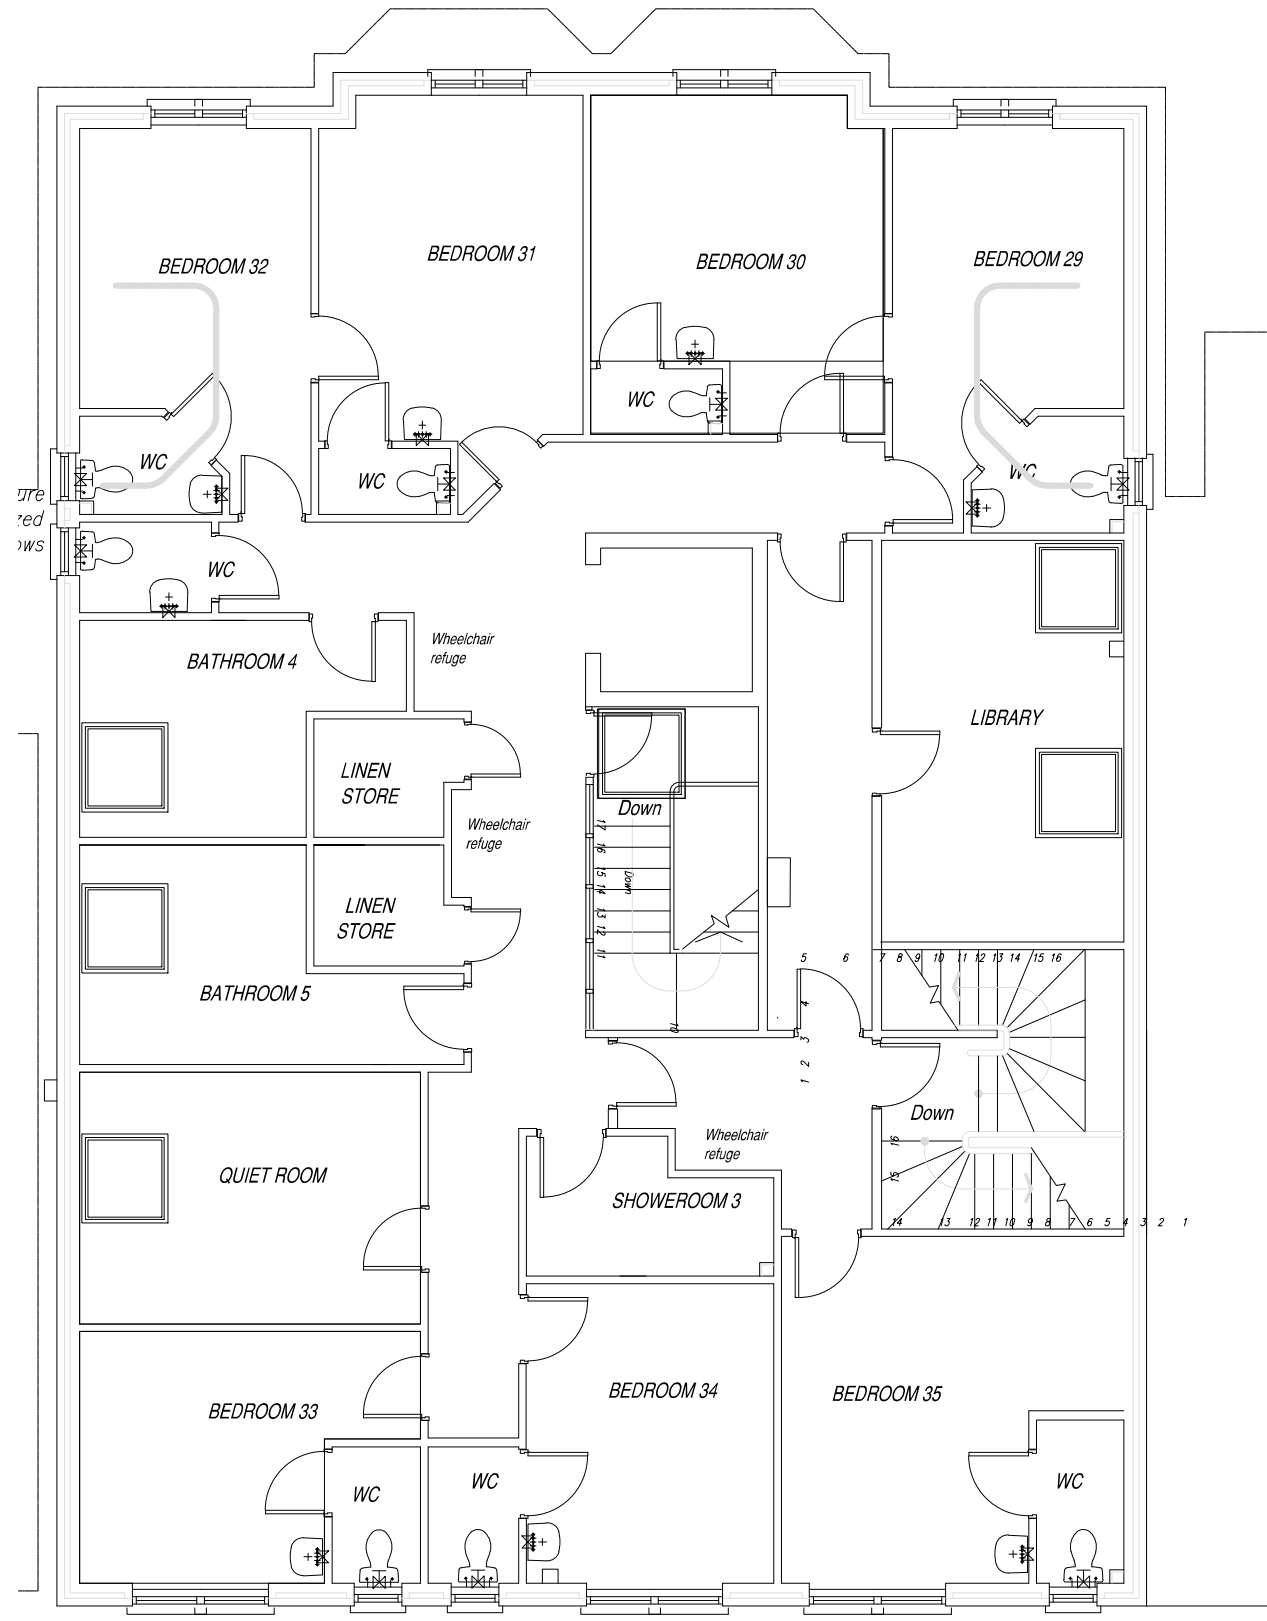

Second Floor Plan 1:100