


PROPOSED PLANTING SCHEDULE								
Key	Species	Pot	Density	A	B	C	D	Total
1	Photinia x fraseri 'Red Robin'	2lt	4/m run	13		12		25
2	Euonymus fortunei 'Emerald Gaiety'	2lt	4/m run		12		13	25
3	Berberis darwinii (Darwin's Barberry)	2lt	4/m run	13		12		25
4	Ceanothus (Californian Lilac)	2lt	4/m run		7		18	25
5	Fuchsia magellanica	2lt	4/m run	12		13		25
6	Viburnum tinus (Laurustinus)	2lt	3/m run		12		13	25
7	Lonicera pileata	2lt	4/m run		18		12	30
8	Prunus Lusitanica (Portugese Laurel)	2lt	4/m run	13	7	13	7	40



Trees Planting			
T1	Betula utilis Jacquemontii	25lt	2m
T2	Cercis siliquastrum	25lt	2m
T3	Betula utilis Jacquemontii	25lt	2m
T4	Magnolia soulangeana	25lt	2m

Indicates turfed or seeded areas
(shade tolerant below trees)

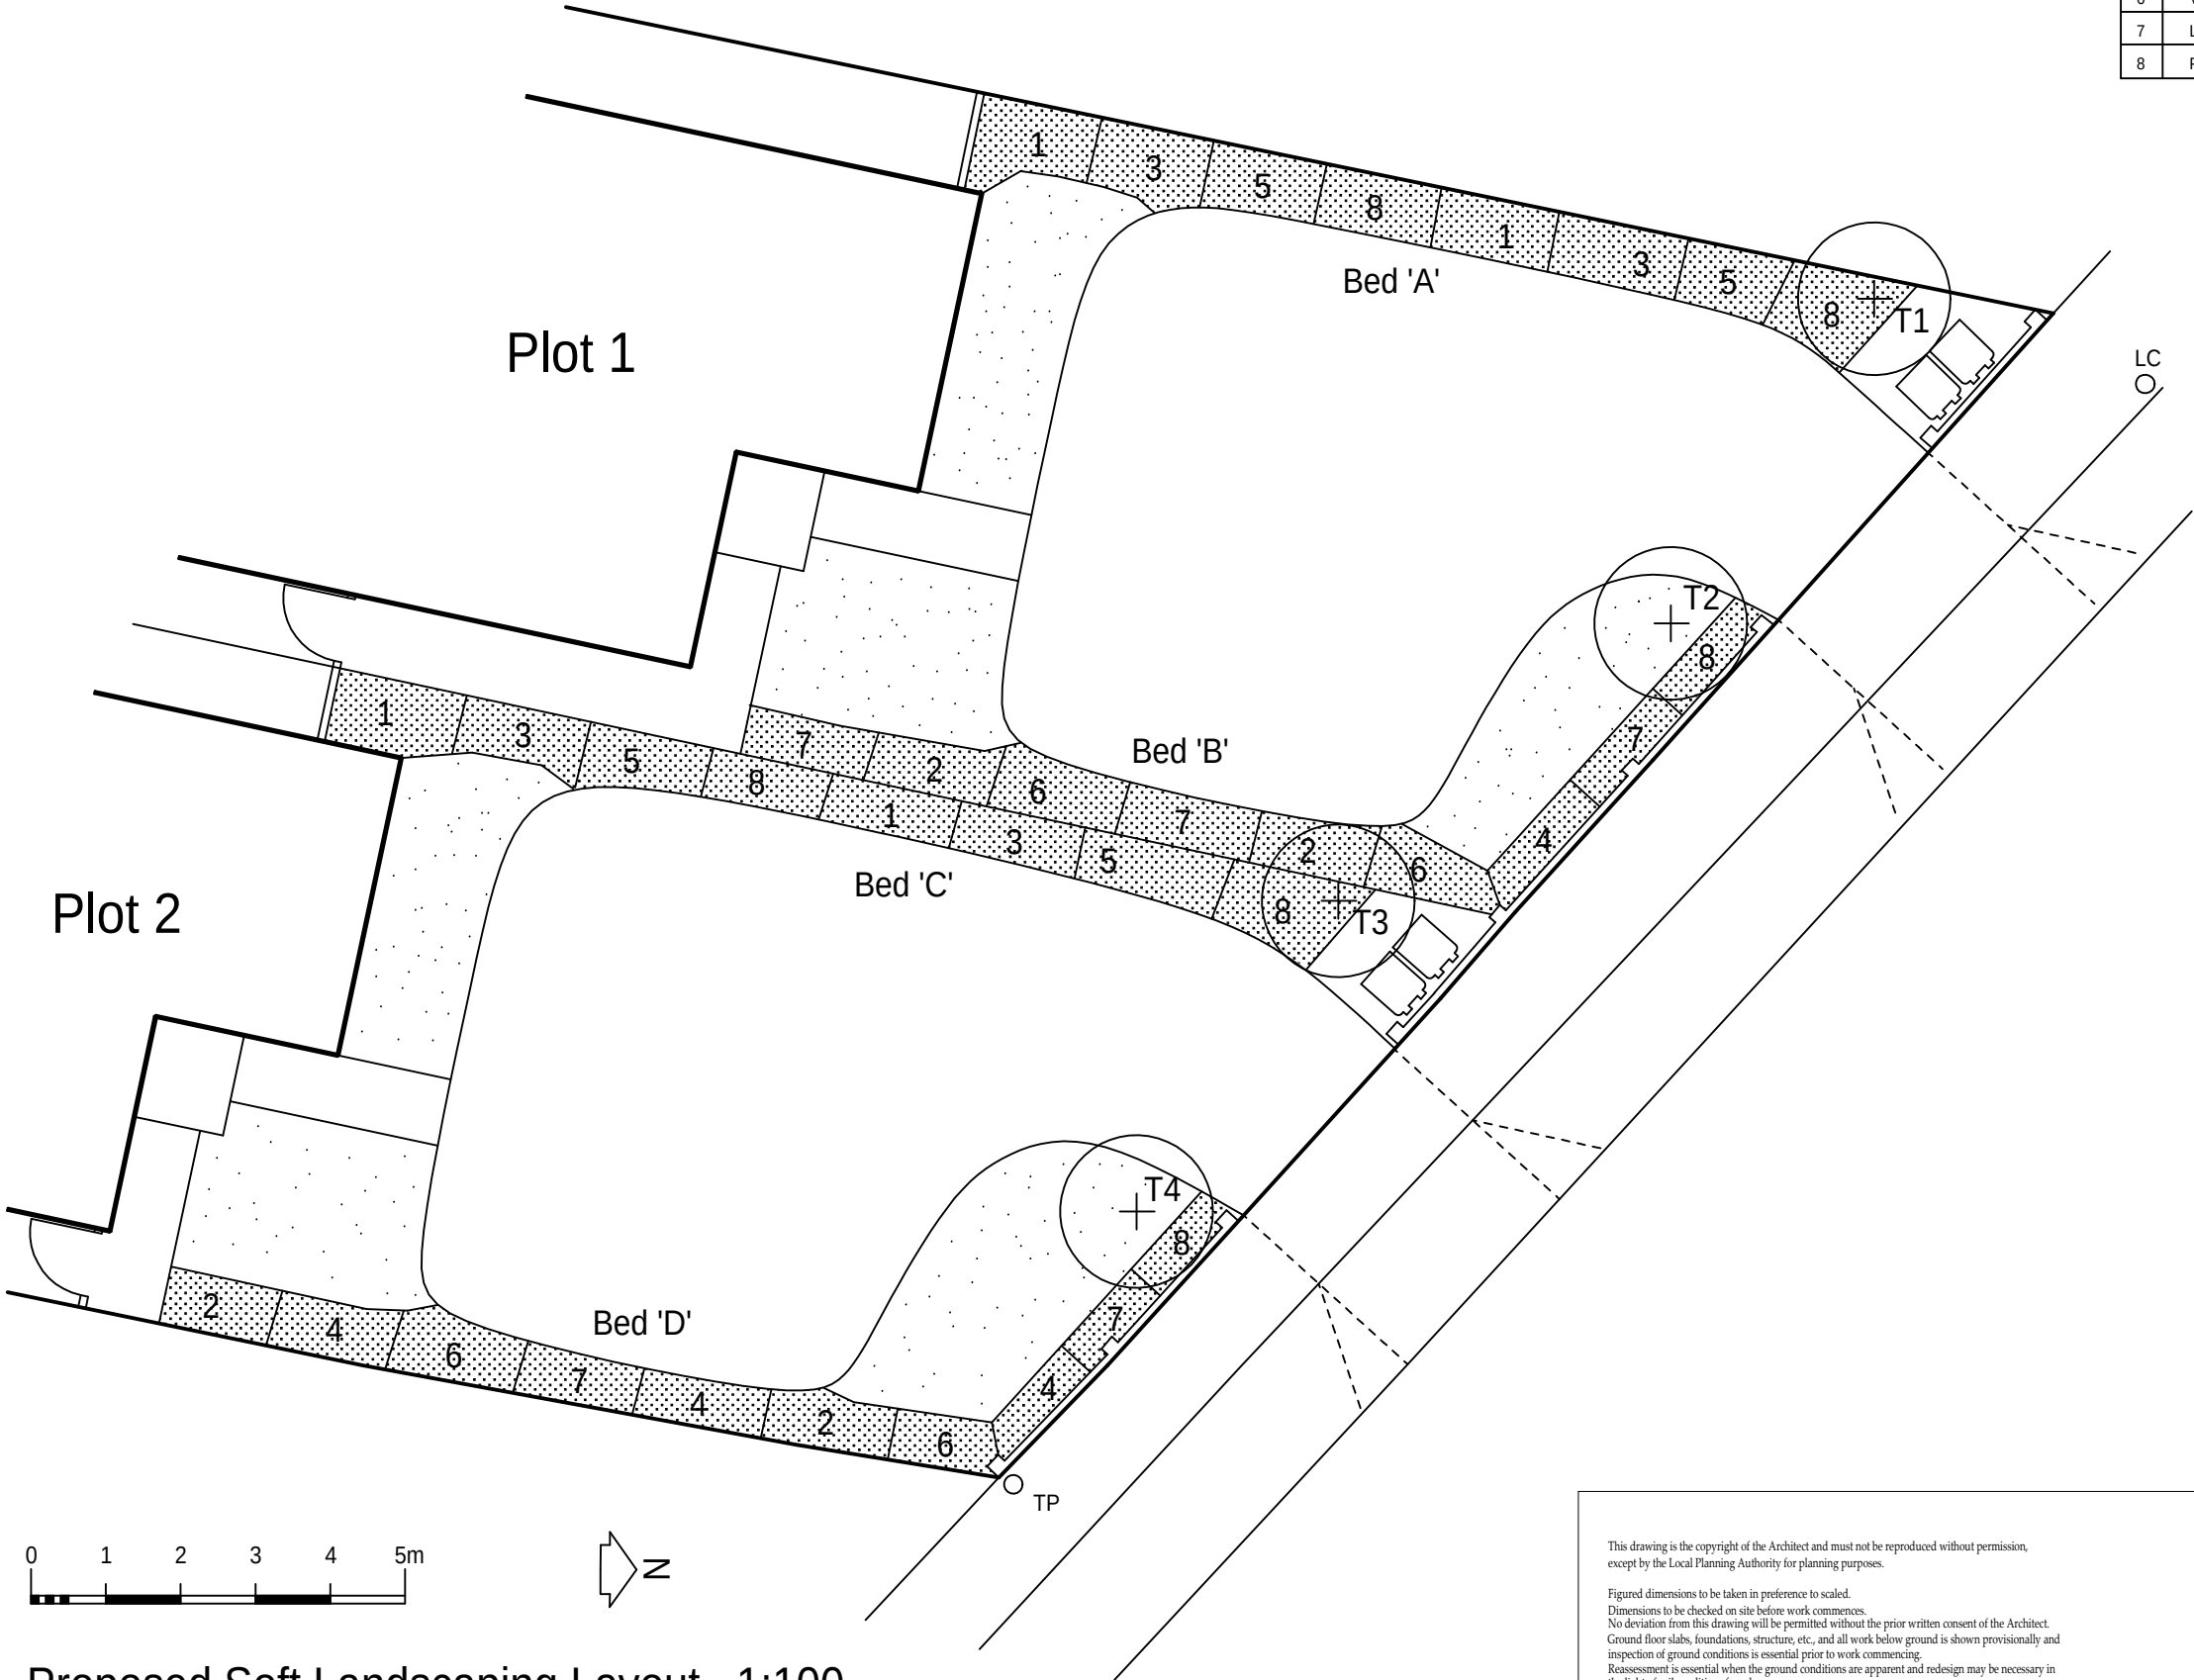

Proposed Soft Landscaping Layout 1:100

This drawing is the copyright of the Architect and must not be reproduced without permission, except by the Local Planning Authority for planning purposes.

Figured dimensions to be taken in preference to scaled.
Dimensions to be checked on site before work commences.
No deviation from this drawing will be permitted without the prior written consent of the Architect.
Ground floor slabs, foundations, structure, etc., and all work below ground is shown provisionally and inspection of ground conditions is essential prior to work commencing.
Reassessment is essential when the ground conditions are apparent and redesign may be necessary in the light of soil conditions found.
The responsibility for establishing the soil and subsoil conditions rests with the Contractor.

drawing	PROPOSED SOFT LANDSCAPING LAYOUT & PLANTING SCHEDULE	drawing no. 21303/07 rev. A date NOV 2013 scale(s) 1:100 sheet size A3
project	2 NO. DETACHED 4 BED REPLACEMENT DWELLINGS AT 20 THE CRESCENT WATERLOOVILLE, HAMPSHIRE PO7 5EU	client MEADOWLANDS NEW HOMES LTD.
		Jeffrey Douglas Chartered Architect 114 Havant Road Hayling Island Hampshire PO11 0LJ Tel: (023) 9246 8889 E-mail: jdo@jeffreydouglas.co.uk

A - Scheme amended in response to Council's landscape architect.
revisions date

21-01-14