



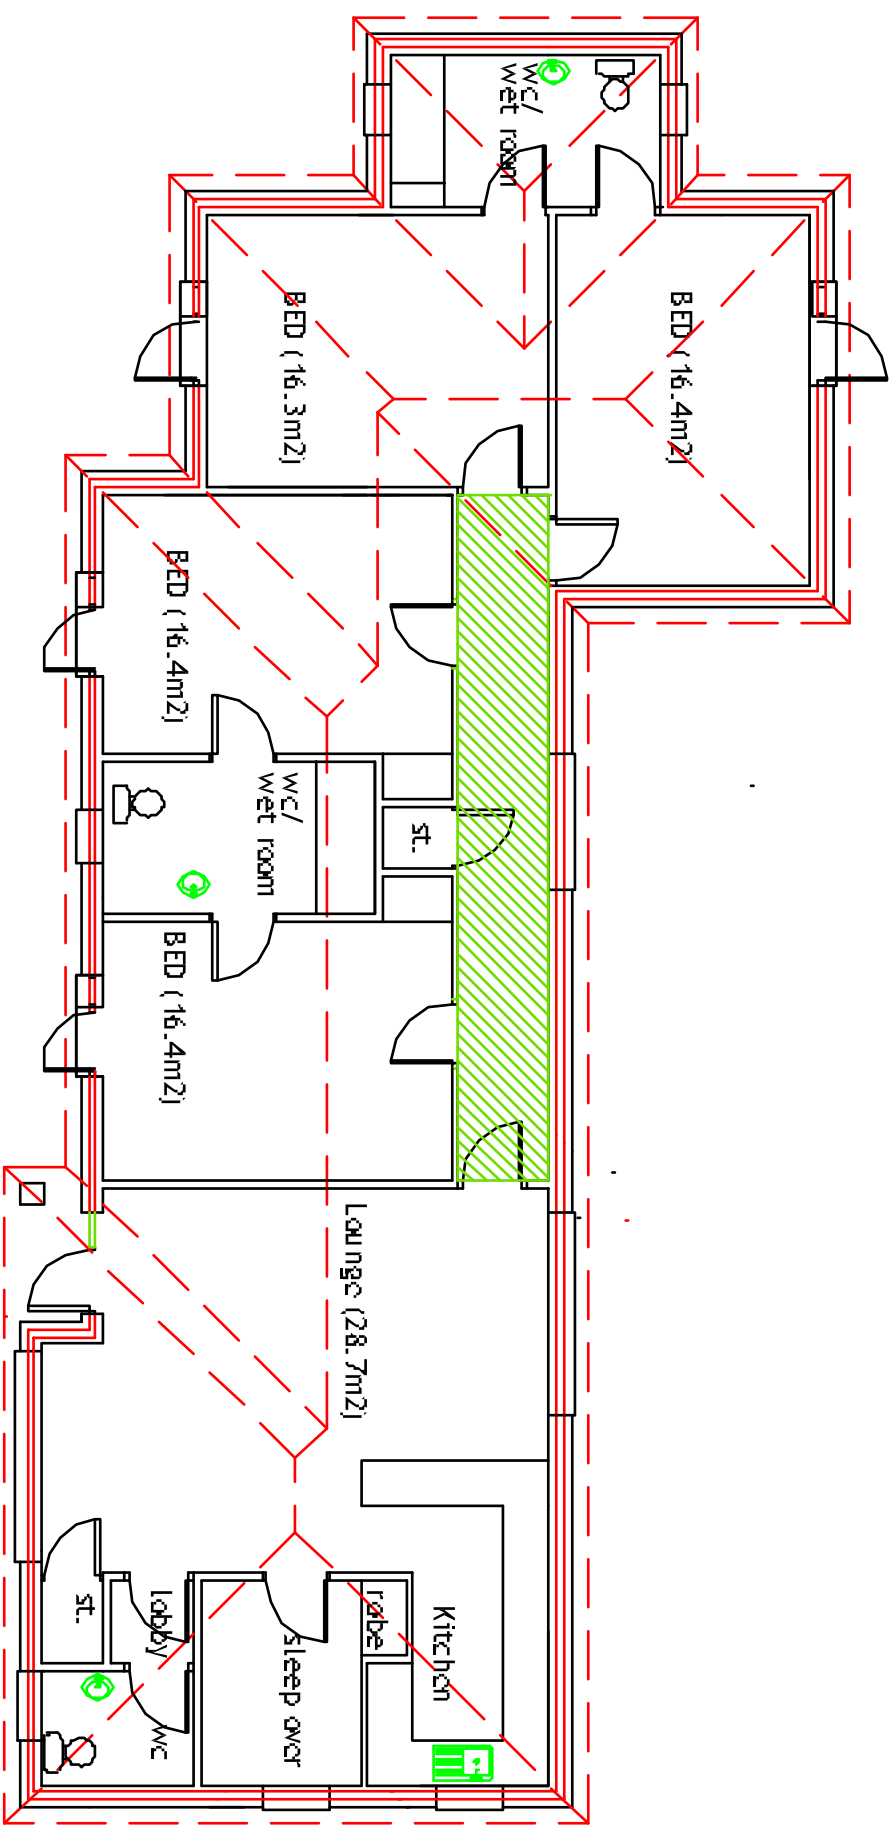

Floor Plan


Gross Internal Area = 146.5m²
Gross External Area = 164m²

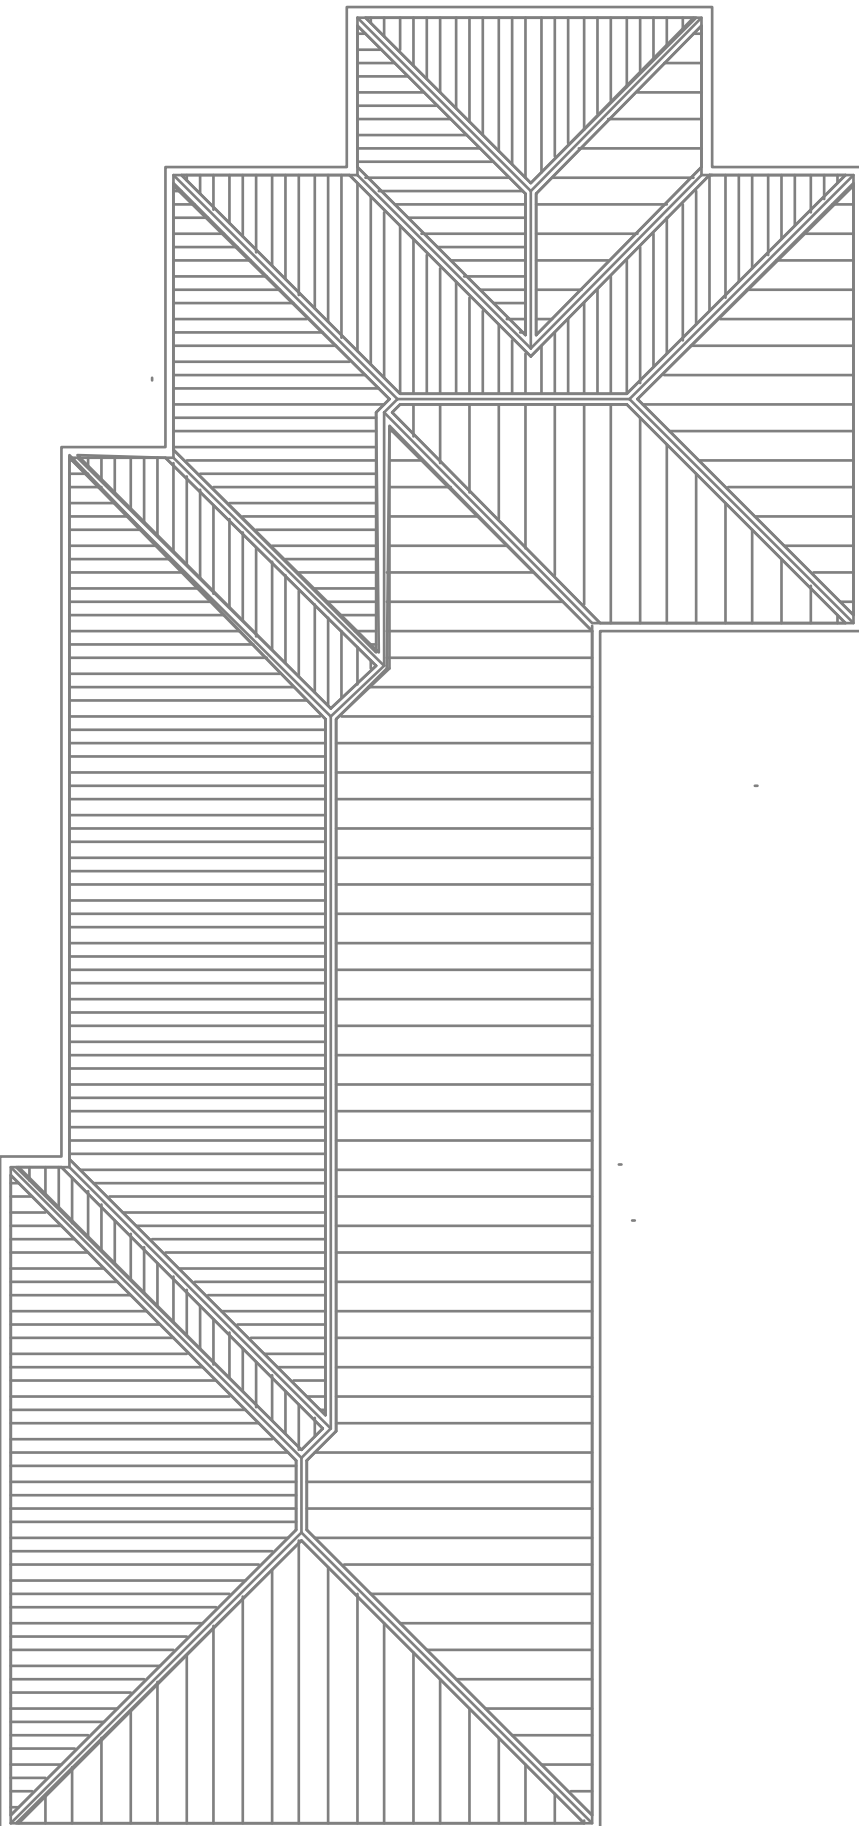

Roof Plan


Materials

Roof
Blue/Black

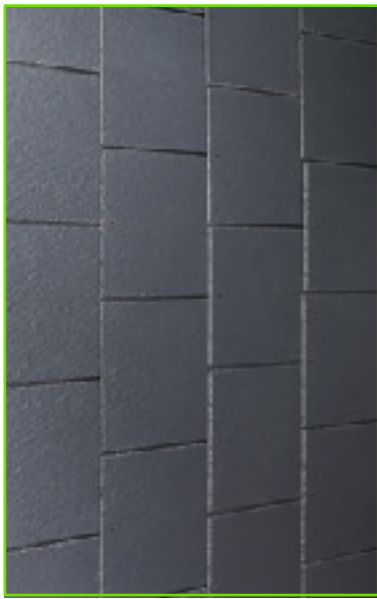

Rivendale
Slates

Cladding
White

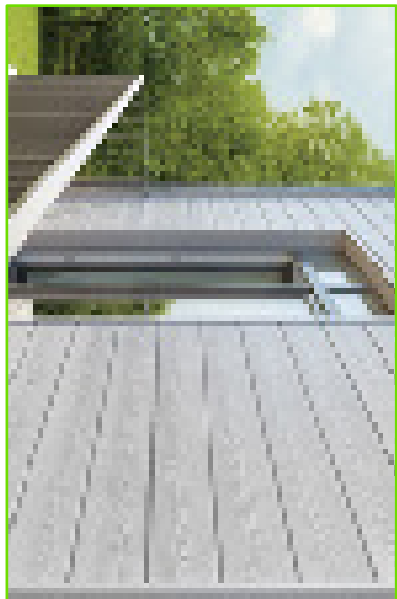

Marley
Eternit
Central

Walls
Light Buff




Ibstock
Bradgate


Lintols
Stone




Keystone
Lintols

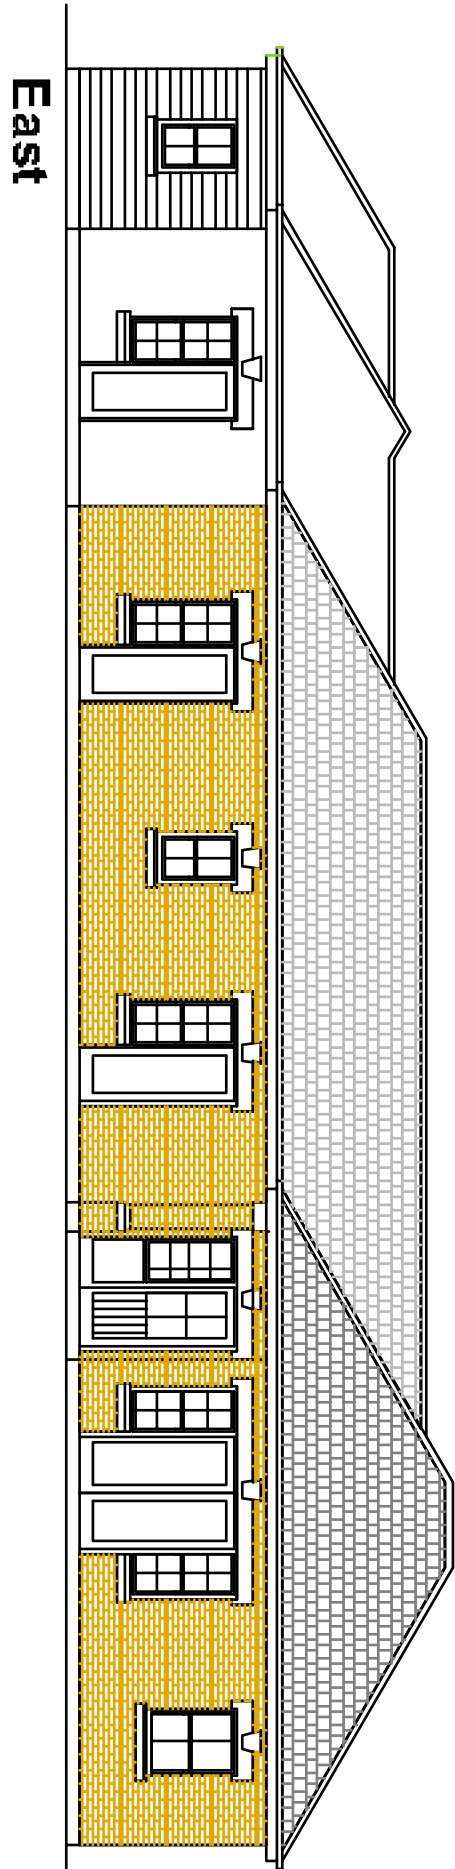


East

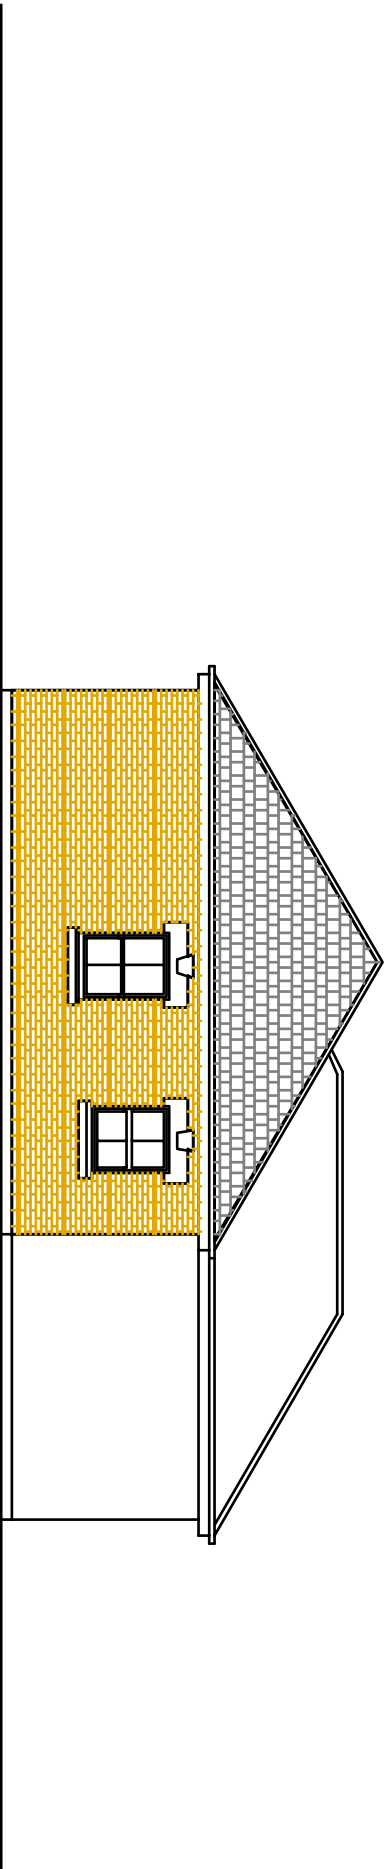

North

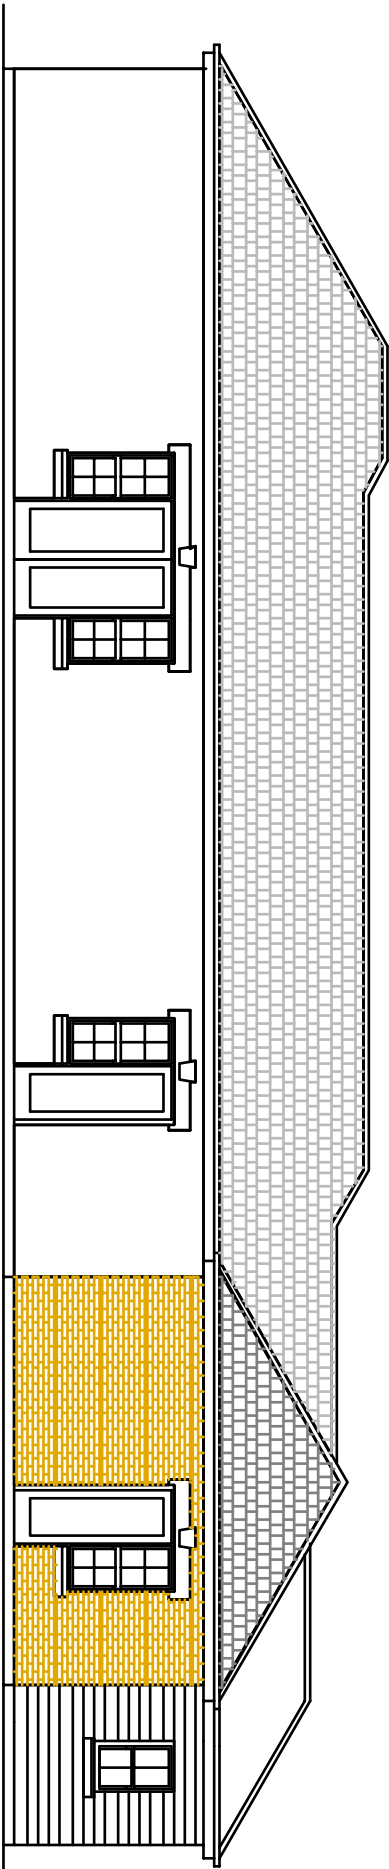

West

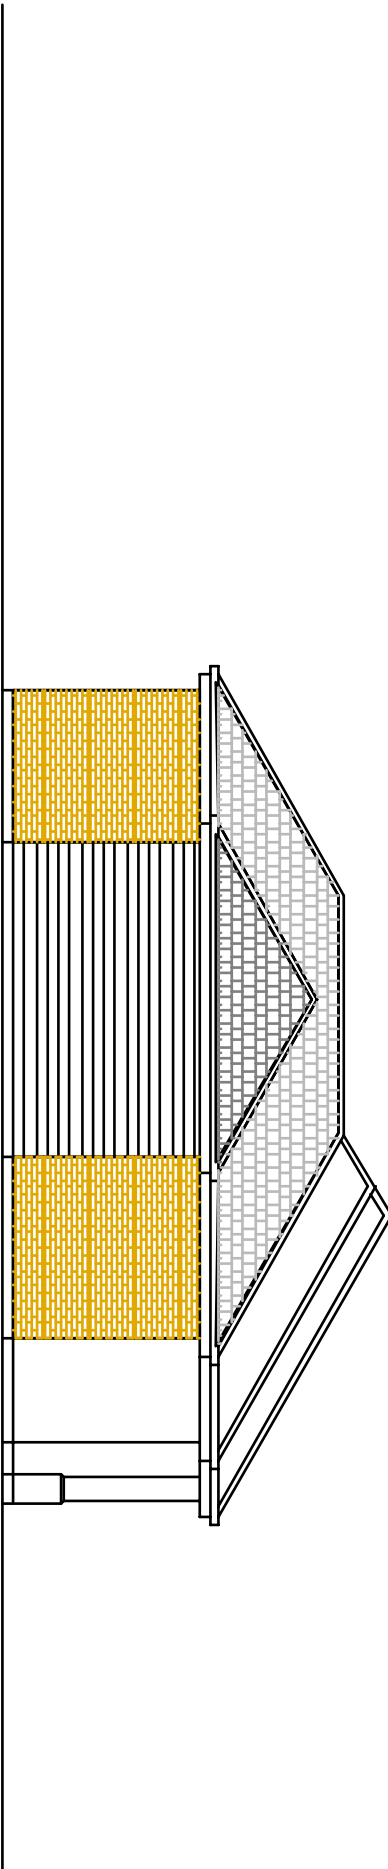

South

