



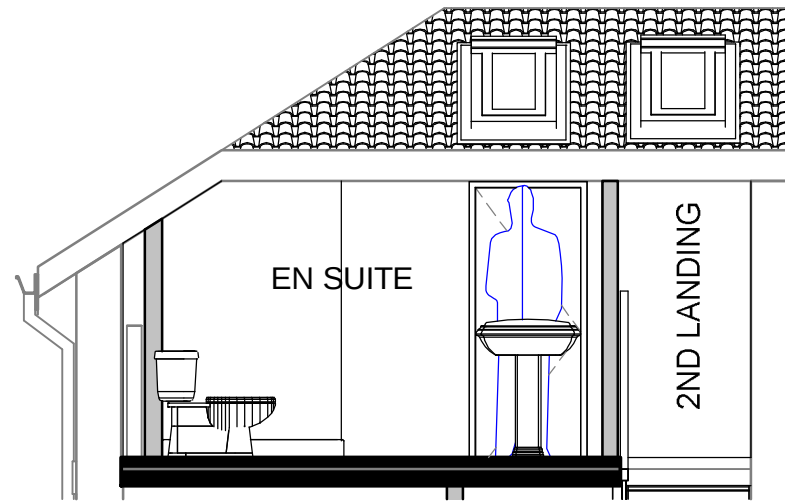


FRONT CROSS SECTION

1 : 50

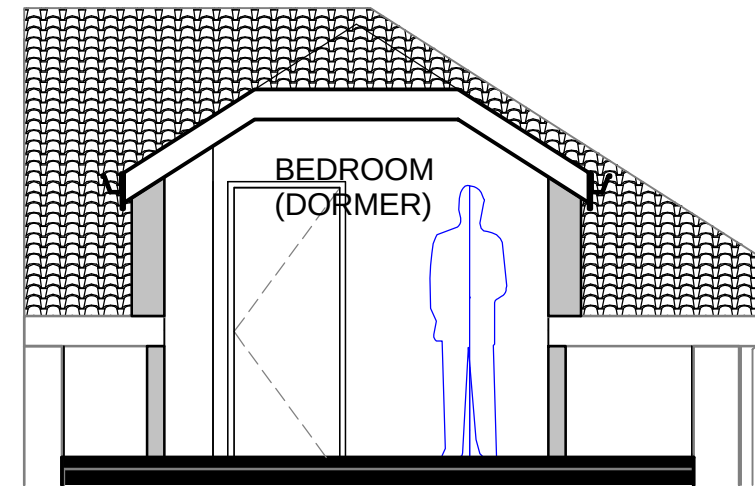

REAR CROSS SECTION

1 : 50

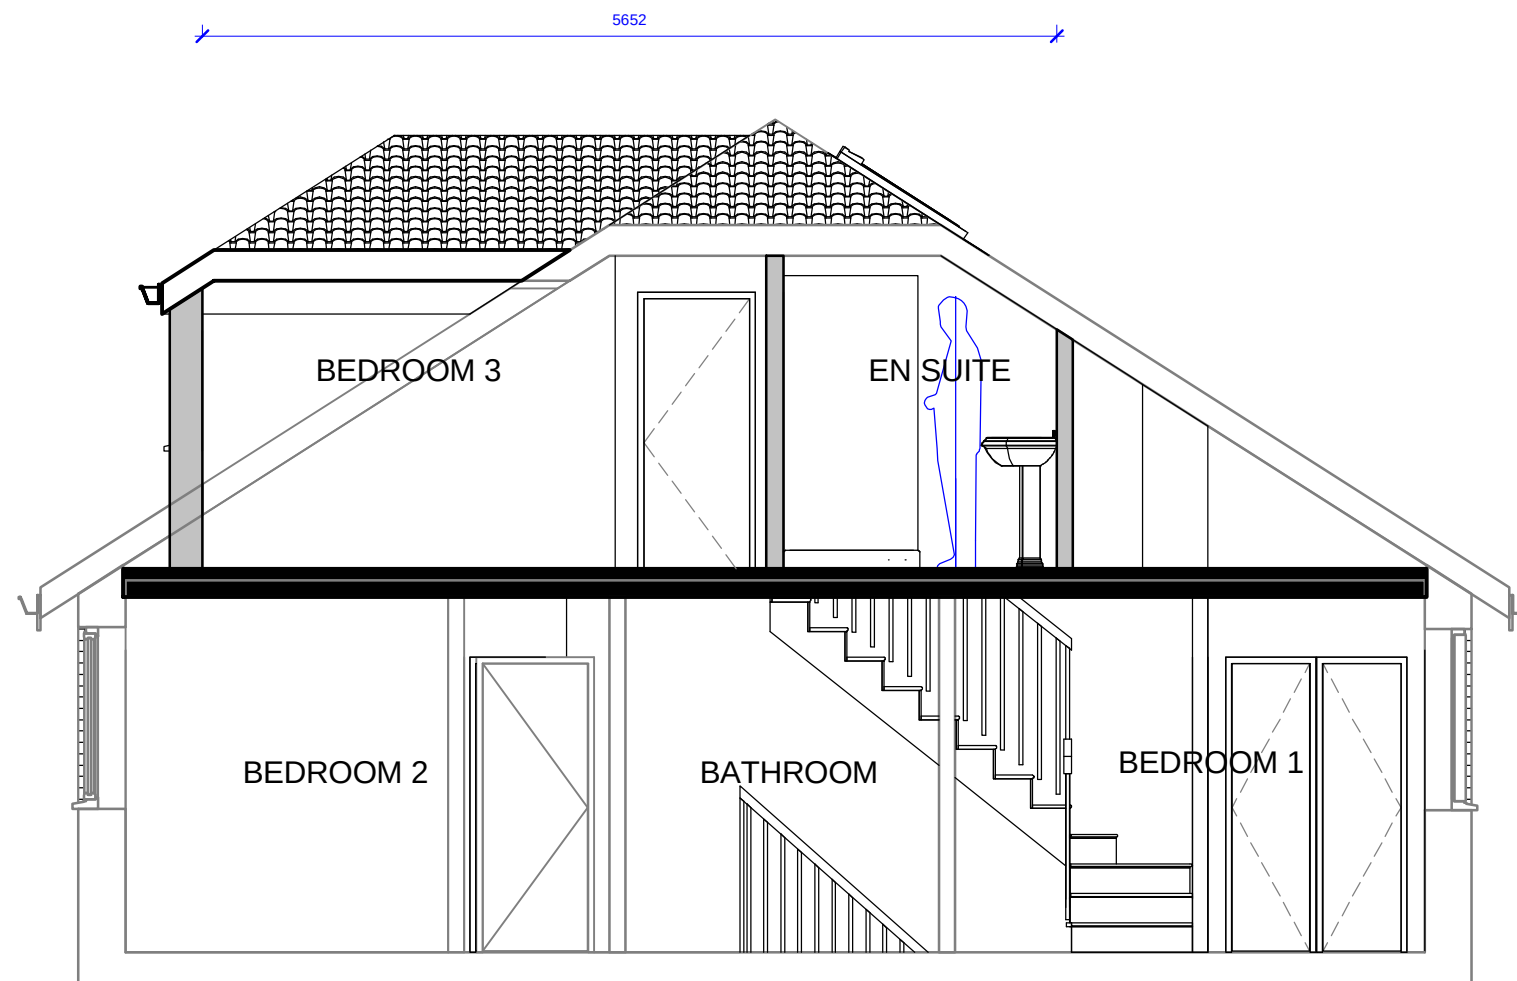

SIDE CROSS SECTION

1 : 50

All dimensions to be checked on site and not to be scaled from drawings.

The contractor to ensure the works are inspected and completed to the satisfaction of the Local Authority.

These drawings have been produced for planning approval purposes only and should not be used for any other purpose.

Compliance with building regulations is not to be assumed.
© These plans remain the copyright of the Planning Service and must not be copied or reproduced in any way without written permission, with the exception of Local Authorities for planning purposes.

MR GARETH HEATH

**22
CORONATION
ROAD**

PROPOSED SECTION

Project number	118
Date	08/08/2013
Drawn by	JJ
Project Status	PLANNING

P012

Scale	1 : 50
-------	--------