


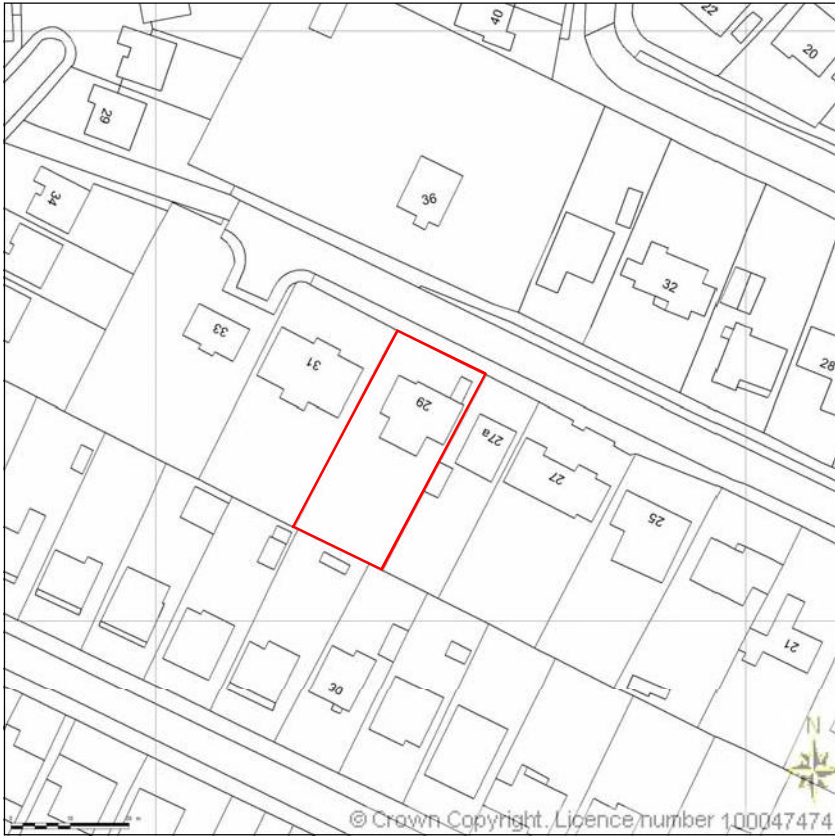


Produced 4 October 2013 from the Ordnance Survey National Geographic Database and incorporating surveyed revision available at this date. Reproduction in whole or part is prohibited without the prior permission of the Ordnance Survey. © Crown Copyright 2013.

The representation of a road, track or path is no evidence of a right of way. The representation of features as line is no evidence of a property boundary.

Property Address:
29 Summer Hill Road
Cowplain, Waterlooville
Hampshire
PO8 8XD

Council: Havant Borough Council
Ward: Cowplain

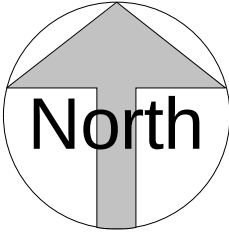

The Planning Service
Office, 135 North Lane
Clanfield, nr Waterlooville
Hampshire PO8 0RL

T: 023 92 597364
F: 0845 519 1103
E: info@theplanningservice.co.uk

Ian Jenkins

**29 Summer Hill
Road Cowplain**

LOCATION PLAN

Project number	109
Date	17/01/2013
Drawn by	JJ
Project Status	Planning

E001

Scale 1:1250 @ A4