


PROPOSED ALTERATIONS AND ADDITIONS
THE RETREAT, CROFT LANE HAYLING ISLAND HANTS.
FOR MR M. COOPER

SUPERSEDED

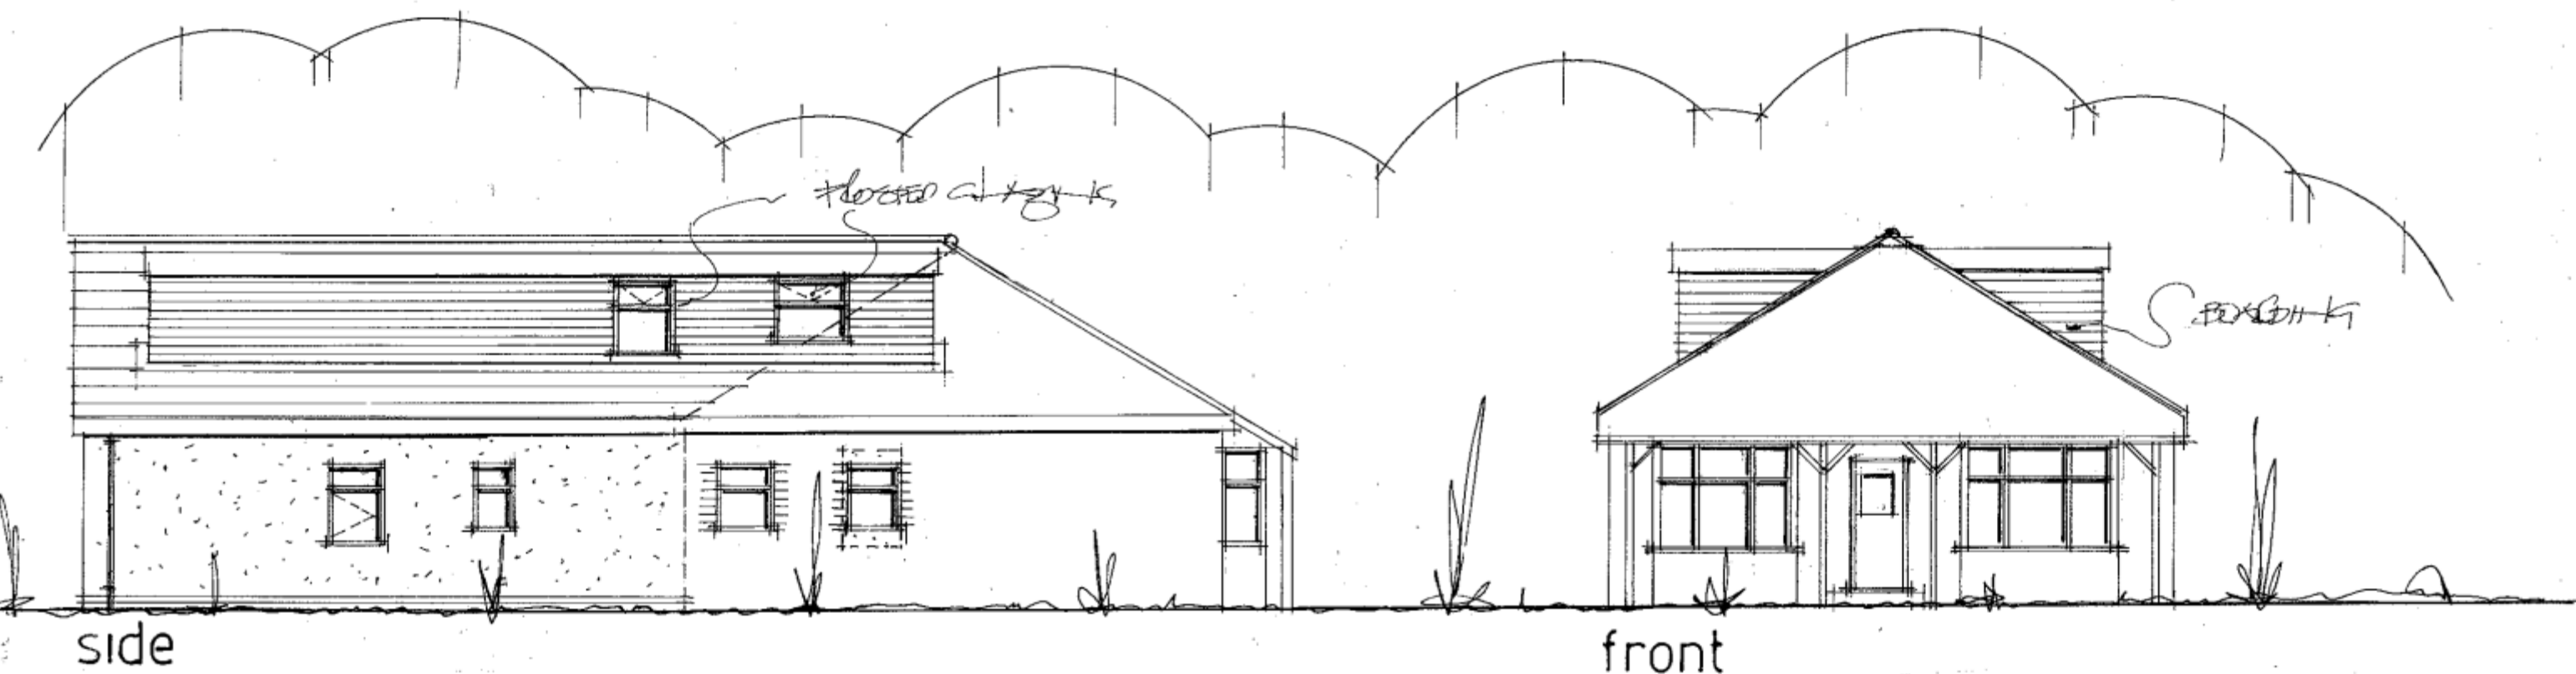

date may 13
scale 1:100

PROPOSED ELEVATIONS

PETER J. WALKER MRICS
CHARTERED SURVEYOR
182 SEAFRONT, HAYLING ISLAND, HANTS
PO11 9 AN