



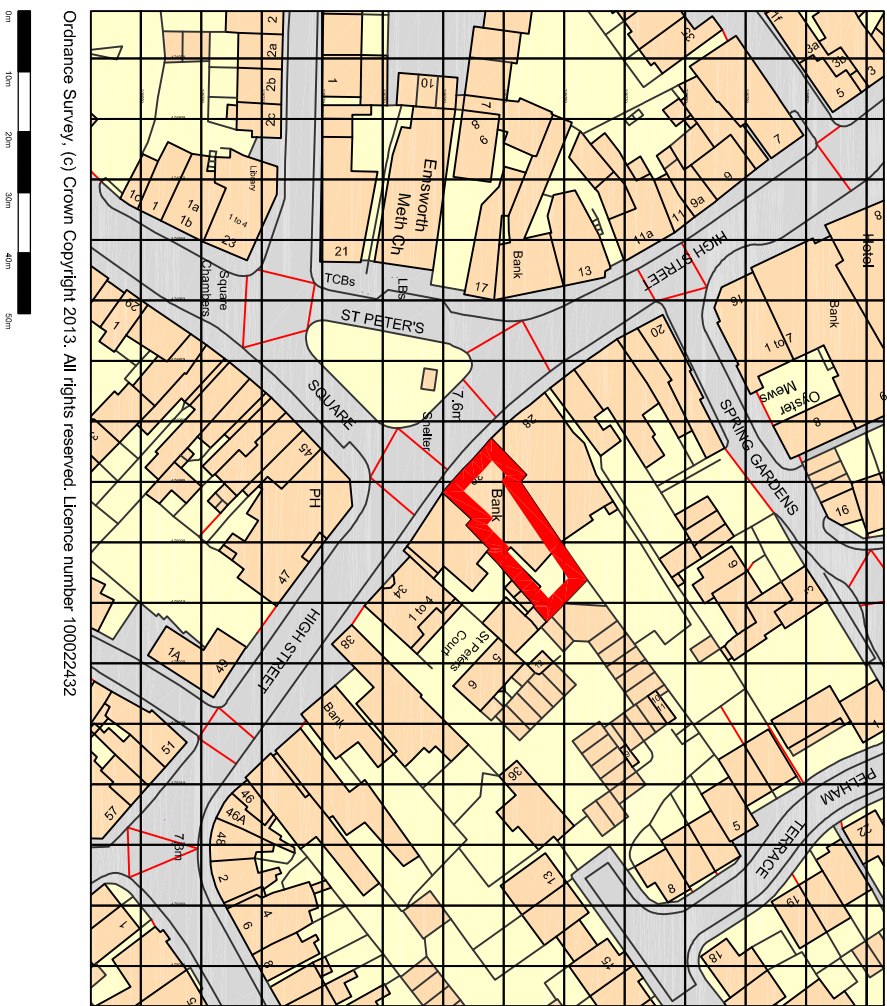

Location Plan - 1:1250 @ A1



Ordnance Survey, (c) Crown Copyright 2013. All rights reserved. Licence number 100022432

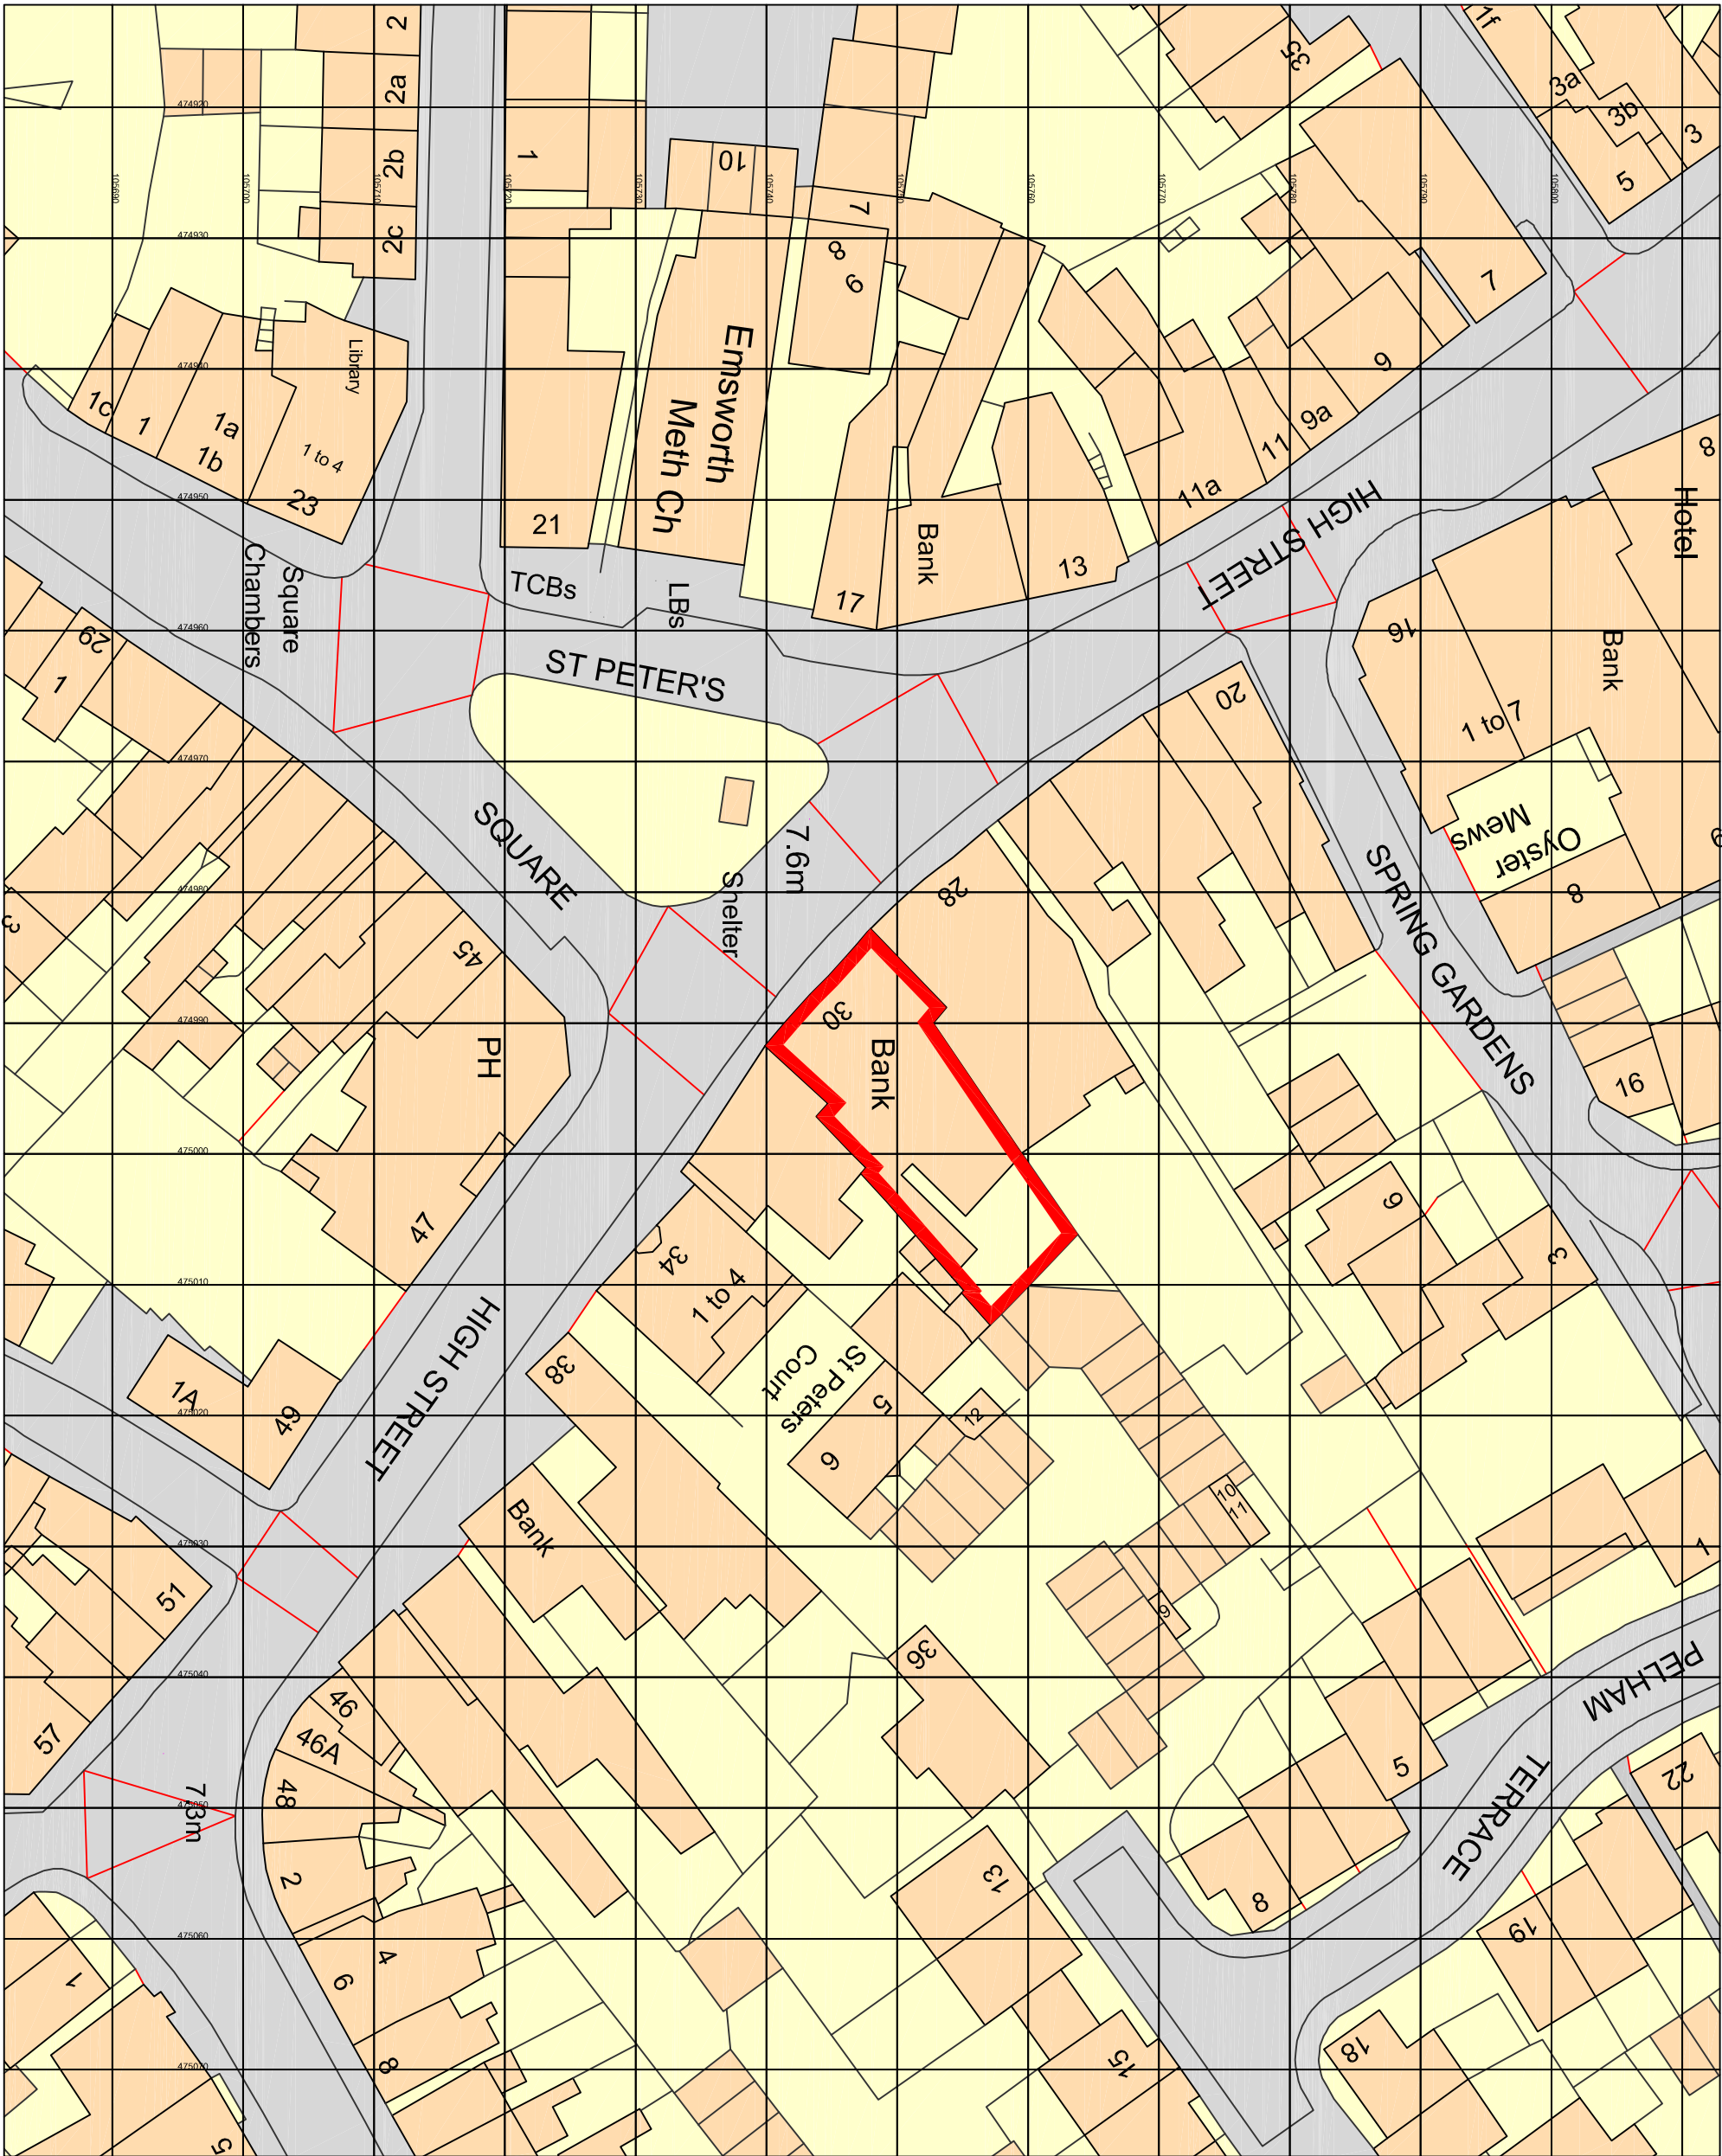

Location Plan - 1:500 @ A1



Branch Location

PROJECT		LBG Emsworth	
MAIN CONTRACTOR		ISG	
CONTRACT		JOB #	
DESIGN ARCHITECT			
CLIENT ARCHITECT			
DRAWN BY		CHECKED BY	
SCALE		DATE	
As Shown		Dec. 2013	

SITE ADDRESS:
LBG Emsworth,
30 High Street,
Emsworth, Hampshire.
PO10 7AN

PERMITS No. PROJECT No.

TITLE LBG Emsworth Location Plan

DRAWING 50323900-DOC-001-Location Plan

REV DATE DRAWN COMMENTS

- 00/00/0000 - / - -