


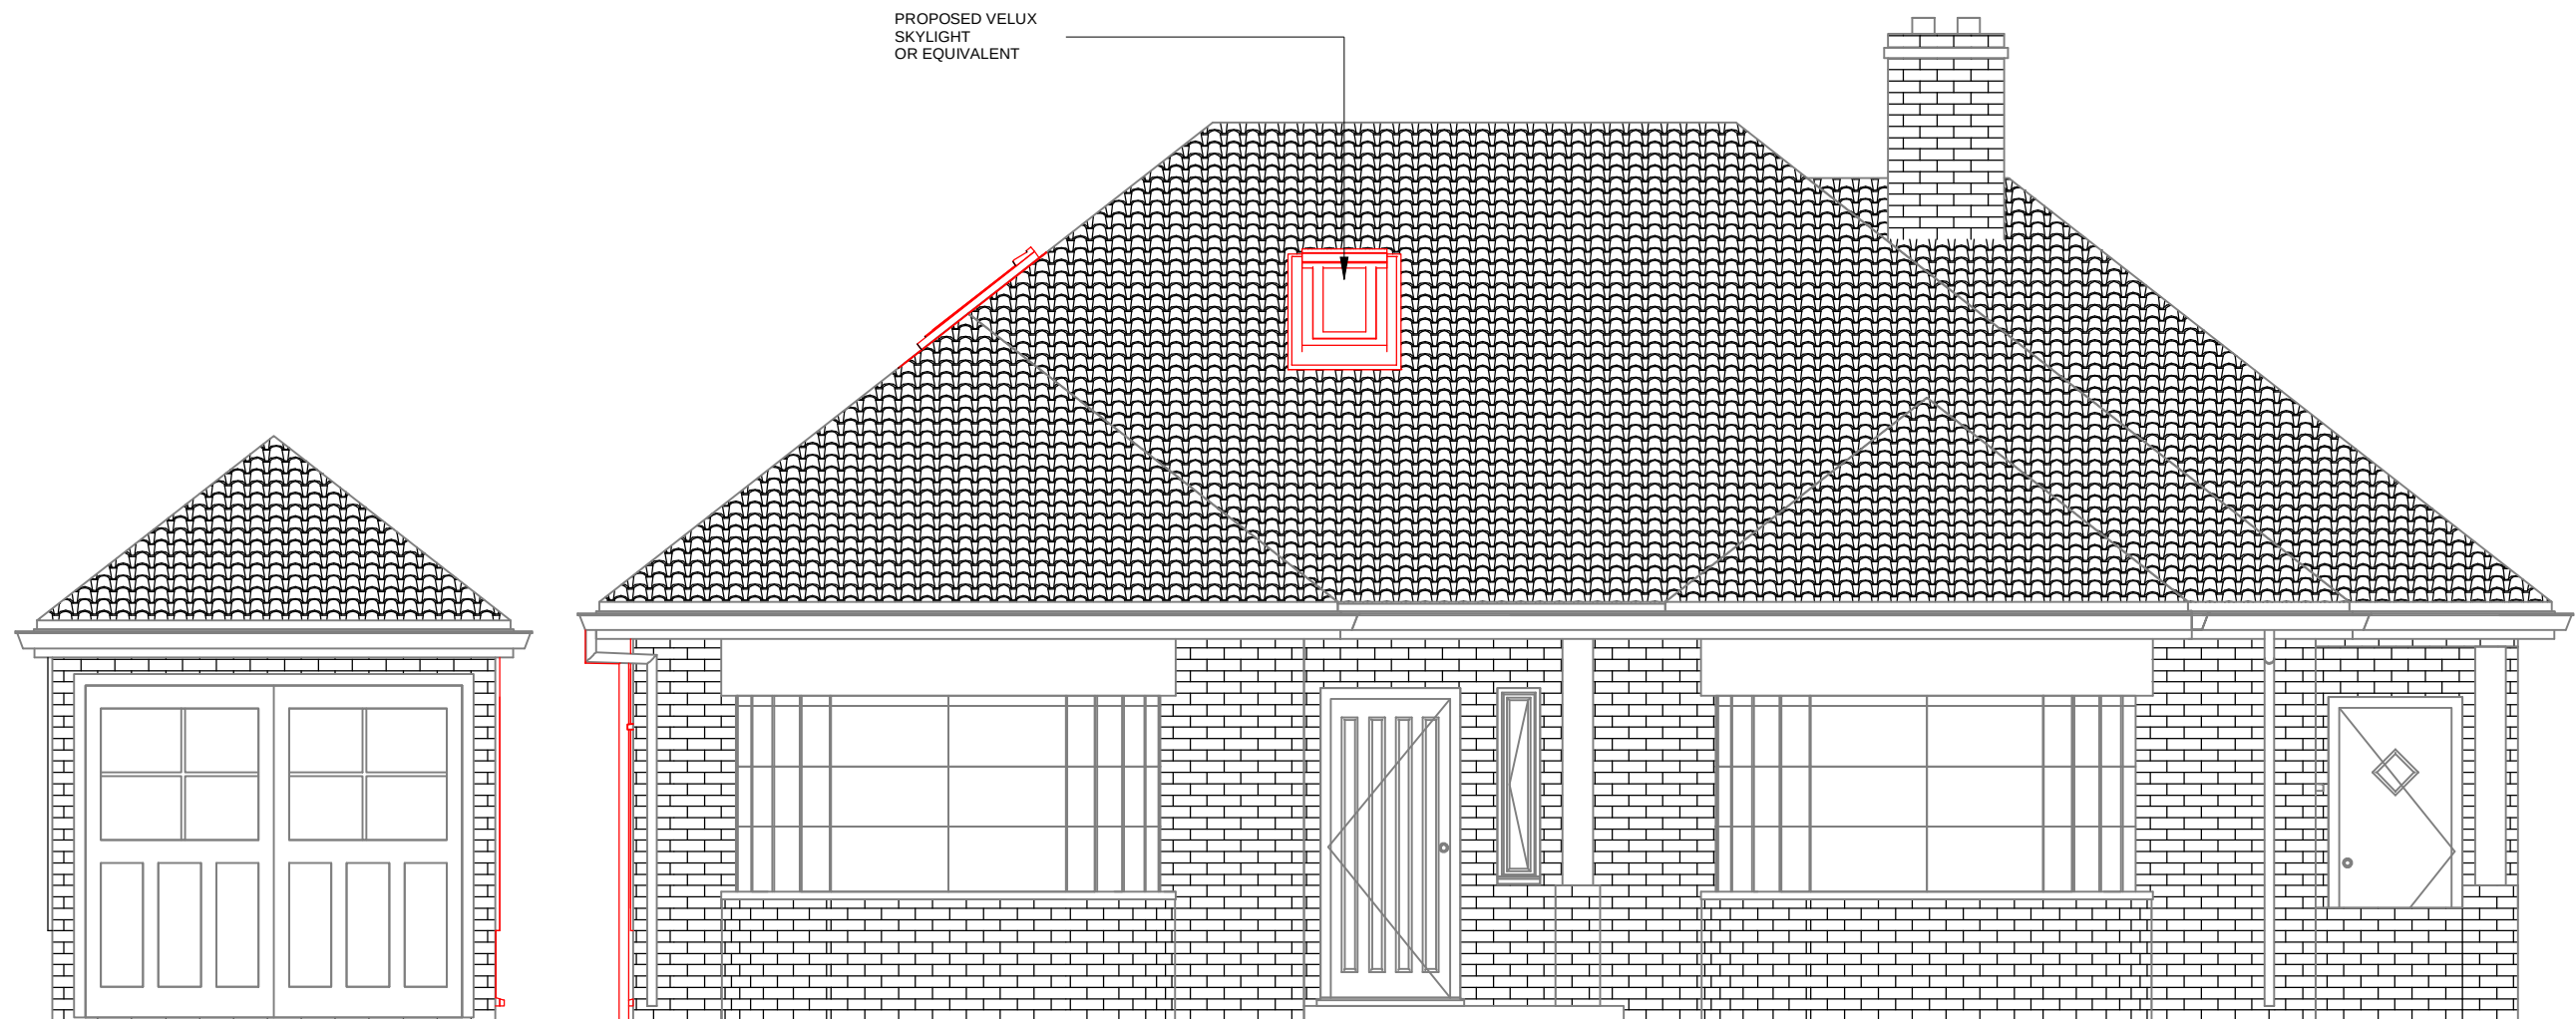

DETAILED ELEVATION NORTH

1 : 50



The Planning Service
Office, 135 North Lane
Clanfield, Waterlooville
Hampshire PO8 0RL

T: 023 92 597364
F: 0845 519 1103
E: info@theplanningservice.co.uk

All dimensions to be checked on site. Not to be scaled from drawings. All dimensions in mm (millimeters) unless otherwise stated.

These drawings have been produced for planning approval purposes only and should not be used for any other purpose. Compliance with building regulations is not to be assumed. © These plans remain the copyright of the Planning Service and must not be copied or reproduced in any way without written permission, with the exception of Local Authorities for planning purposes.

Michael Campbell

6 Kings Road Emsworth

PROPOSED DETAILED ELEVATION (N)

Project number	123 v2	P004	
Date	14/10/2013		
Drawn by	JJ		
Project Status	Planning	Scale	1 : 50