


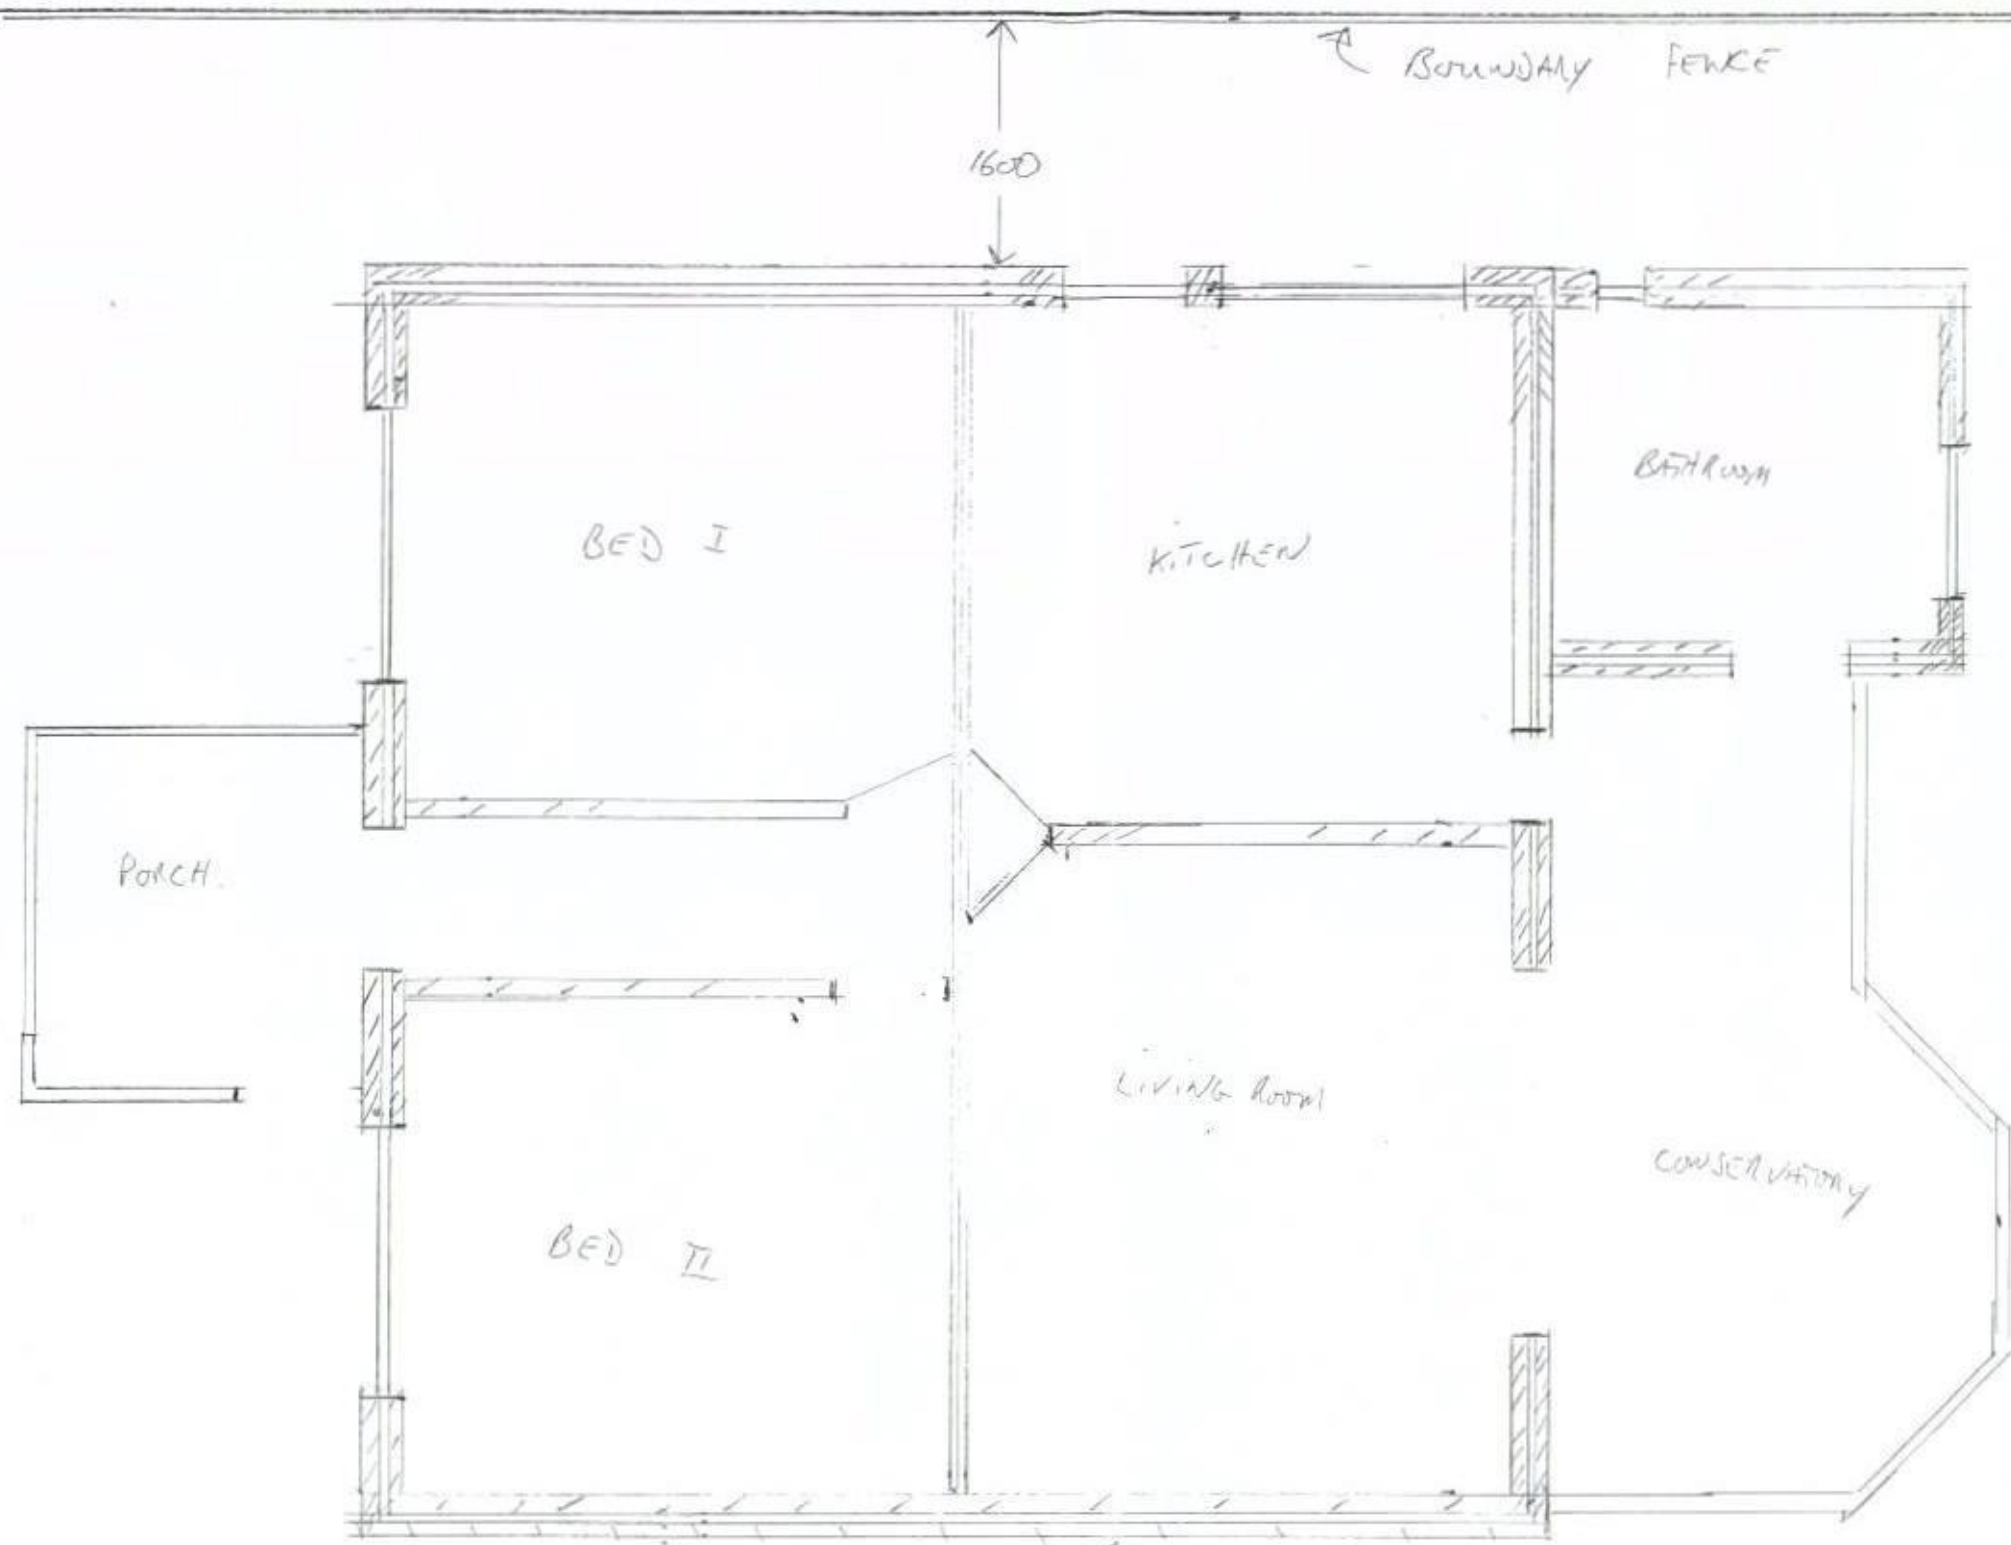

HAVANT BOROUGH
COUNCIL
28 JAN 2014
RECEIVED

EXISTING GROUND FLOOR
8 HAROLD ROAD
PO 11 9LT

B.R.H. CONSTRUCTIONS
SCALE 1:50
DEC 2013

