


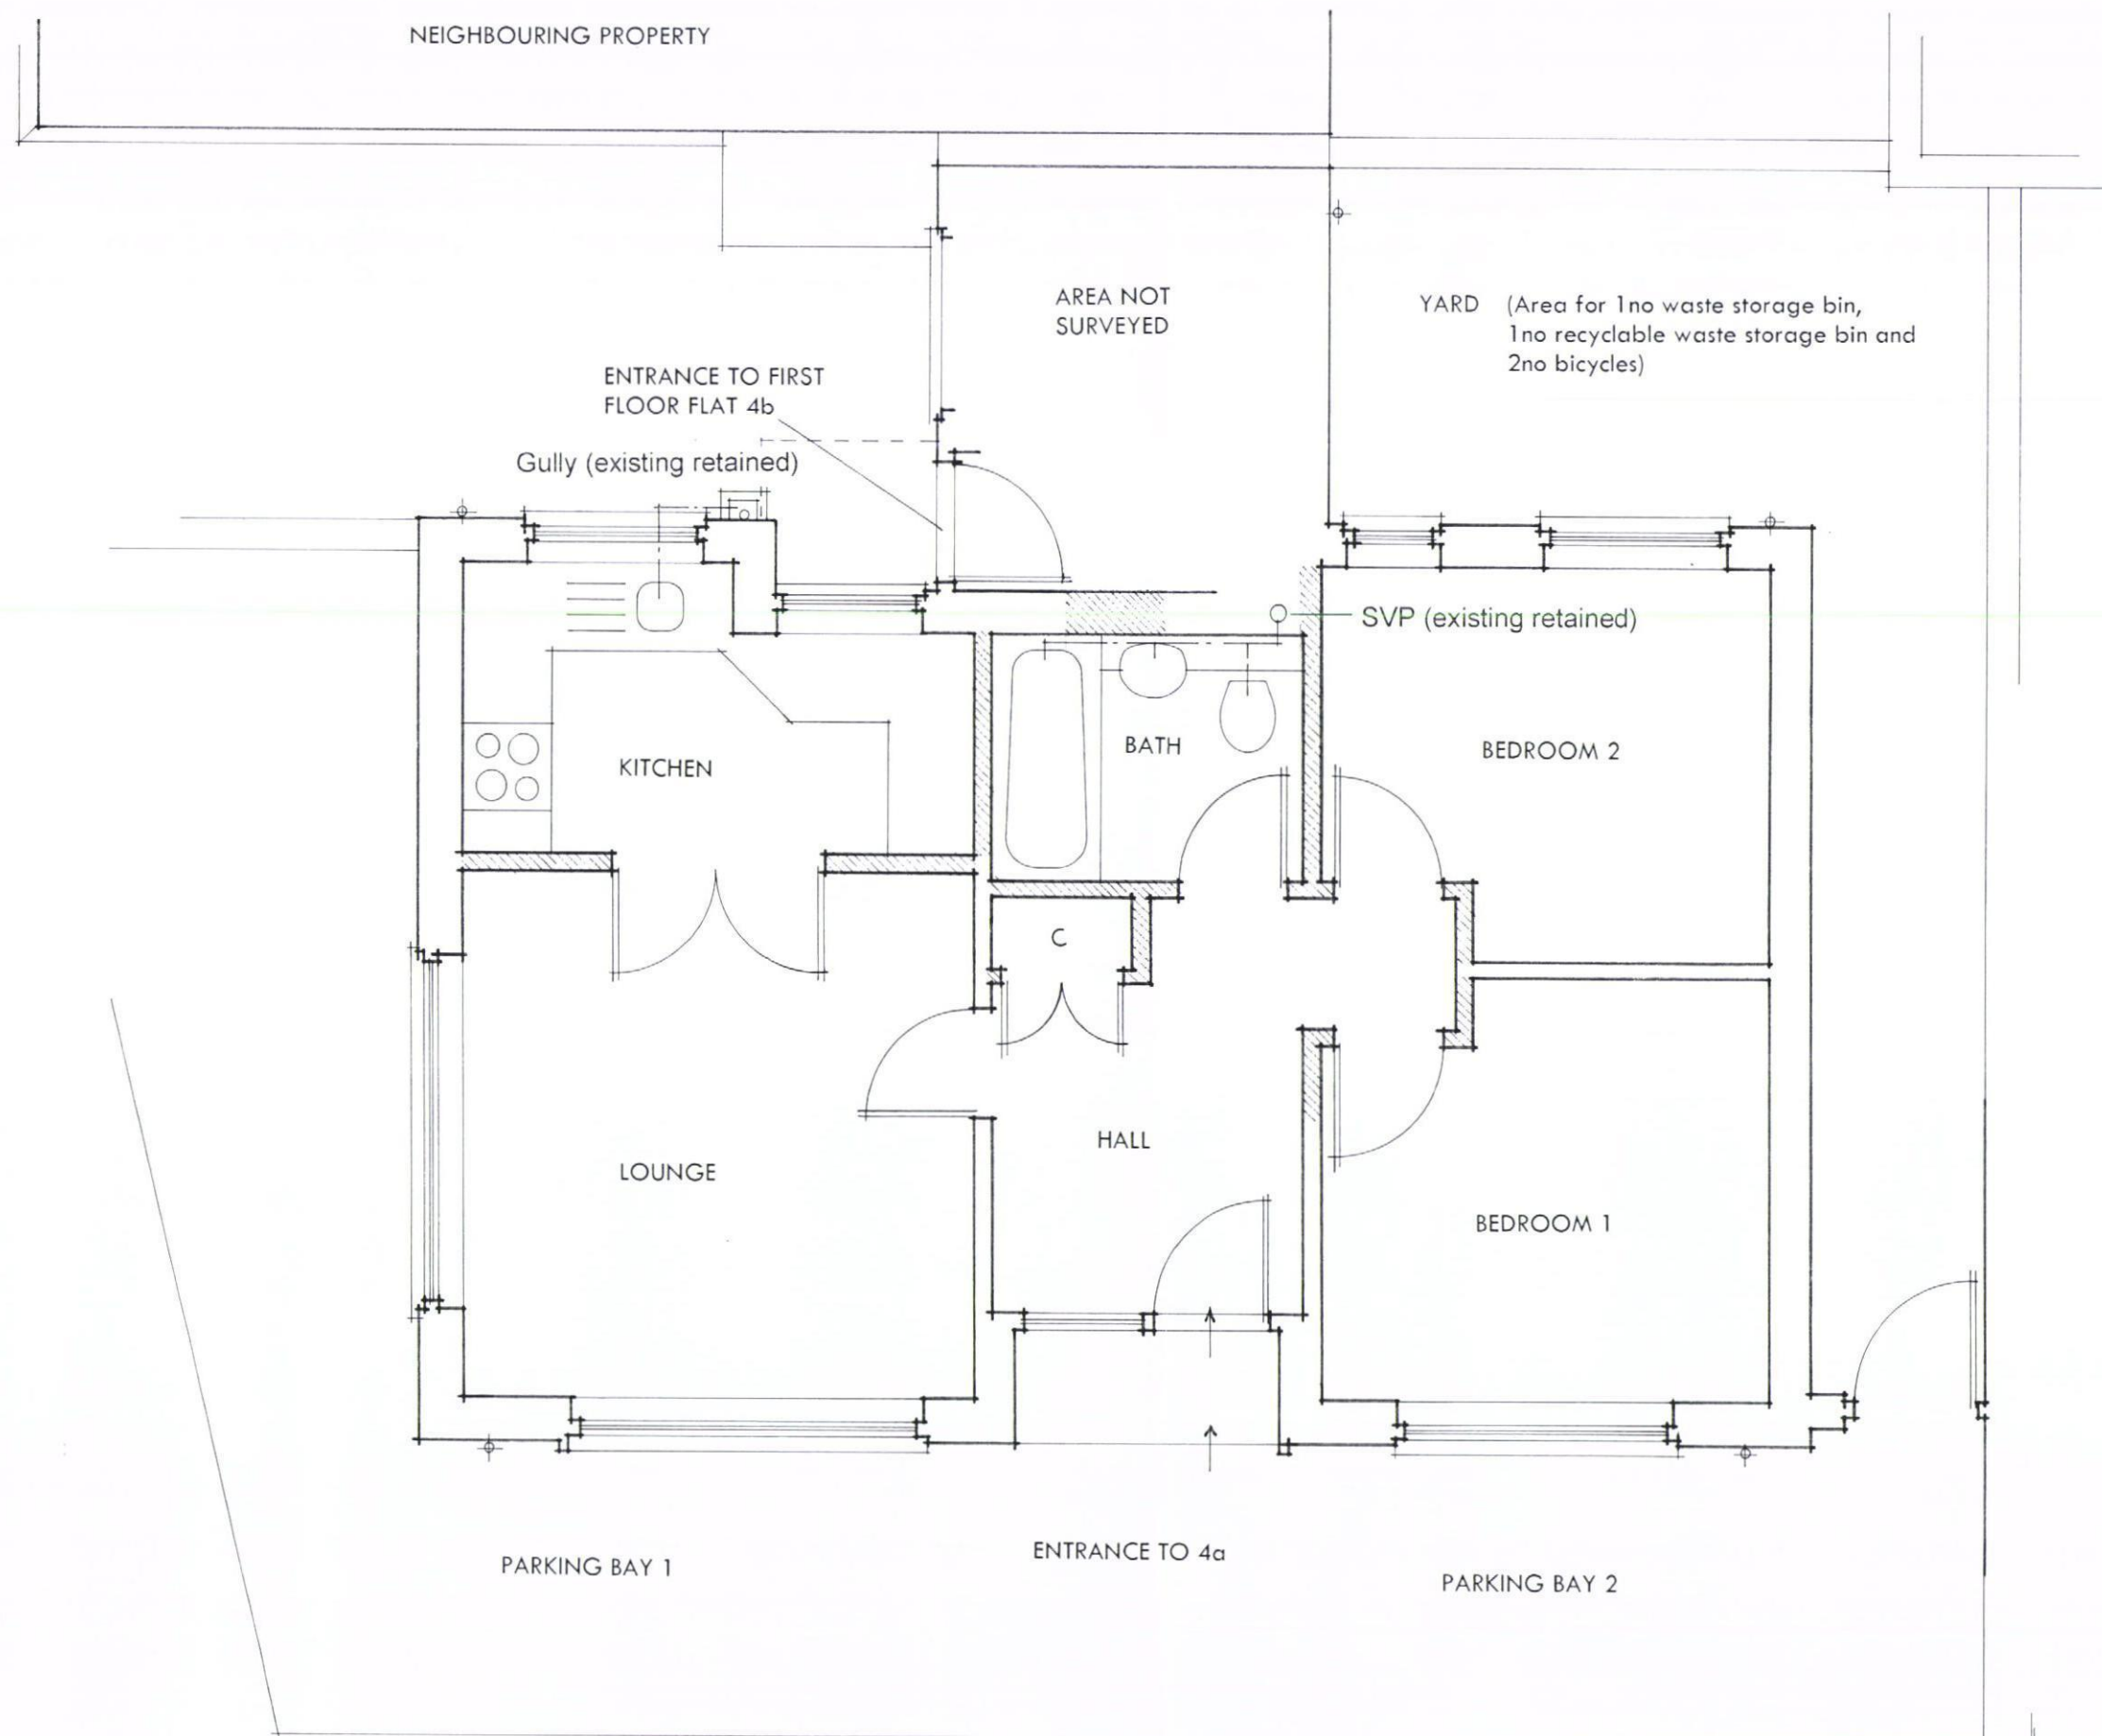

CHANGE OF USE
of
4A TOWN HALL ROAD,
HAVANT, HAMPSHIRE, PO9 1AN.

PROPOSED GROUND FLOOR PLAN
Date: April 2013
Scale: 1-50 @ A3
DRG 03

HAVANT BOROUGH
COUNCIL
5 AUG 2013
RECEIVED