



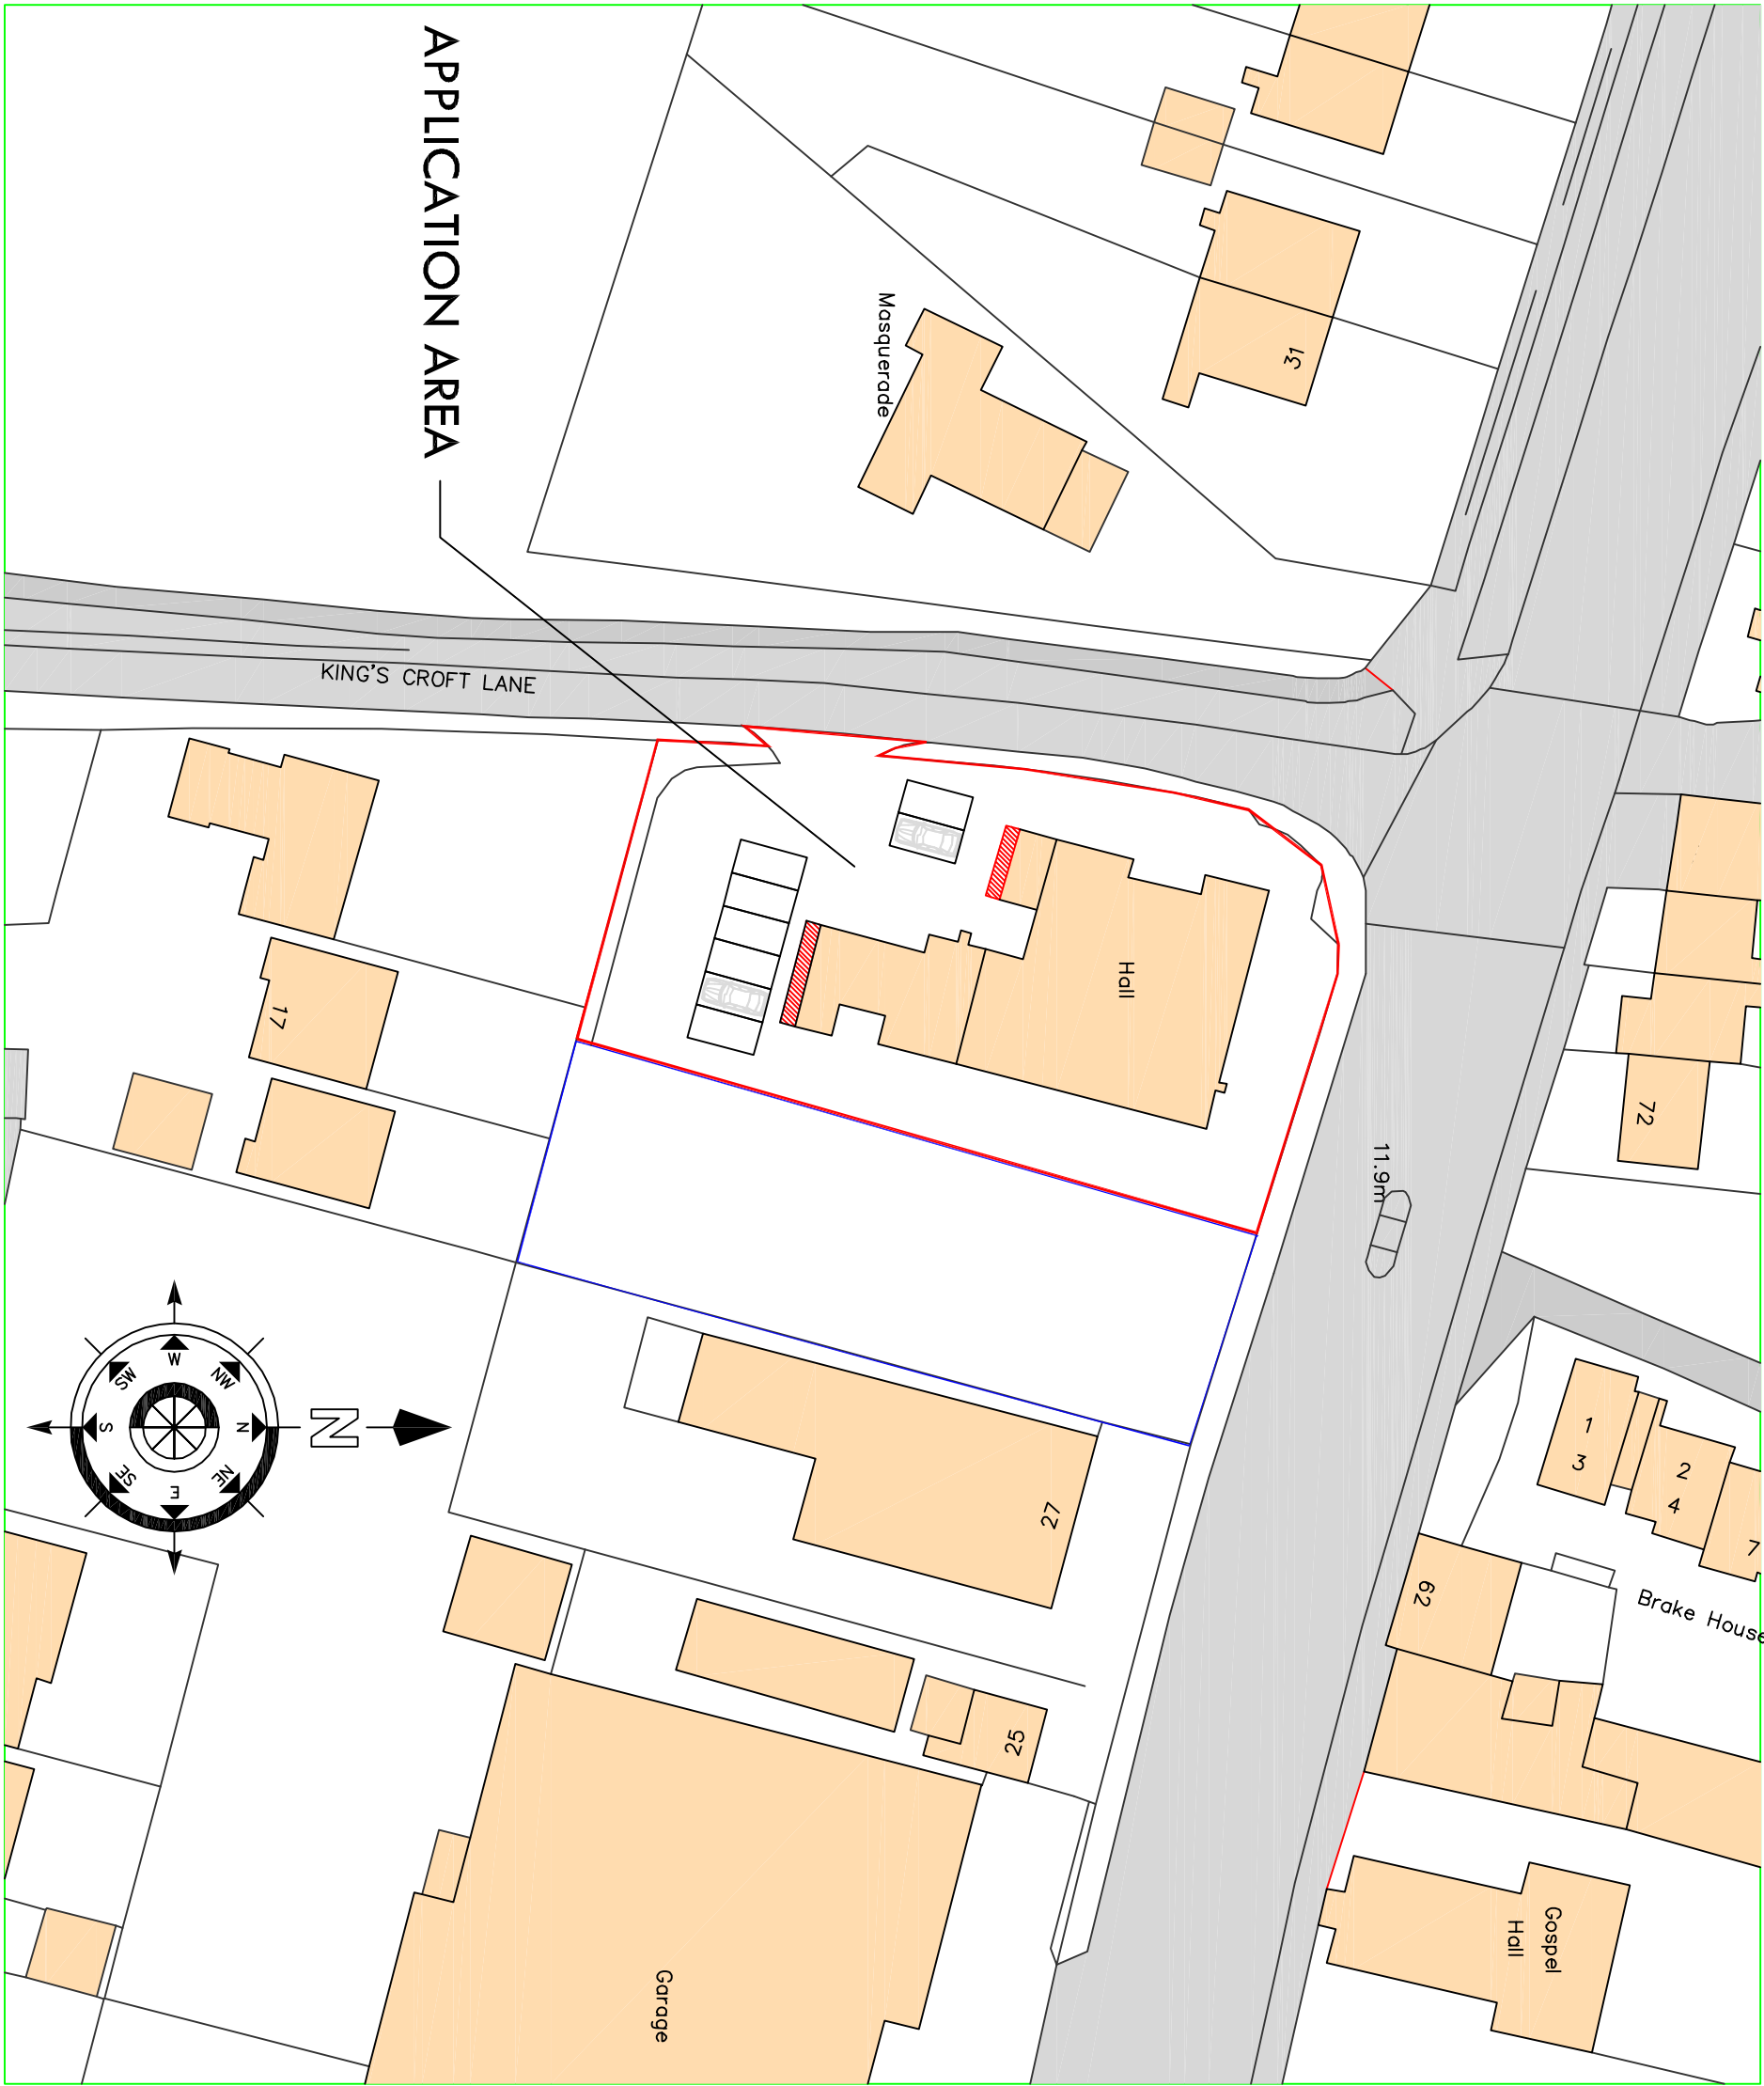

Ordnance Survey, (c) Crown Copyright 2011. All rights reserved. Licence number 100020449

© COPYRIGHT RESERVED 2012

All dimensions to be checked on site prior to commencement of any construction works. Figures dimensions are to be used in preference to scaled dimensions.

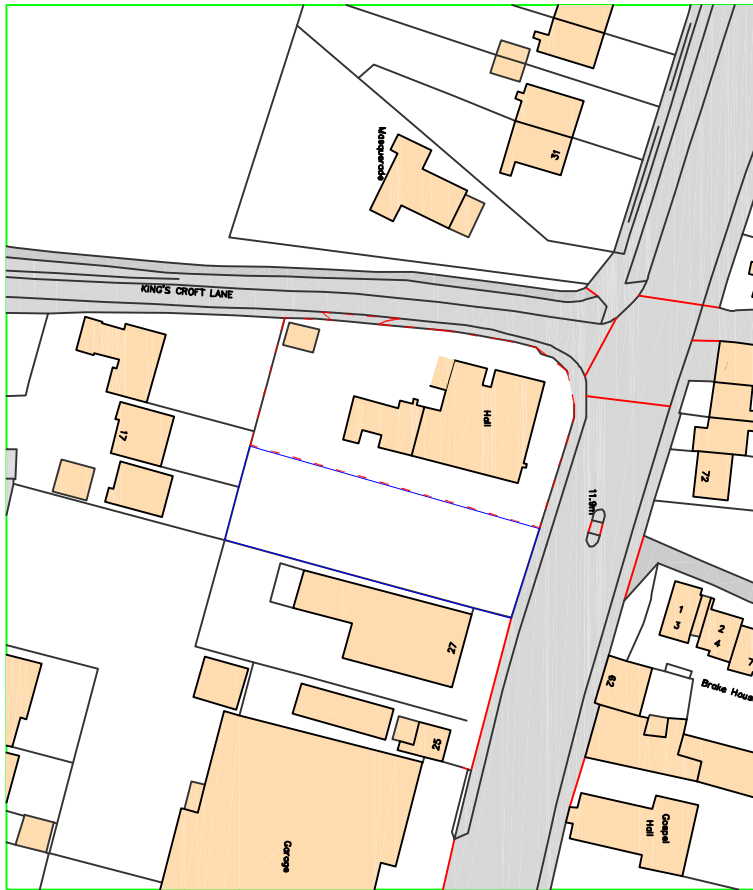

Ordnance Survey, (c) Crown Copyright 2011. All rights reserved. Licence number 100020449

Feature	Description	Date	DRAWN
Project: BEDHAMPTON ARTS CENTRE HAVANT ROAD BEDHAMPTON HAVANT			

Drawing Title:

LOCATION AND BLOCK PLAN

Chris Flint Associates Ltd
CHARTERED SURVEYORS - PROJECT MANAGERS
DEVELOPMENT CONSULTANTS

Drawn By	Date	Checked By	Date	Approved By	Date
CF	01/03/12				

Drawing No.	Revision	Scale
CFA FULL 04		1:500_1:250

PLANNING

2 Emerald Close Waterlooville, Hants PO7 8NZ
tel: 023 92 432484 fax: 023 92 358554 Email: cflint@chrisflint.co.uk