

EXISTING FRONT ELEVATION

8 HAROLD ROAD

PO 11 9LT


B.R.H. CONSTRUCTIONS

SCALE 1-50

DEC 2013

MARLEY LARGE FORMAT
CONCRETE INTERLOCKING
TILES

RENDER
WALLS

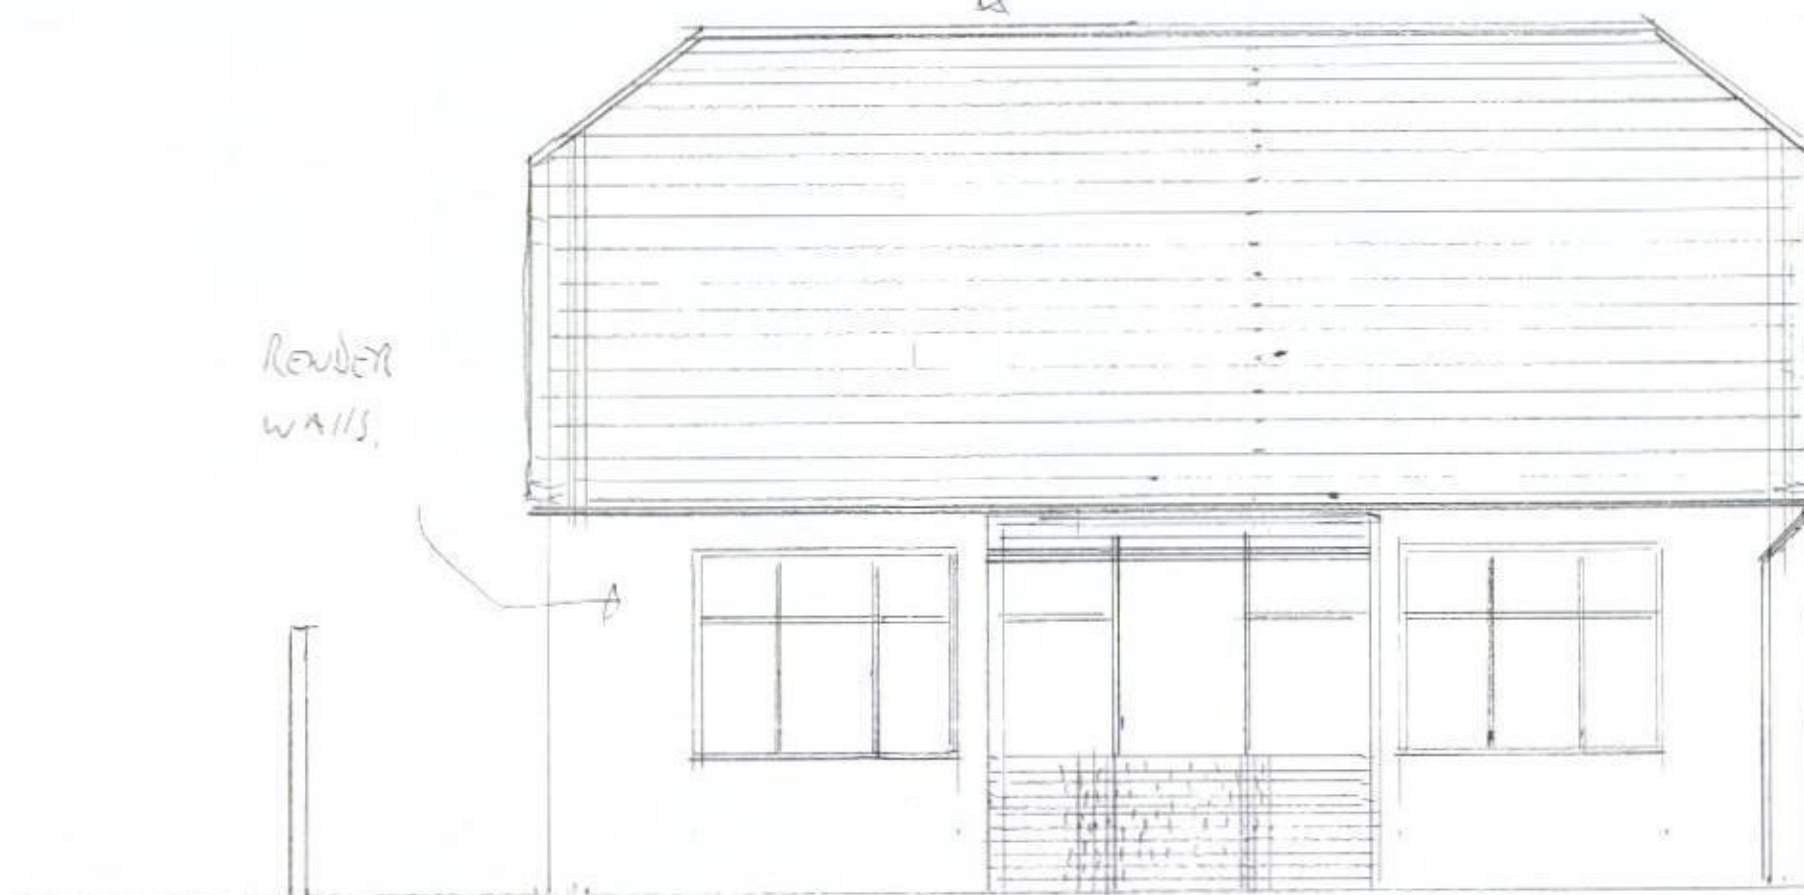

HAVANT BOROUGH
COUNCIL

28 JAN 2014

RECEIVED