


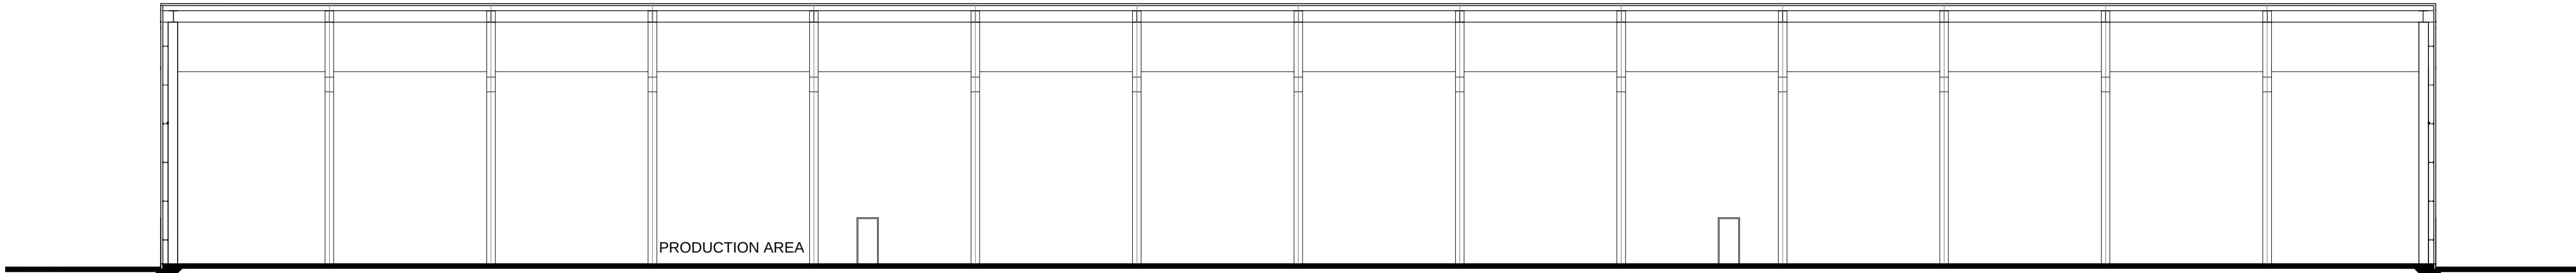


PROPOSED SOUTH SECTIONAL ELEVATION



PROPOSED SECTION BB



PROPOSED WEST SECTIONAL ELEVATION

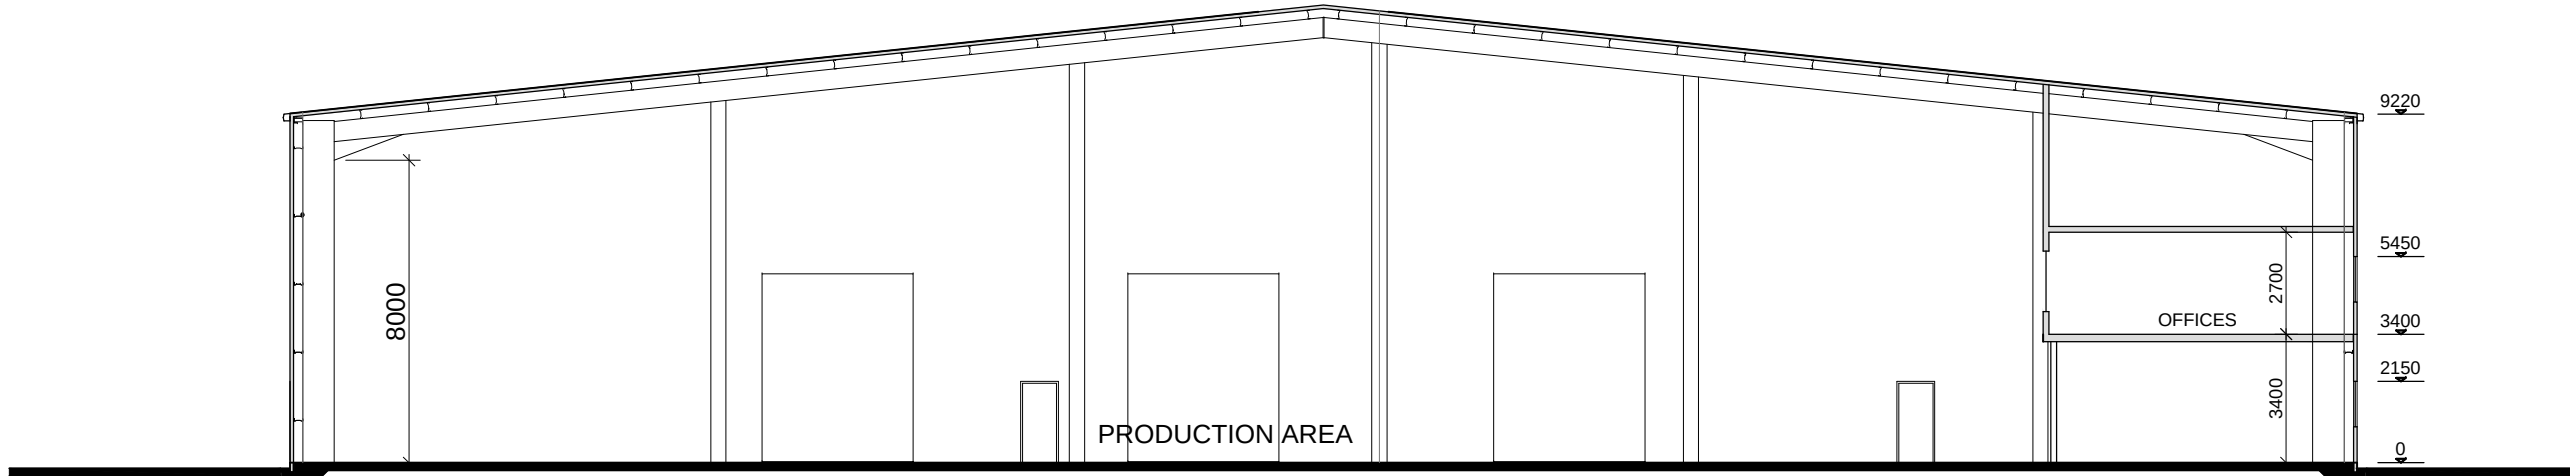


PROPOSED SECTIONAL AA

notes:

revisions: A | 21.08.2013 | CE | Reserved Matters Application

revisions:

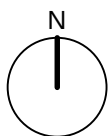

NOTE: The contractor is responsible for checking all site dimensions and levels. These should be checked prior to the ordering of any components and before the commencement of the works. All discrepancies should be brought to the attention of the Contract Administrator

Durngate
Development Proposal
Site 4 Harts Farm Way
drawing information

title:

Status: Reserved Matters Application
date: July 13
scale: 1:200 @ A1
drawn: SJB
chk'd: JS

Site Sectional
Elevations



PWP Architects Ltd 61 South Street, Havant, Hampshire PO9 1BZ
t: 02392 482494 f: 02392 481152
e: design@pwp-architects.com
w: www.pwp-architects.com

job: 4812 dwg: 1400 rev: A