REFUSE

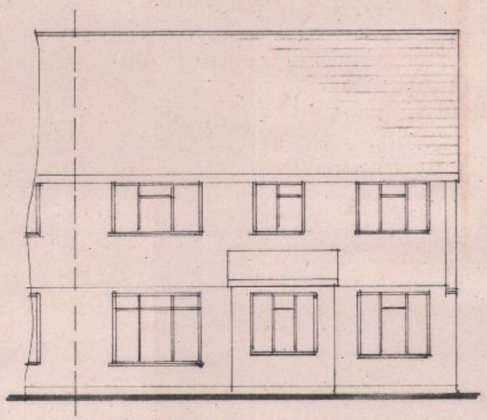

South East Elevation.

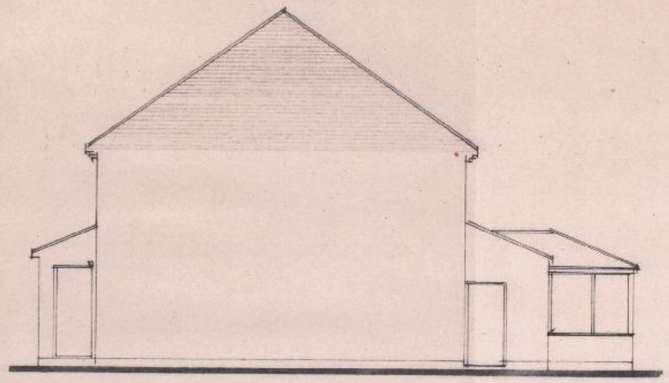

North East Elevation.



North West Elevation.

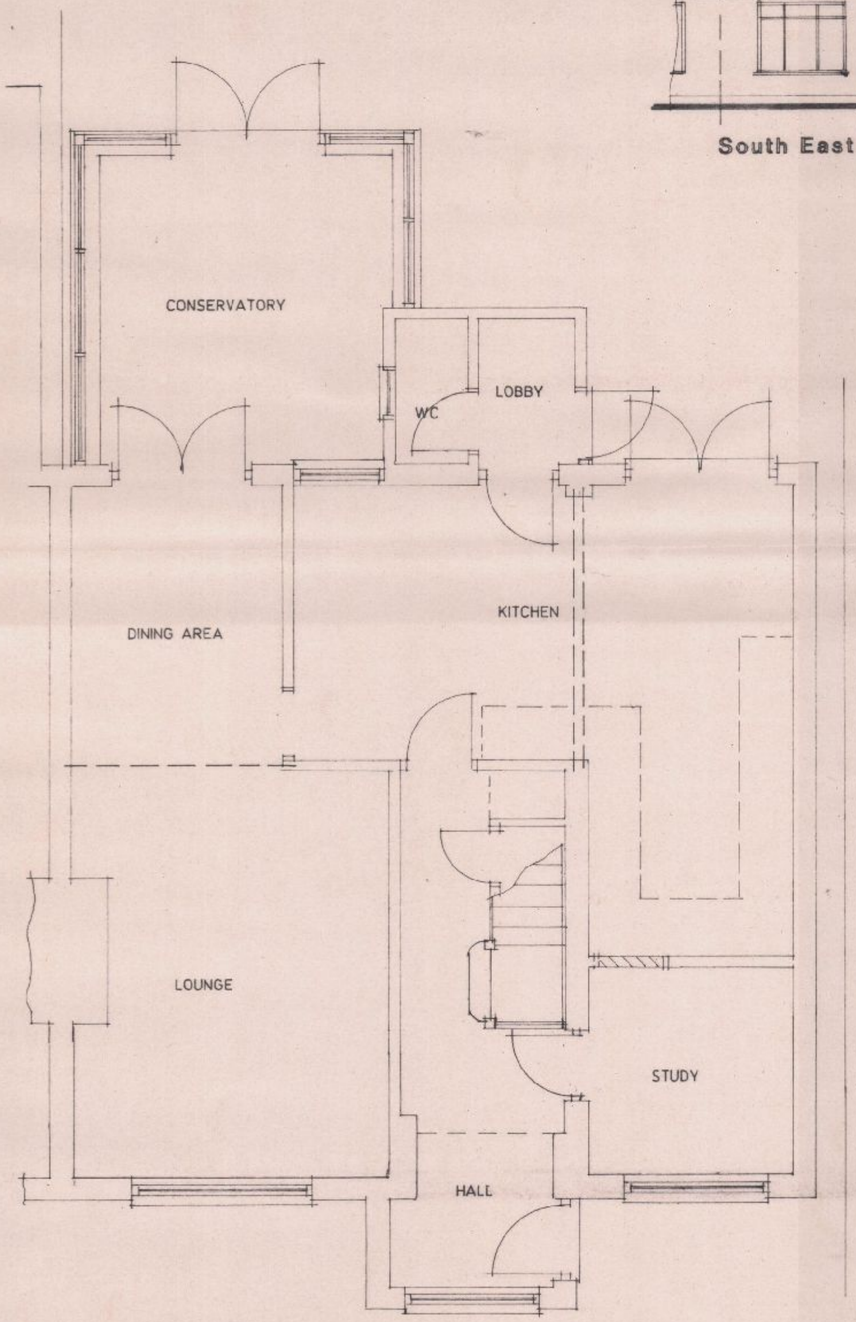

Proposed Ground Floor Layout Plan.

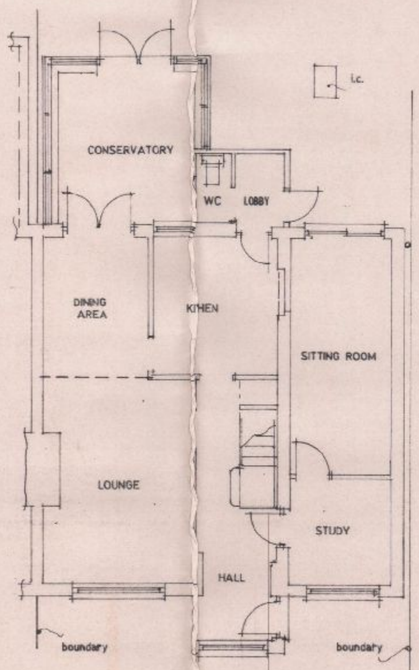

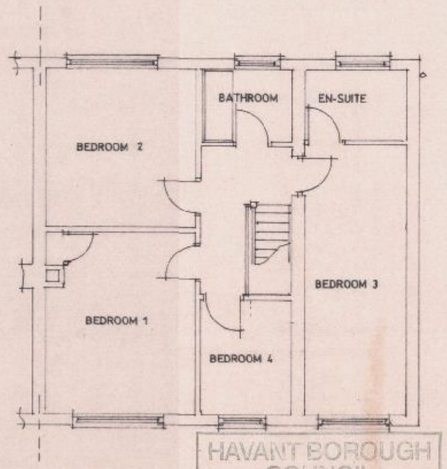

Existing Grond Floor and First Floor Layouts.

HAVANT BOROUGH COUNCIL
12 APR 2011
RECEIVED

Proposed alterations to kitchen and hip to gable extension to main roof at 12 The Drive, Havant, Hants PO9 2BY

N. Philpot Esq..

Scale 1:50 1:100	Date January 2011
A2 Drawing Number	1
Revision	