


10 73011/001

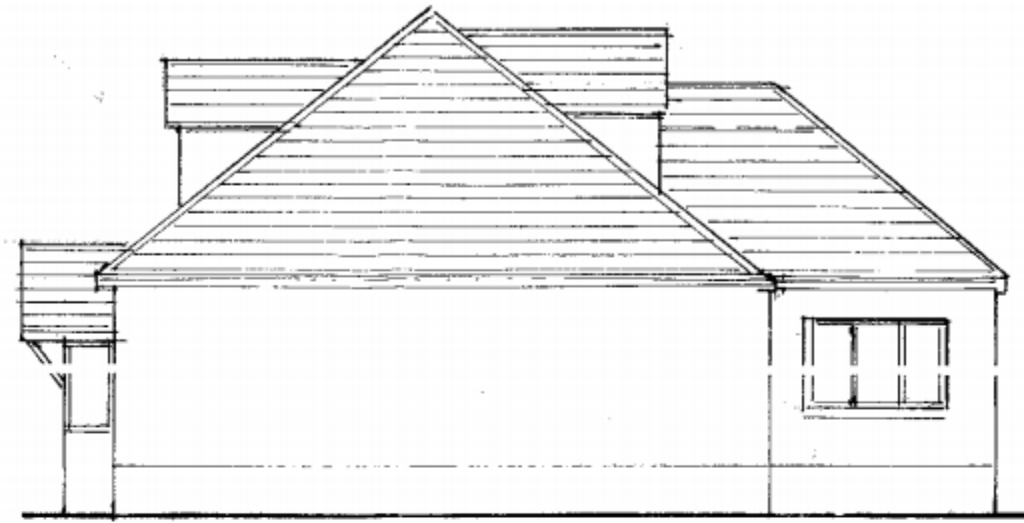


WESTERN ELEVATION



SOUTHERN ELEVATION



EASTERN ELEVATION

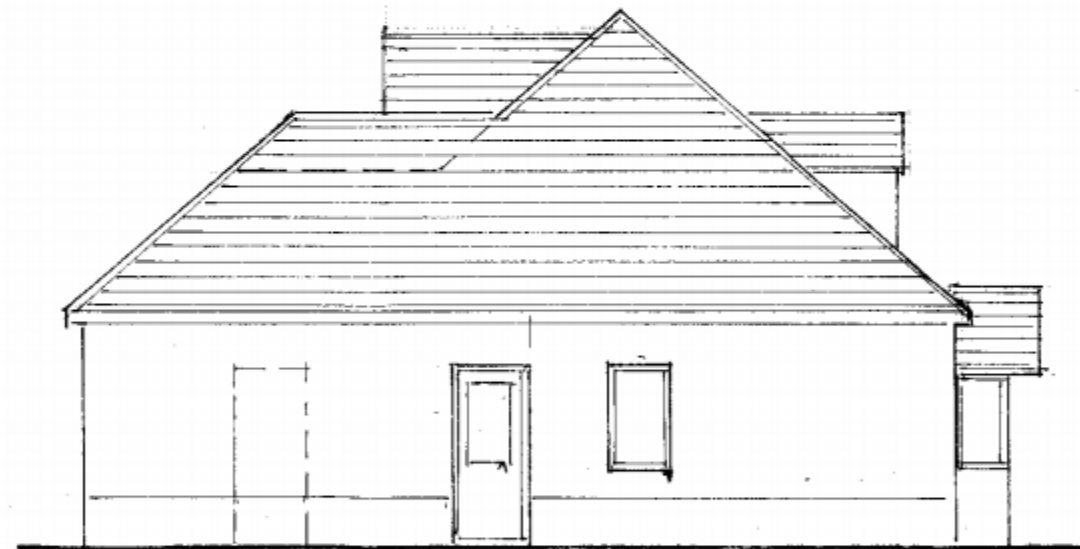

NORTHERN ELEVATION



John Groom Chartered Architect
32A High Street, Emsworth, Hampshire PO10 7AW
T 01243 372560 M 07780 997563
johngroom@freeuk.com
www.johngroomarchitect.co.uk
JOB: Extension & conversion
LOCATION: 38 Beach Road, Emsworth
DRG TITLE: Elevations
SCALE: 1:100 DRAWN: JG
DRG NO: 09/225/3A DATE: 27 10 09