
PERMIT

PLAN 2

REAR ELEVATION

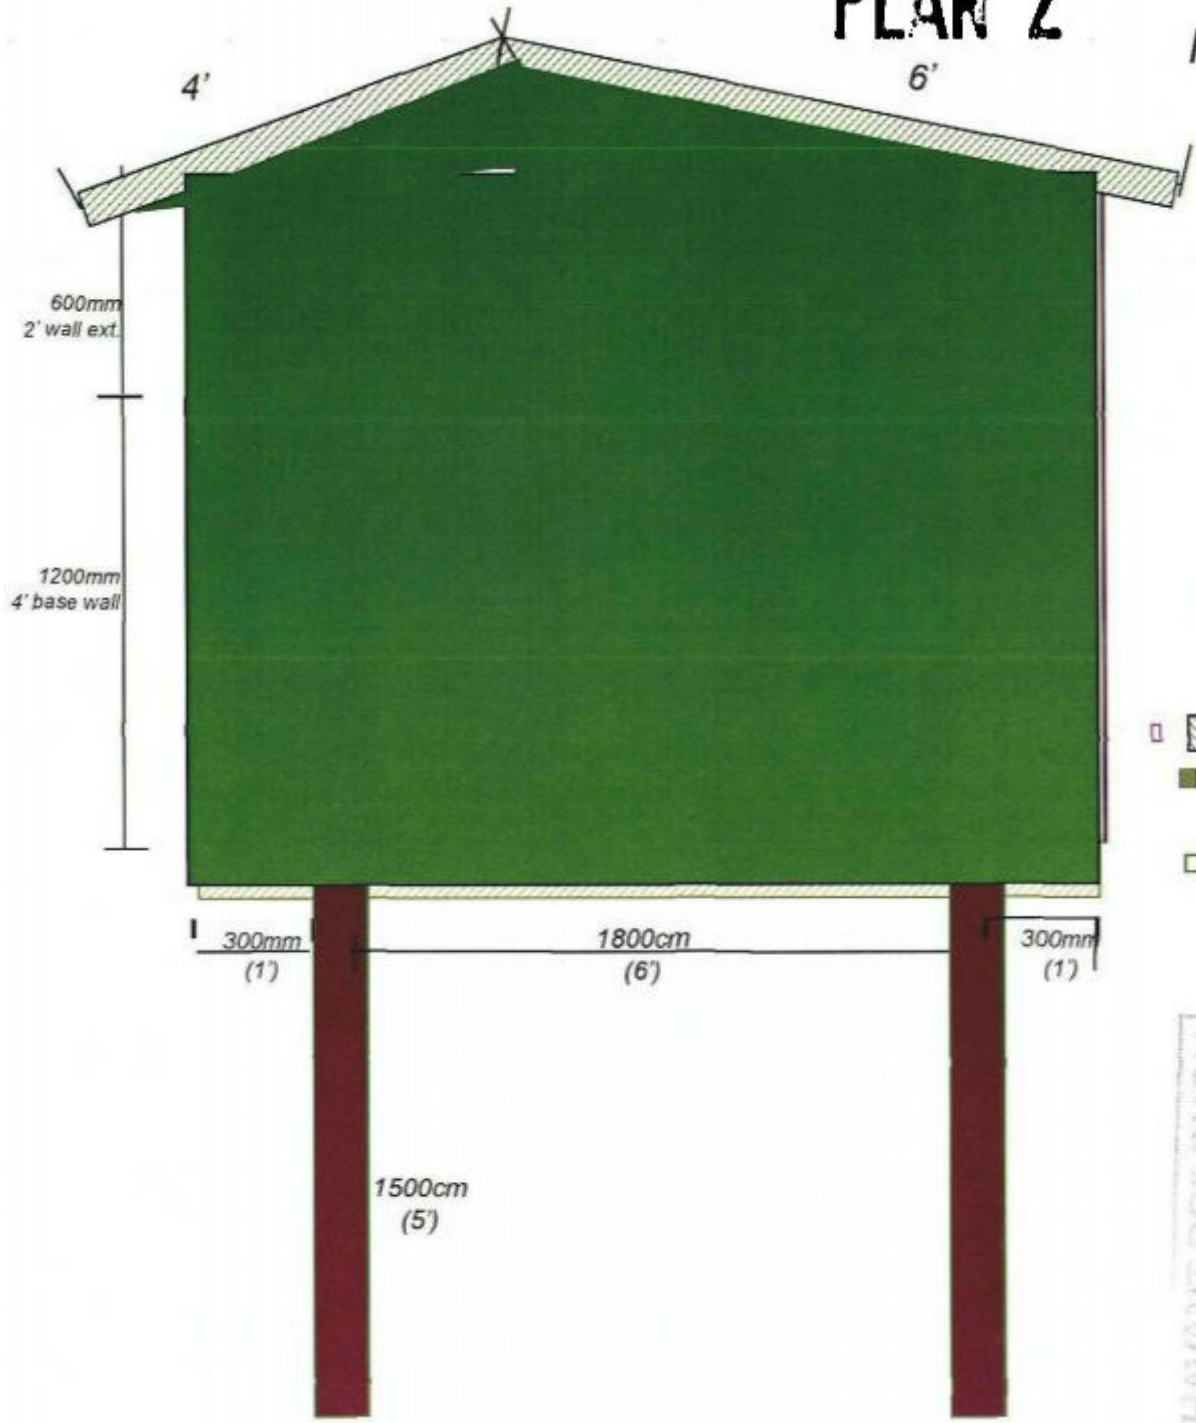

Scale 20:1 (1mm =20mm)

Deck
2 off 2400 x1200 x 18 Shuttering Ply

House Floor
1The base is of the 18mm Deck Ply Boards

8 off 2400 x 1200 x 12mm Shuttering Ply

50mm x 25mm (2"x1")

Sawn Timber
6 of 1800 x 150mm x 150mm uprights
6 of 1800 x 50mm x 50mm
4 of 2400 x 100mm x 50mm

HAVANT BOROUGH COUNCIL
25 AUG 2013
RECEIVED