PROPOSED ADDITION TO 84, WESTBOURNE AVENUE, WESTBOURNE, FOR MR & MRS K. SELL. EMSWORTH, HANTS.

HAVANT BOROUGH COUNCIL
DEVELOPMENT CONTROL
28 JUN 2010
RECEIVED

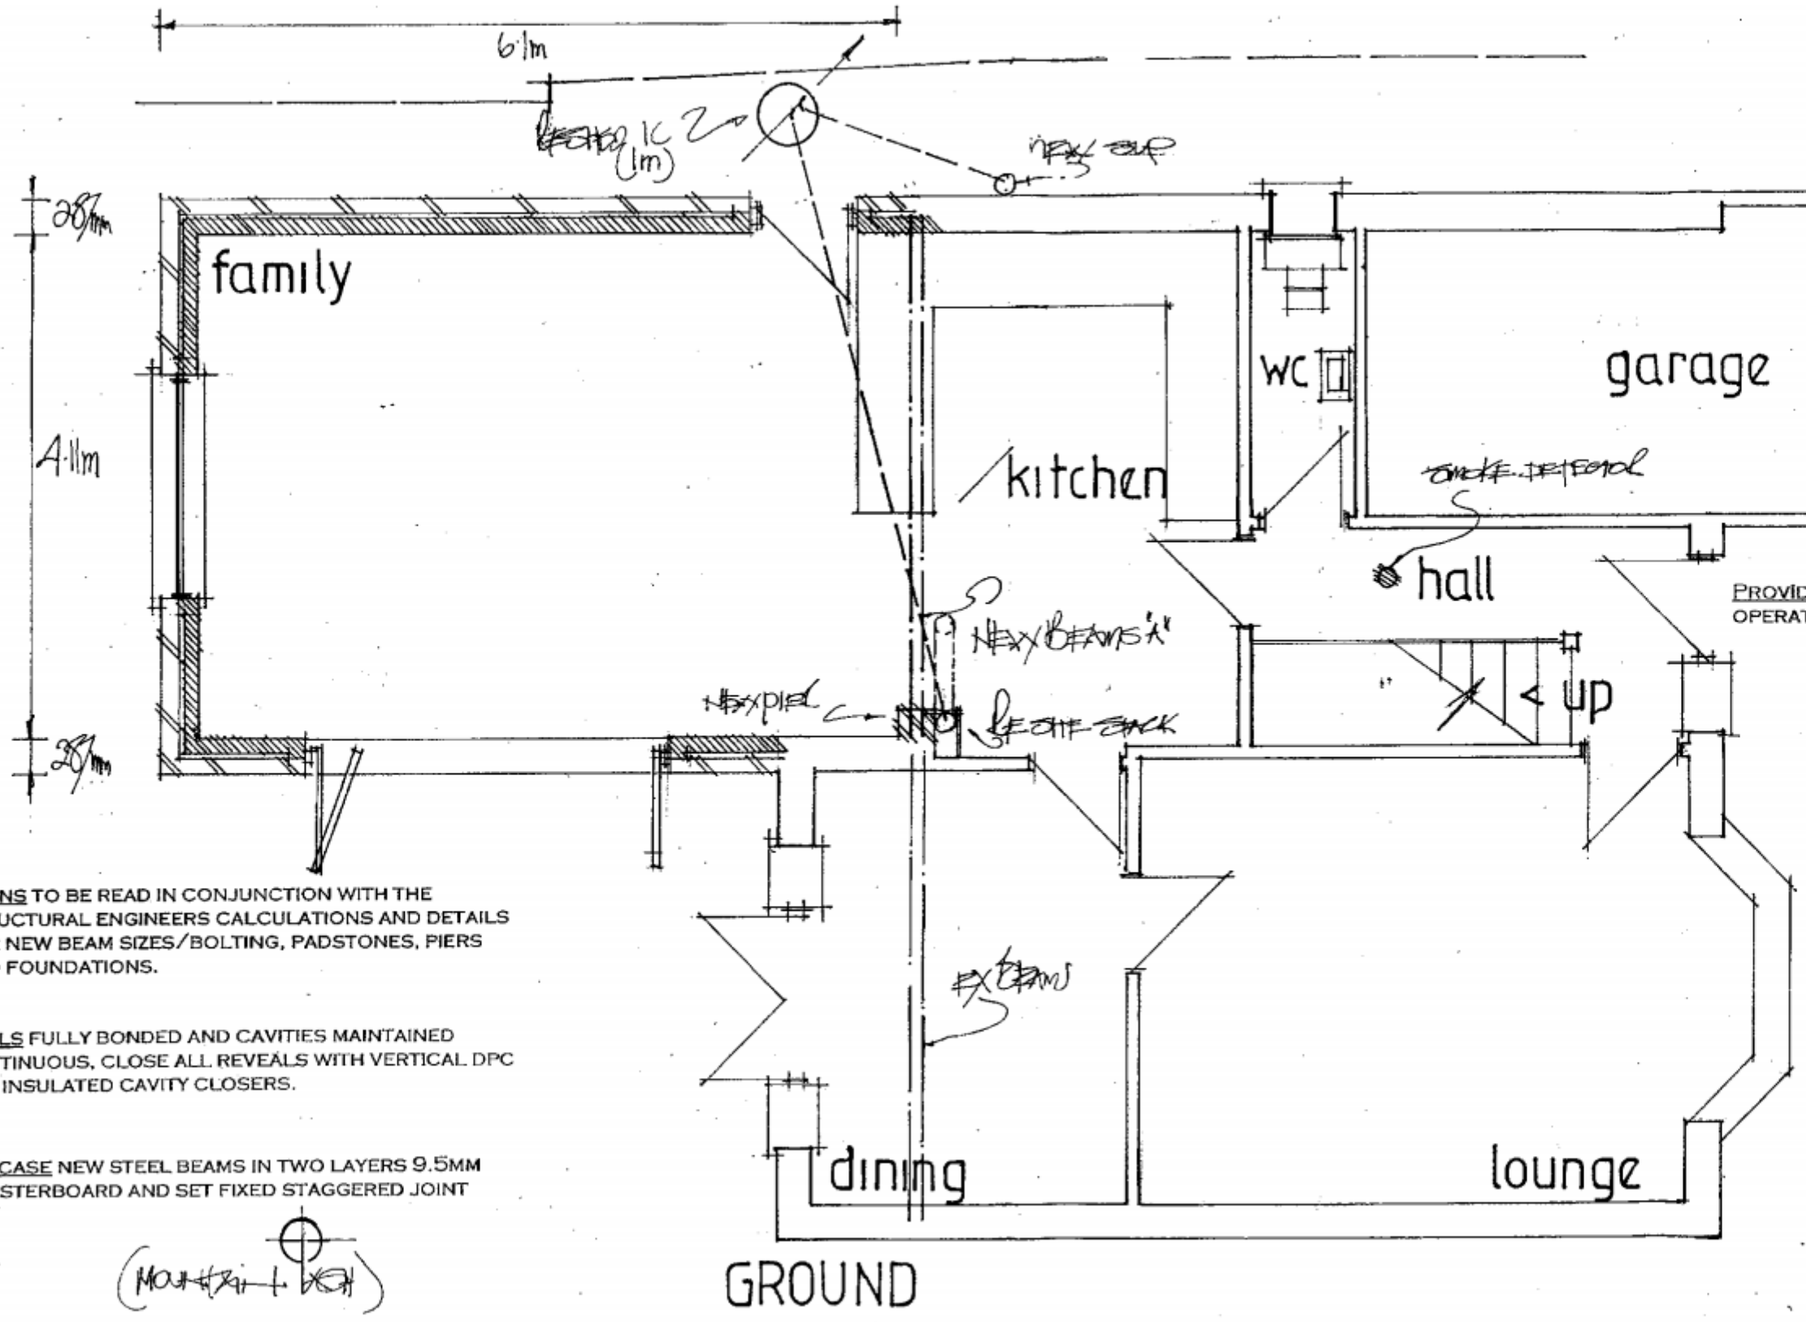

PROVIDE SMOKE DETECTORS TO BOTH FLOORS MAINS OPERATED AND INTERLINKED WITH BATTERY BACKUP.

PLANS TO BE READ IN CONJUNCTION WITH THE STRUCTURAL ENGINEERS CALCULATIONS AND DETAILS FOR NEW BEAM SIZES/BOLTING, PADSTONES, PIERS AND FOUNDATIONS.

WALLS FULLY BONDED AND CAVITIES MAINTAINED CONTINUOUS, CLOSE ALL REVEALS WITH VERTICAL DPC AND INSULATED CAVITY CLOSERS.

ENCASE NEW STEEL BEAMS IN TWO LAYERS 9.5MM PLASTERBOARD AND SET FIXED STAGGERED JOINT

date june 2010
scale 1·50

PROPOSED

NOTE CHECK ALL MEASUREMENTS ON SITE PRIOR TO THE COMMENCEMENT OF WORK.

PETER J. WALKER MRICS
CHARTERED SURVEYOR
182 SEAFRONT, HAYLING ISLAND, HANTS
PO11 9 AN

TEL: 02392 467571