
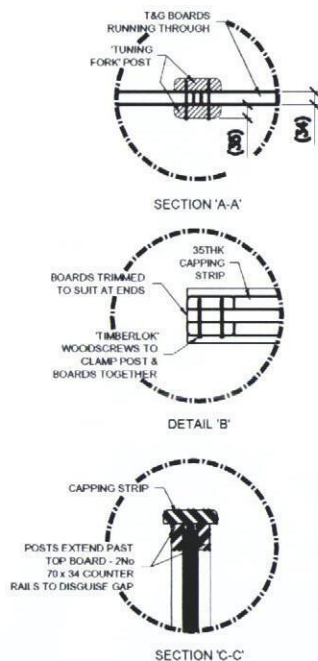


NOTES

MAT'LS - TIMBER TREATED WITH
'JAKCURE' PROCESS
ACOUSTIC BOTTOM BOARD - 146 x
34 THK (125 Nom. FACE)
ACOUSTIC T&G BOARDS - 146 x 34
THK (125 Nom. FACE)
TIMBER BATTEN - 100 x 50 THK
SAWN FINISH
CAPPING RAIL - 145 x 34 THK PAR
POST SIDES - 125 x 34 THK PAR
COUNTER RAIL - 70 x 34 THK PAR

ALL FIXINGS ARE GALVANISED OR
STAINLESS STEEL

POSTS ARE SUPPLIED
OVERLENGTH TO BE
CUT TO SUIT ACTUAL
HEIGHT REQUIRED

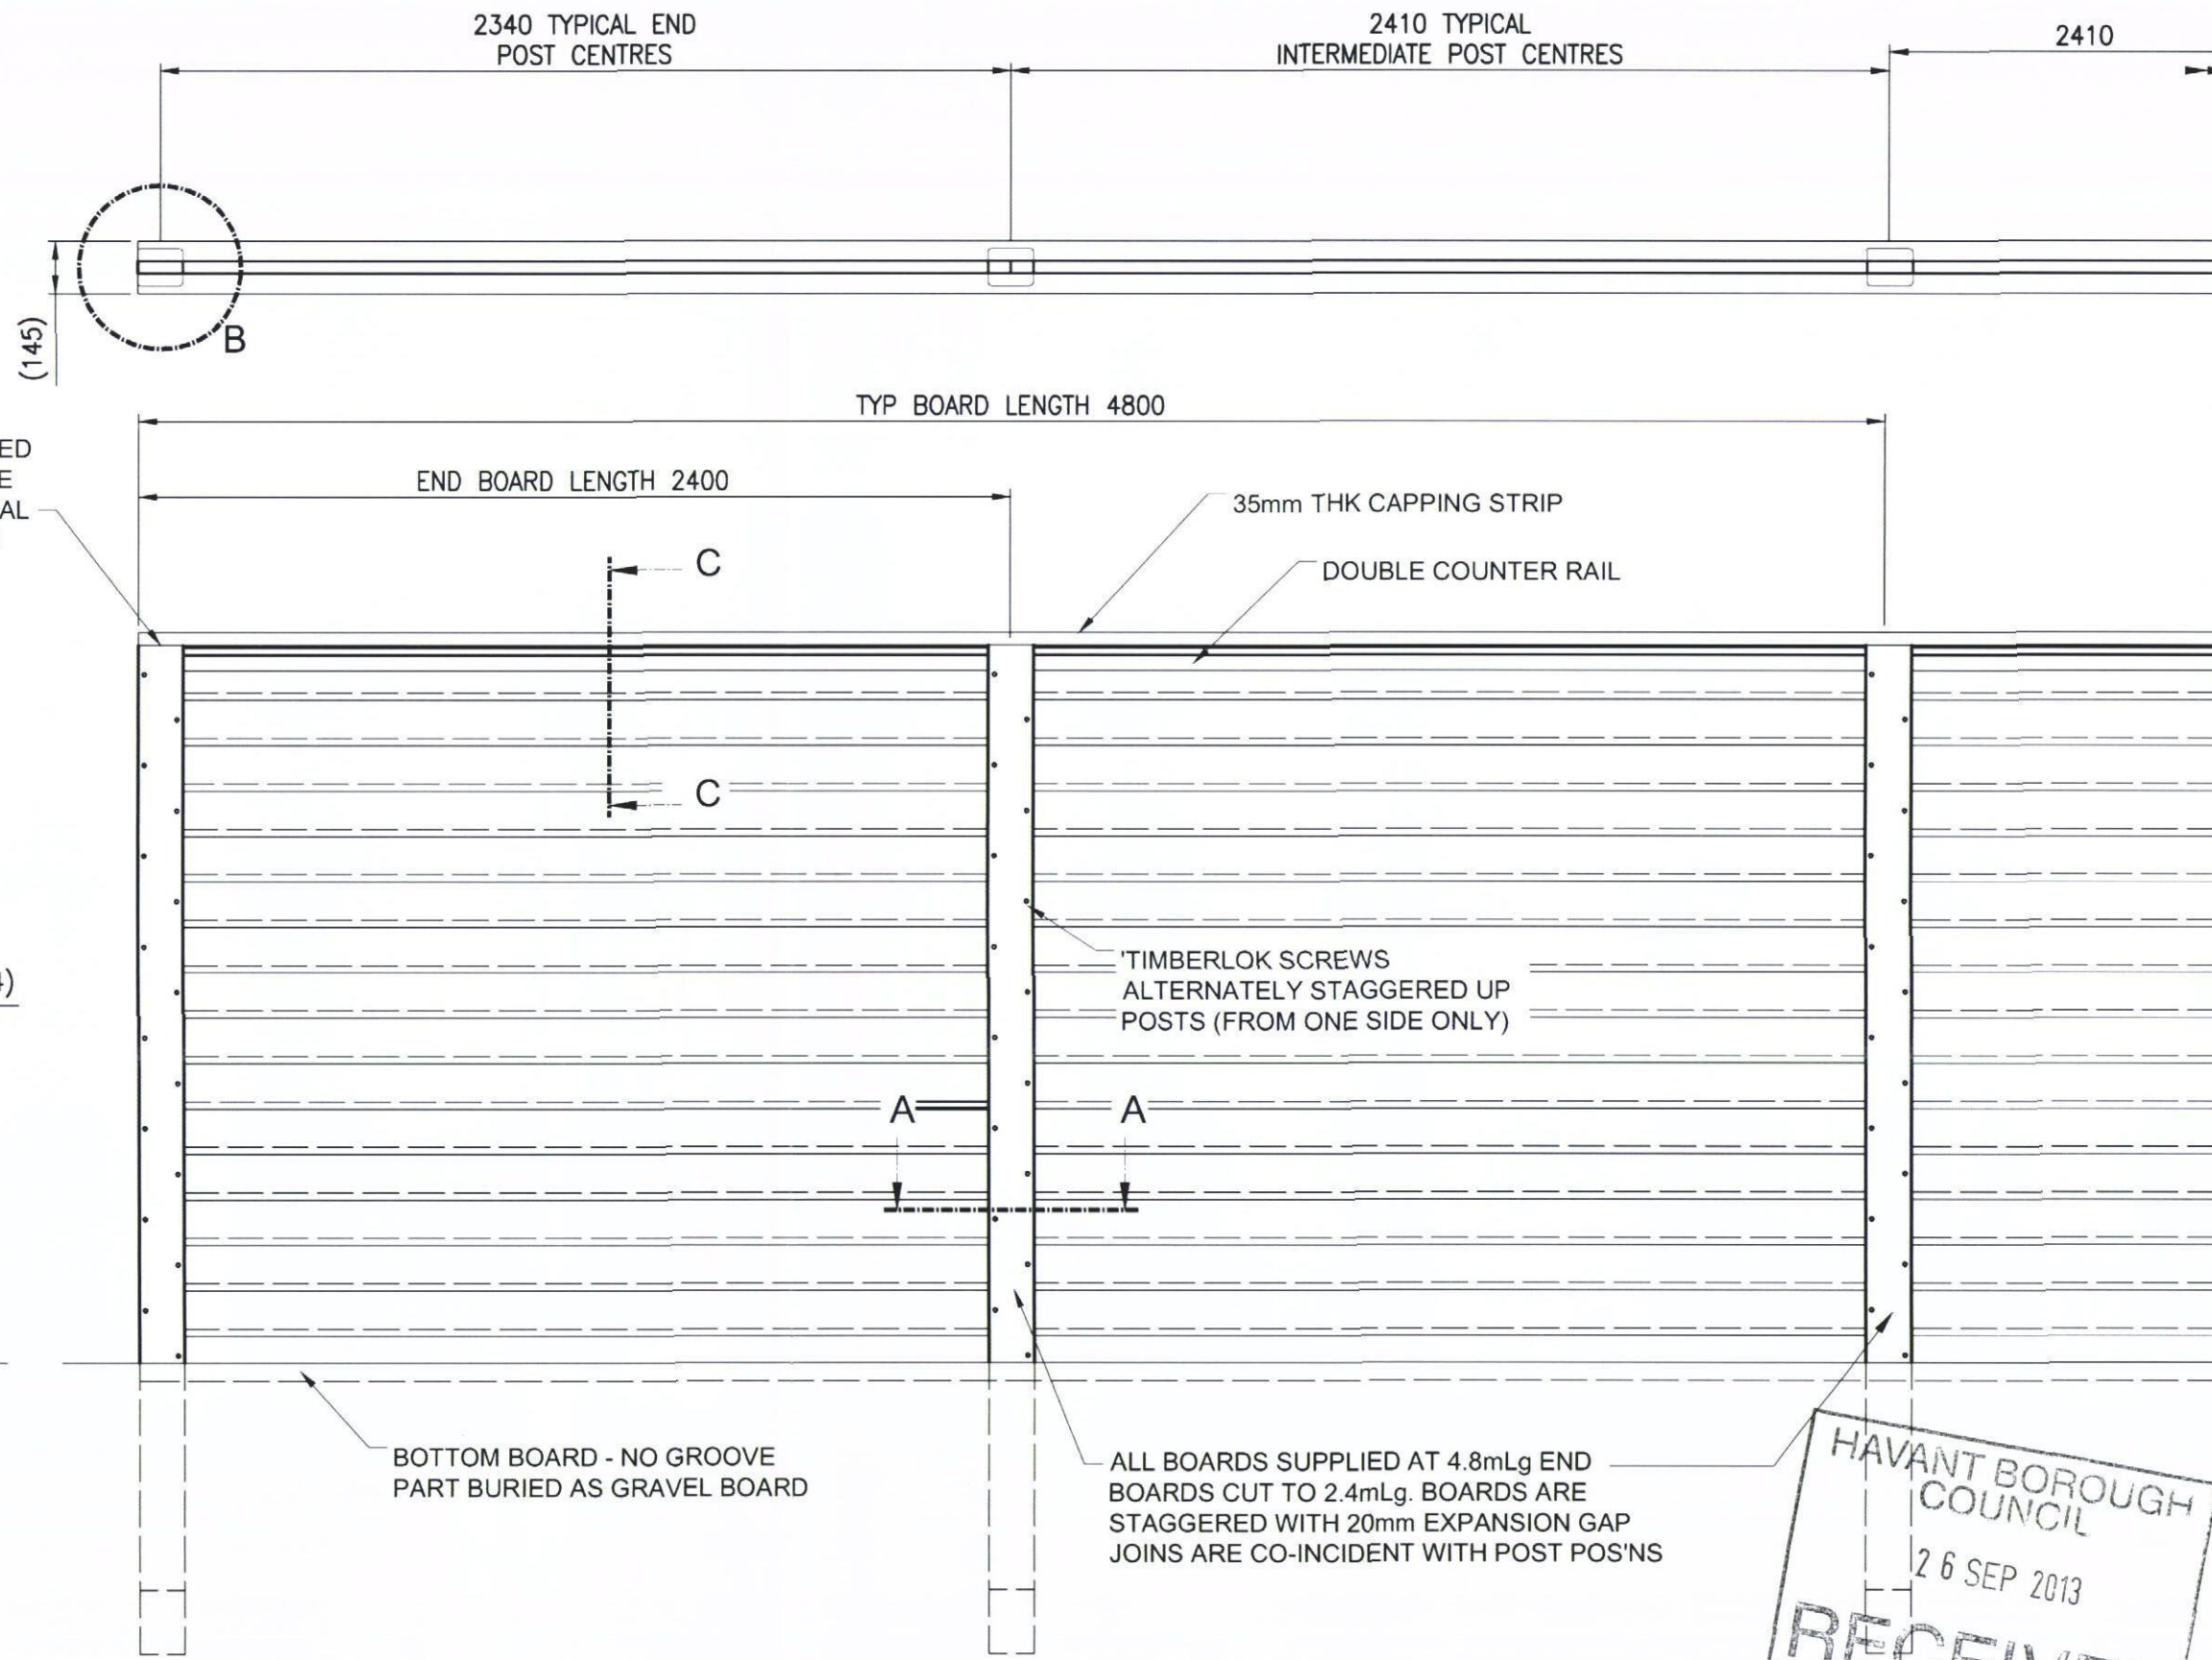

VIEWED FROM OUTSIDE

ACOUSTIC FENCE FENCE TYPE: PREMIER ACOUSTIC REFLECTIVE - 28



BLOOR HOMES
©this drawing is copyright.

Fencing

1:20 @ A3

Acoustic Fence

Det/ENC/31