



UNIT TYPE	AREA sq.m	AREA sq.ft
HOUSE TYPE 3BH7	107.03	1152

UNIT TYPE	PLOT Nos THUS	PLOT Nos HANDED
HOUSE TYPE 3BH7	285	281, 282, 283, 284


REV.	DATE	CHANGES	BY	CHK	ISSUE FOR
A	16.04.13	FIRST ISSUE	CO	PW	COMMENT
B	21.05.13	NOTES AMENDED ETC	CO	PW	COMMENT
C	05.07.13	ISSUED FOR PLANNING	GK	PW	PLANNING

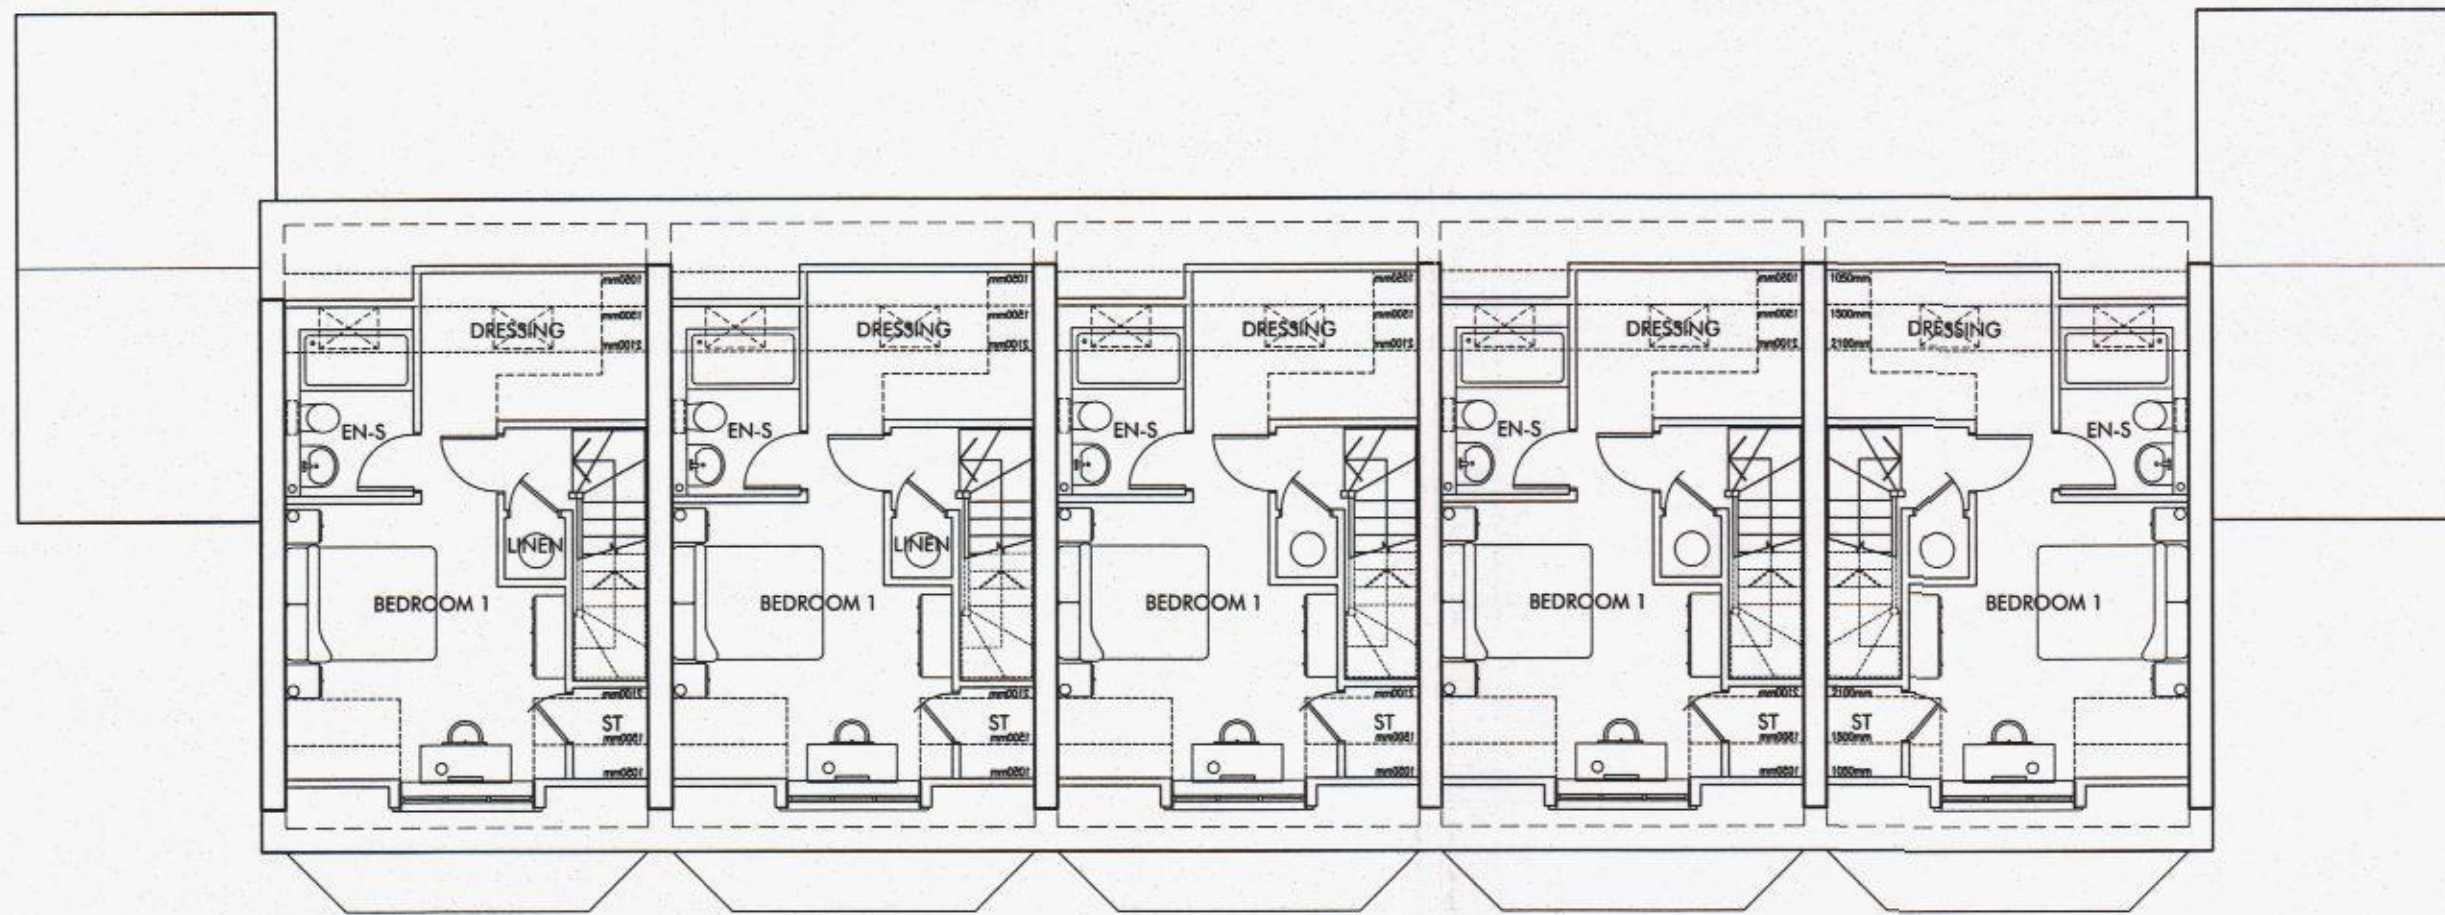


SECOND FLOOR

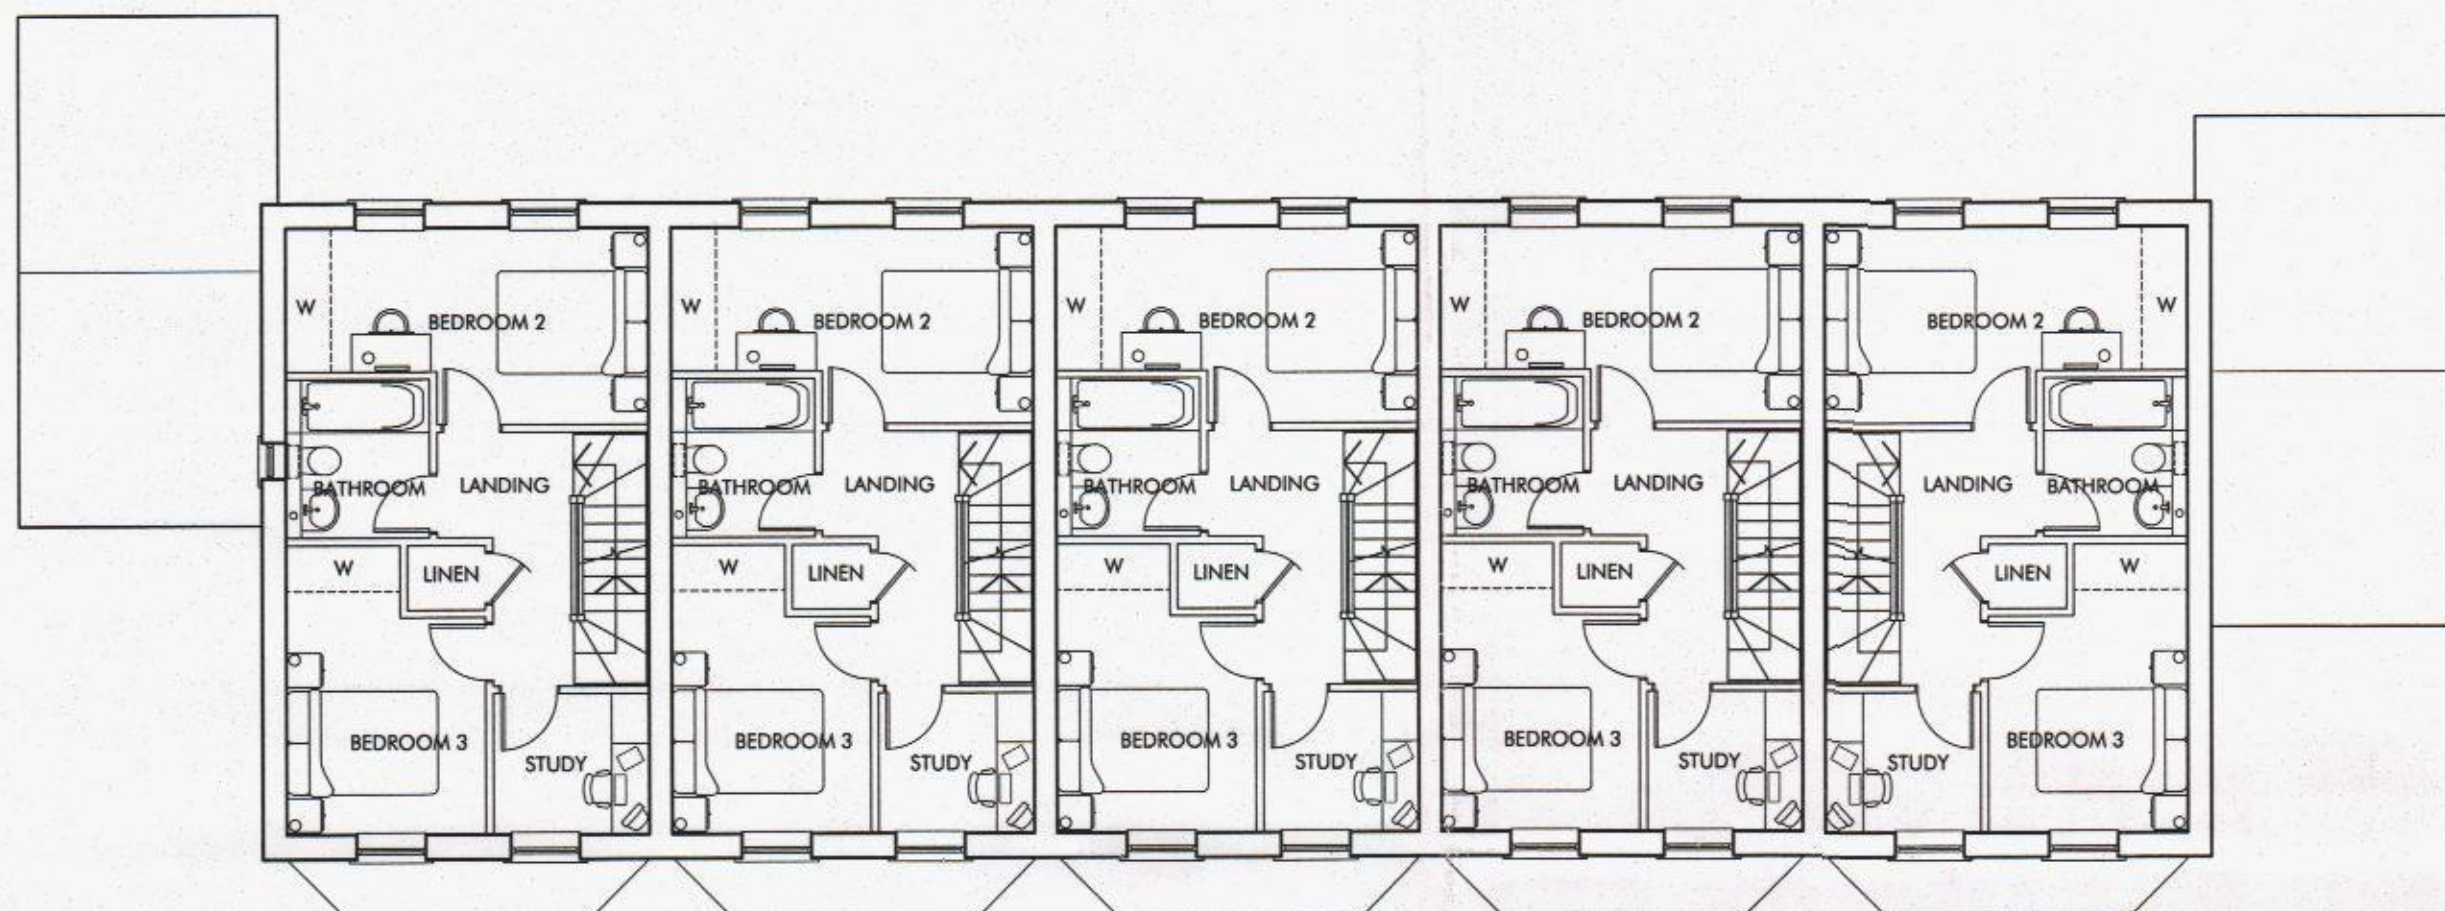

FIRST FLOOR

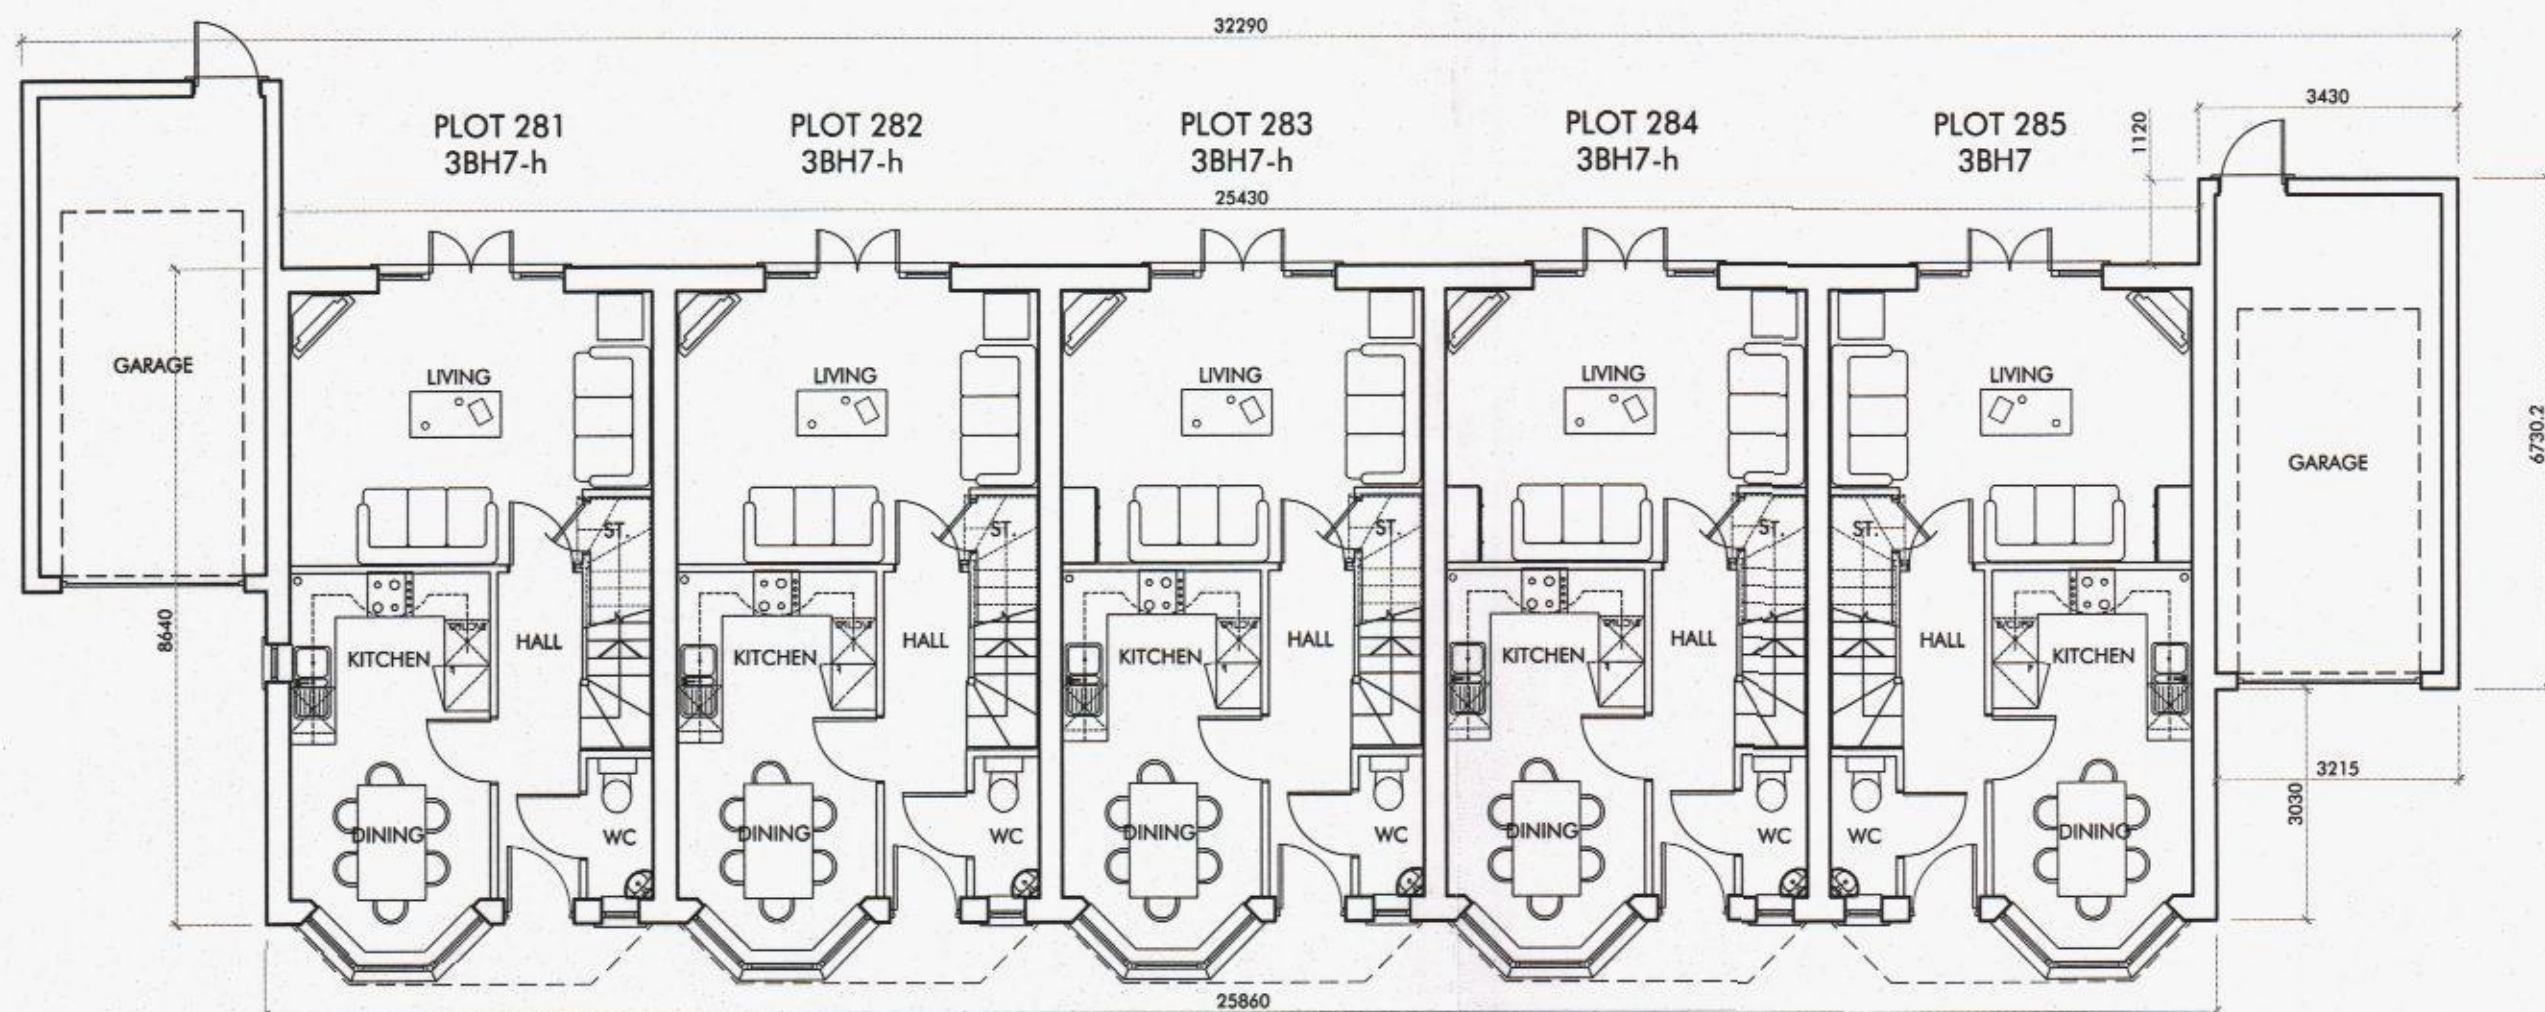

GROUND FLOOR

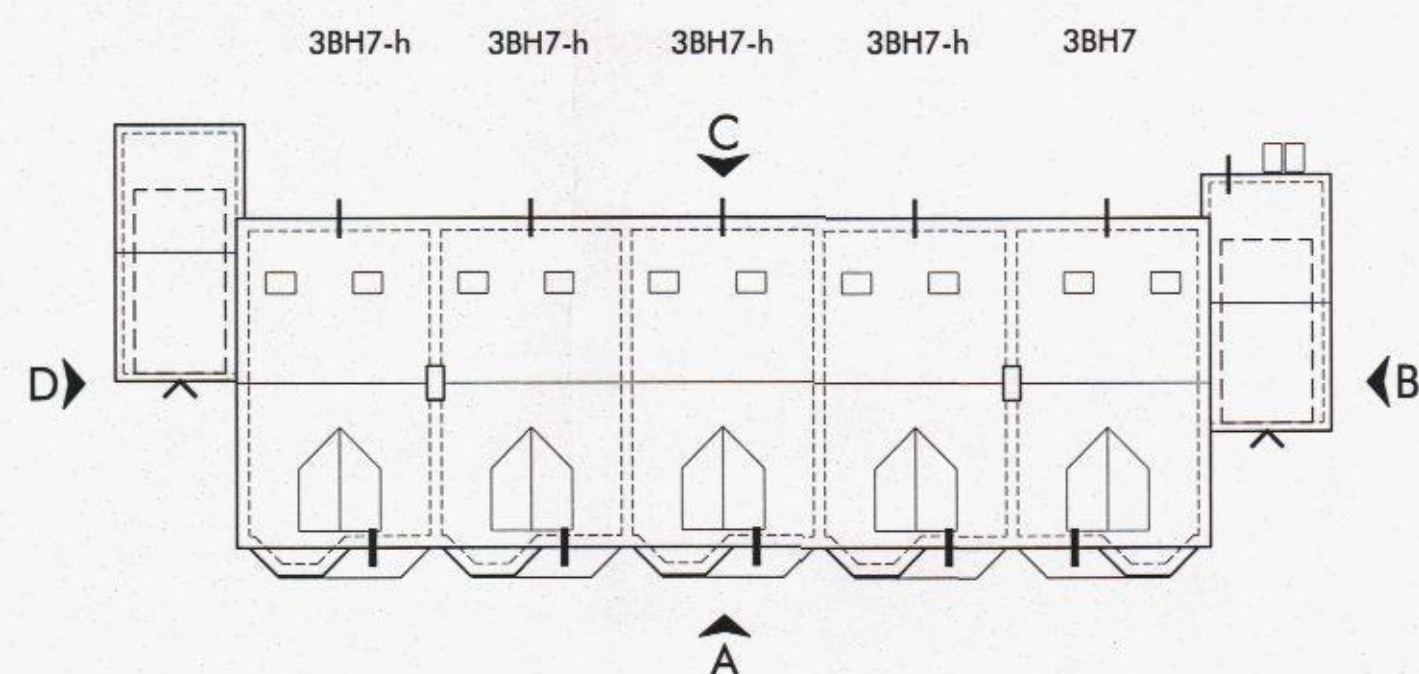

ROOF PLAN 1:200




FRONT ELEVATION - A



REAR ELEVATION - C



SIDE ELEVATION - D

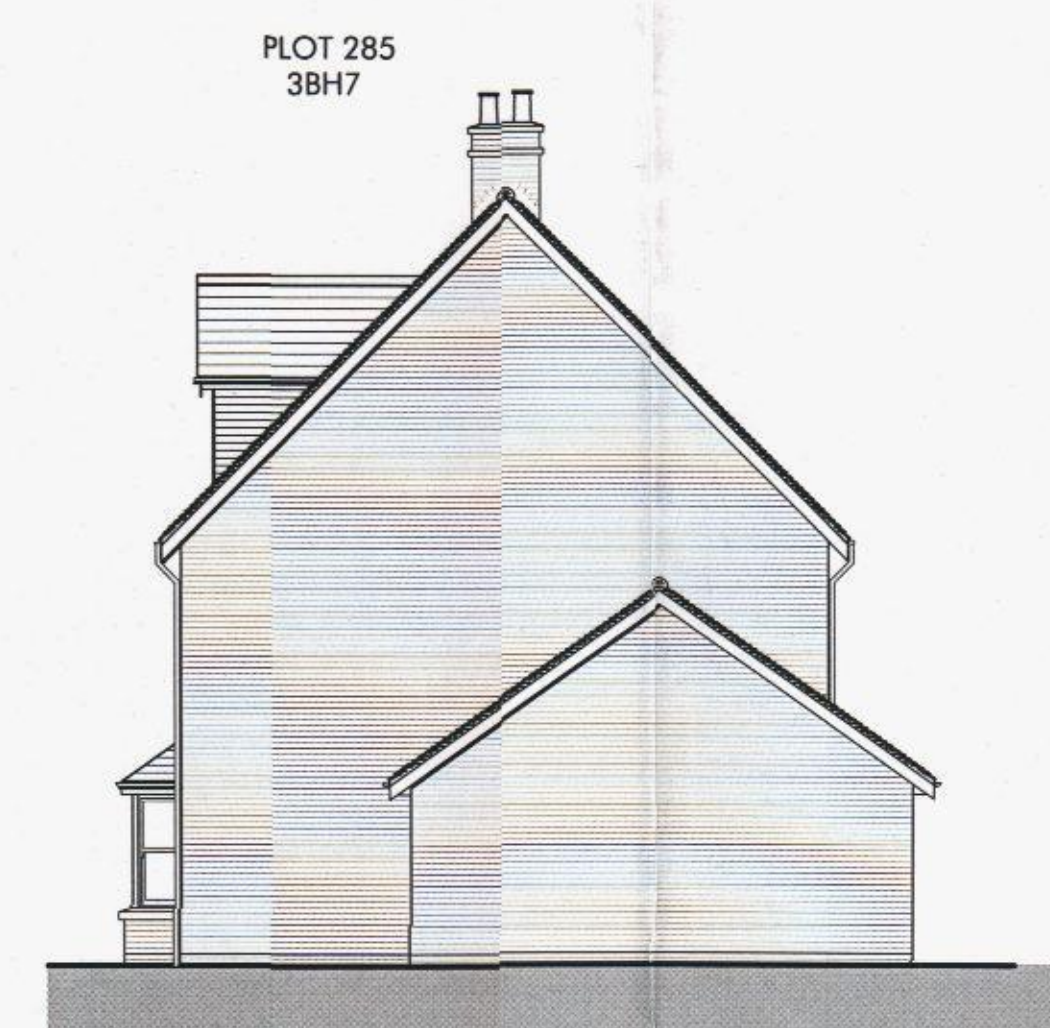

SIDE ELEVATION - B

- NOTES
- DO NOT SCALE THIS DRAWING - USE STATED DIMENSIONS.
 - AREAS GIVEN ARE GROSS INTERNAL AND ASSUME PARTY WALL THICKNESS OF 300mm AND EXTERNAL WALL THICKNESS OF 300mm TO PLASTER FINISHES. AREAS WILL BE LESS IF THESE ARE INCREASED.
 - PLANS, ELEVATIONS AND PLOT NUMBERS INDICATED AS HANDED (A-H) ARE AS SHOWN ON THE SITE LAYOUT. PLOT Nos THUS IN THE TABLE INDICATES UNHANDLED PLOTS (THE AS DRAWN BLOCK TYPE MAY CONTAIN HANDED AND UNHANDLED HOUSE TYPES).
 - ELEVATIONS SHOWING GARAGE POSITIONS ETC ARE INDICATIVE AND MAY VARY DEPENDING ON FINAL SITE LEVELS.
 - SIDE WINDOWS SHALL BE OMITTED WHERE THEY WOULD OTHERWISE CLASH WITH GARAGES ETC.
 - ALL BATHROOM AND EN-SUITE SHOWER ROOM WINDOWS SHALL HAVE OBSCURED GLAZING.
 - FOR GARAGE AND PEDESTRIAN DOOR LOCATIONS REFER TO SITE LAYOUT DRAWING 1924-A-1010.
 - SOLAR THERMAL PANELS WHERE SHOWN ON ELEVATIONS ARE INDICATIVE OF HEIGHT AND SIZE - FOR PRECISE LOCATIONS TO SUIT PLOT SPECIFIC ROOF ASPECT SEE SITE LAYOUT DRAWING 1924-A-1011.