




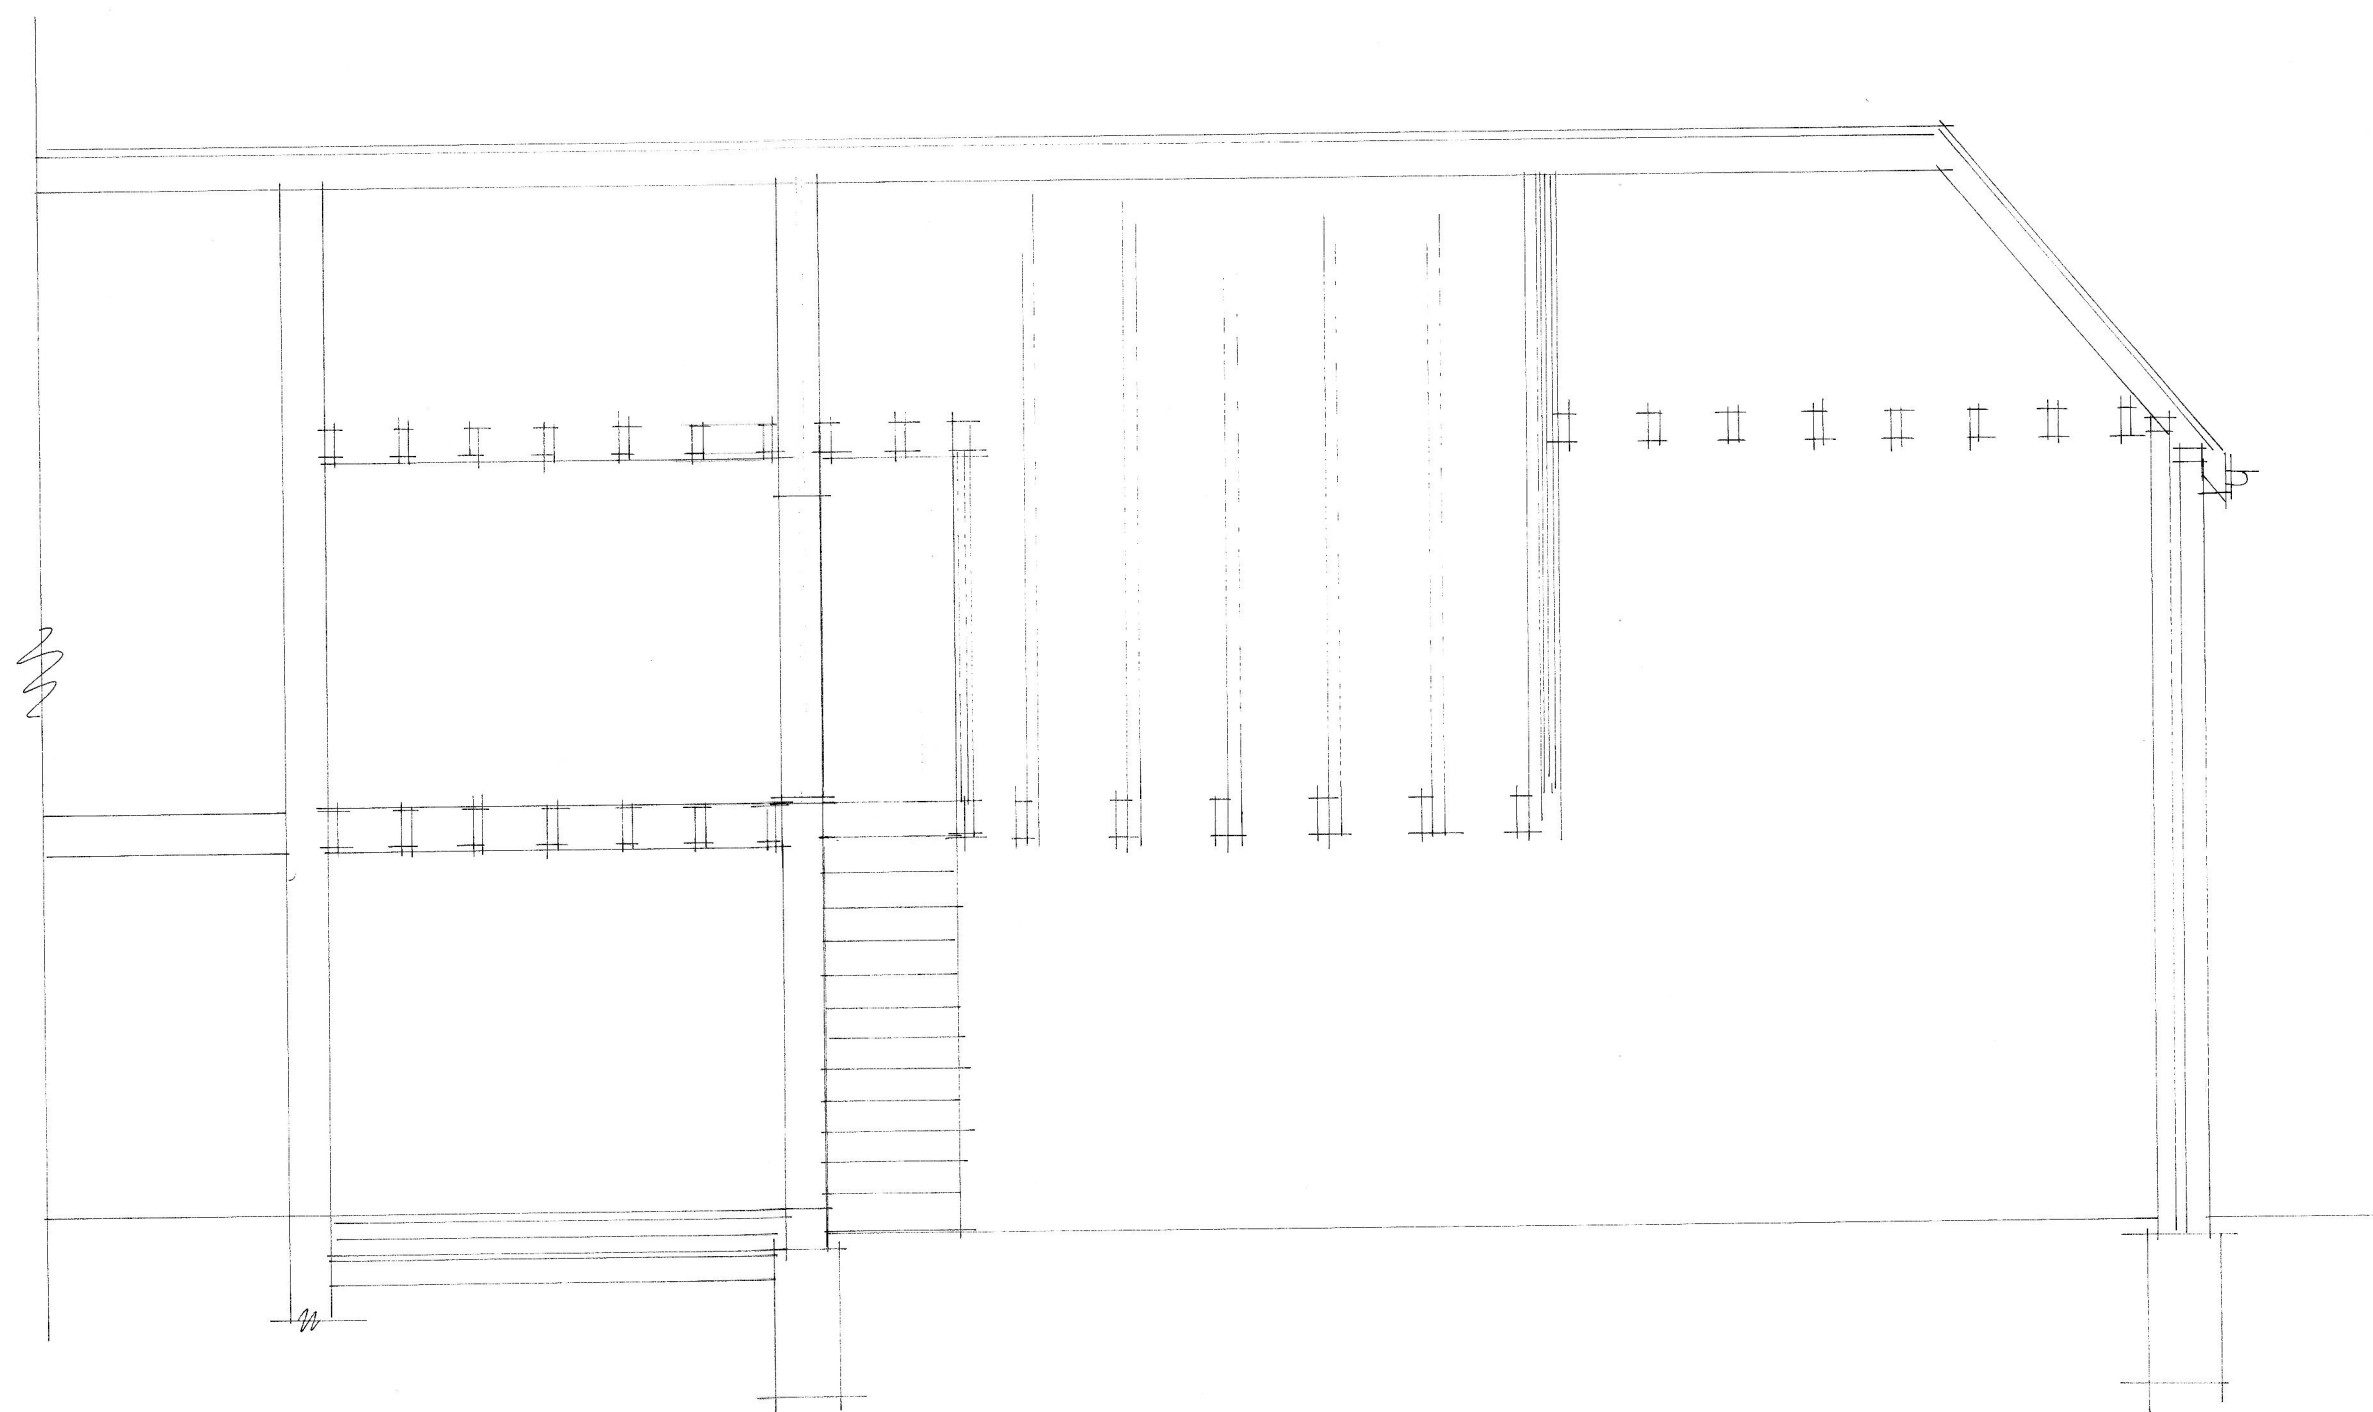


section.aa.

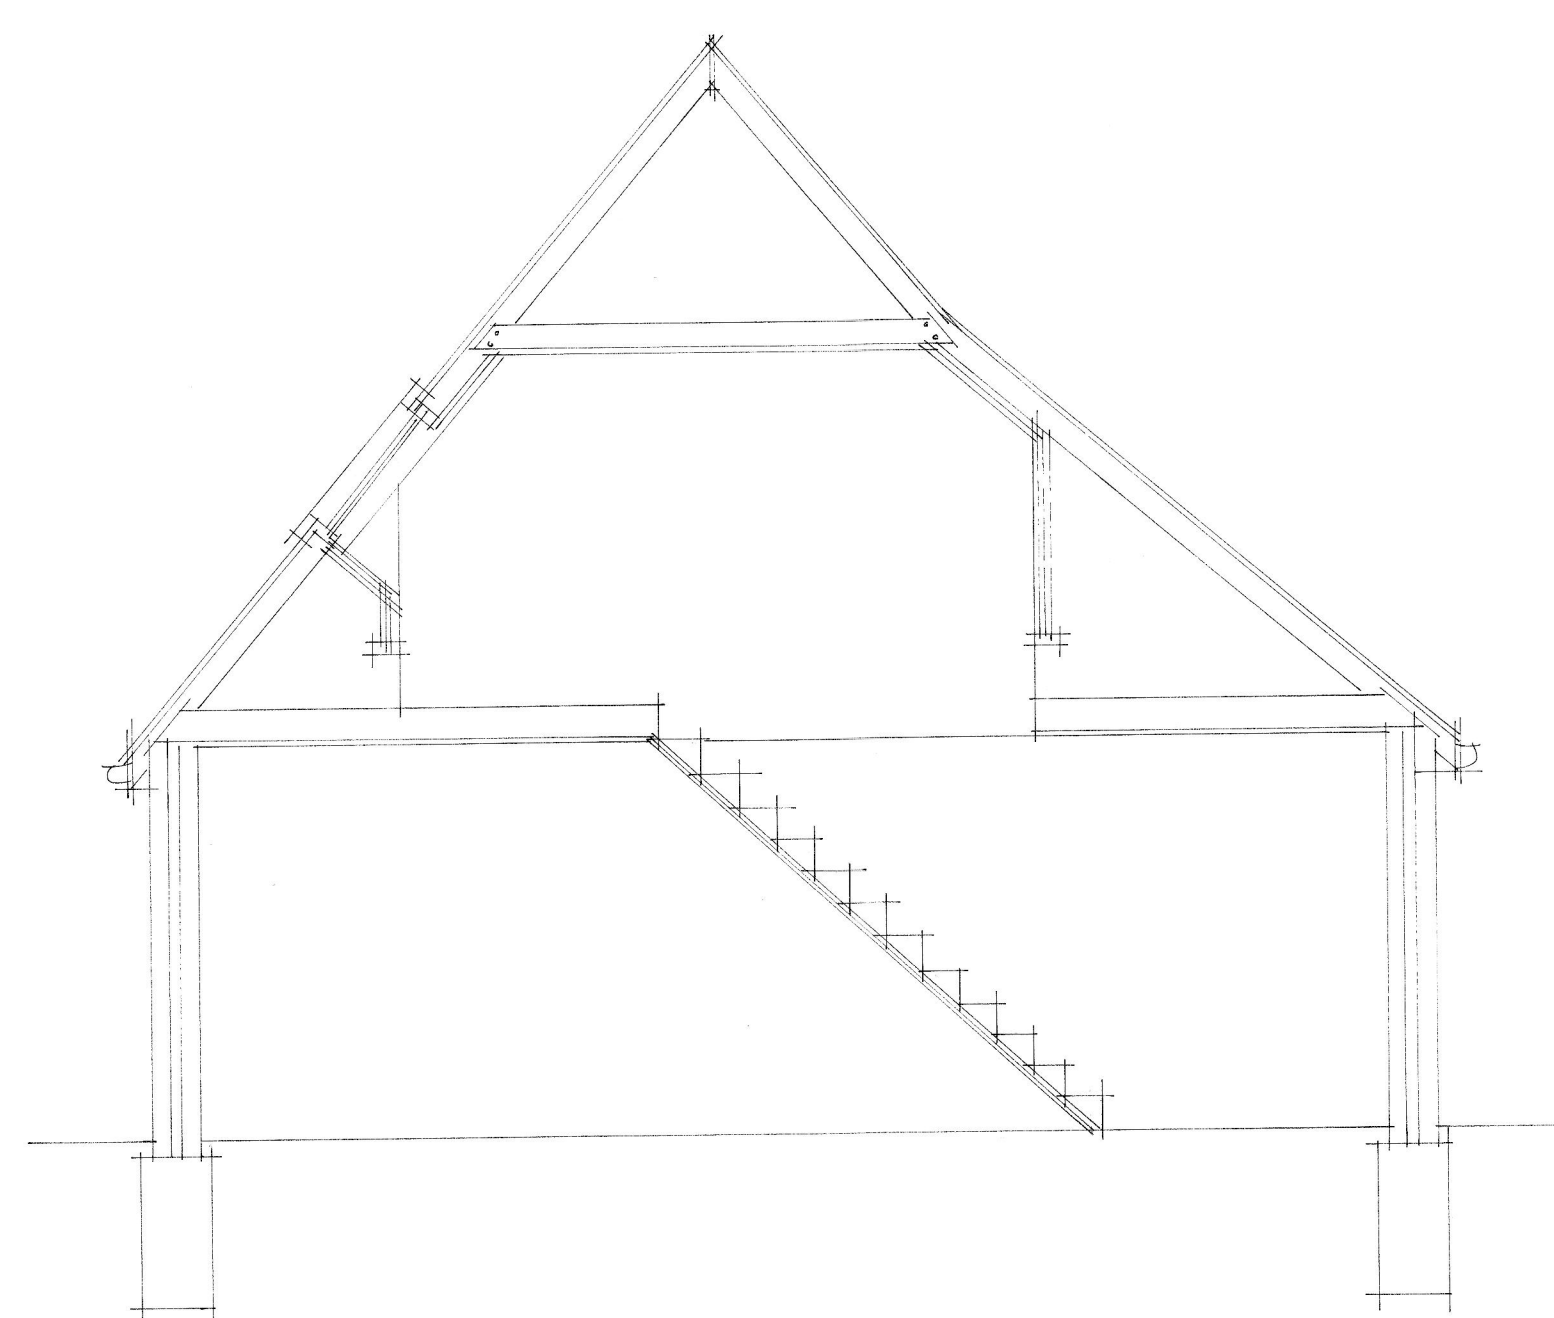

section.bb.

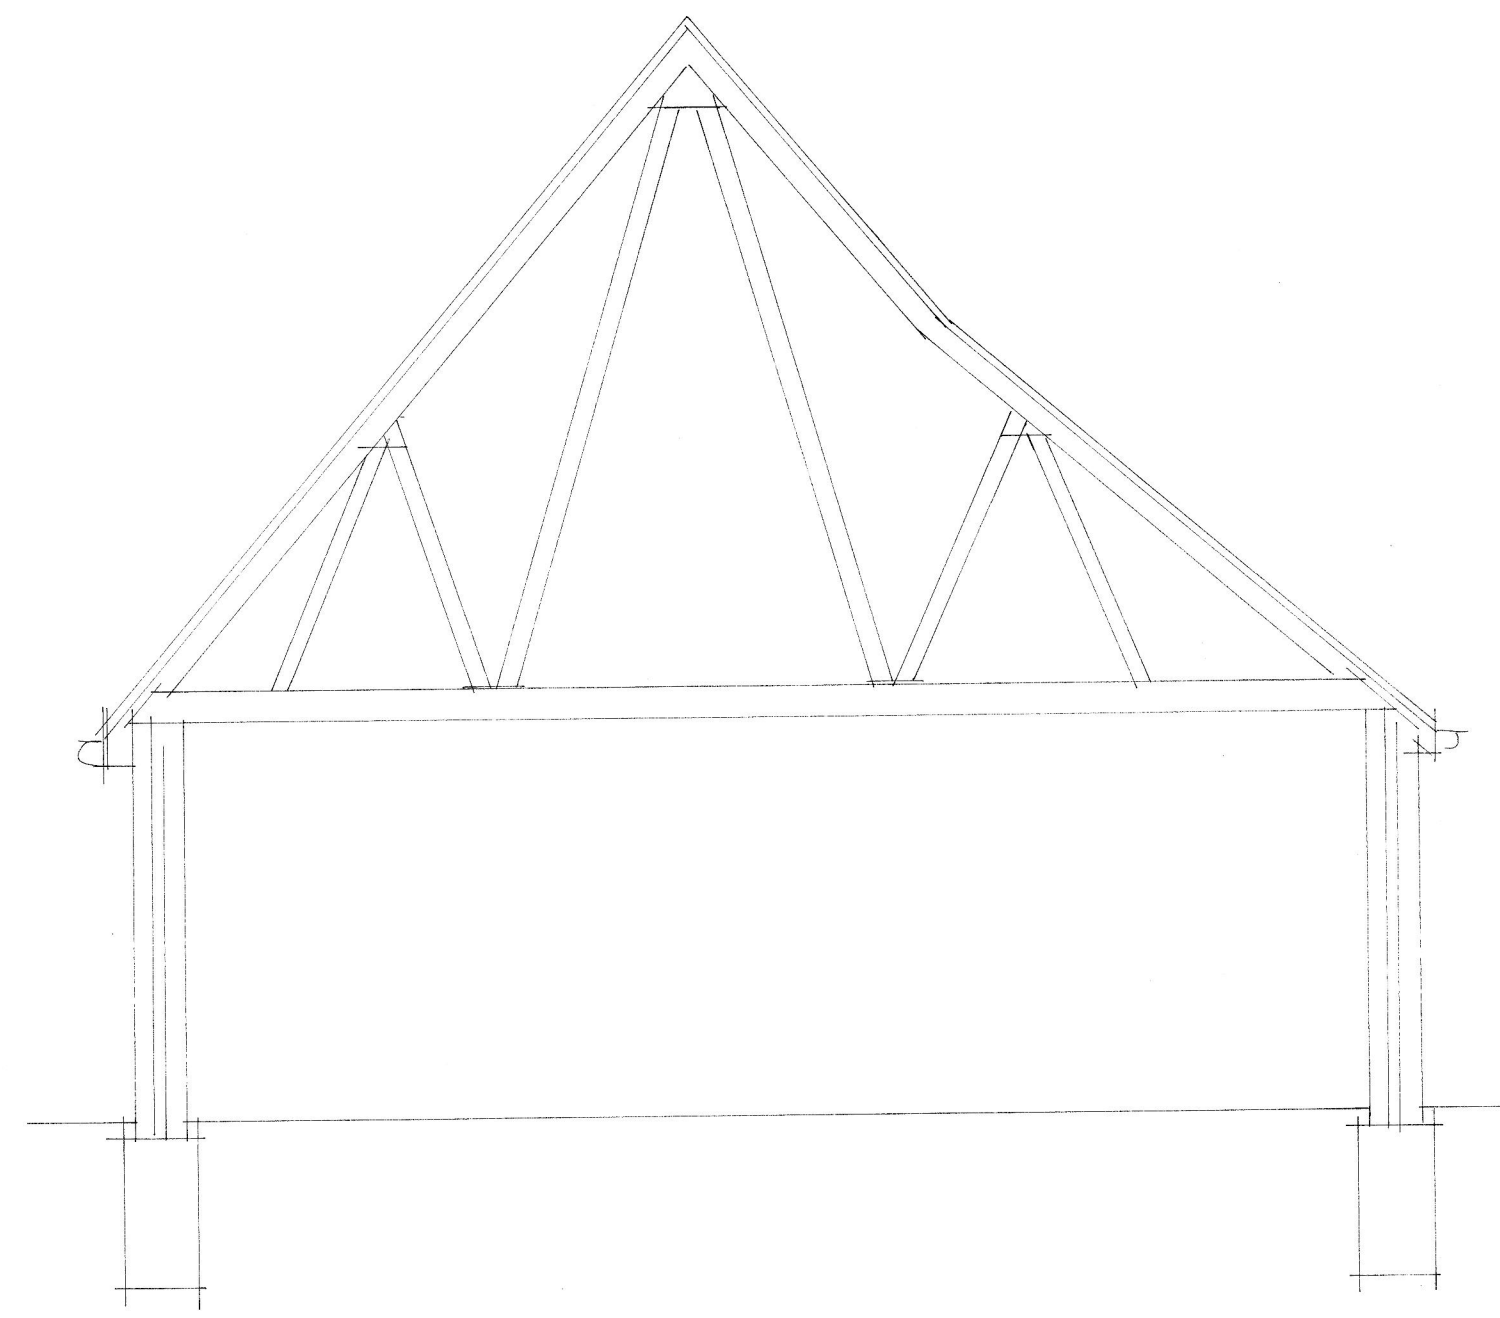

section.cc.

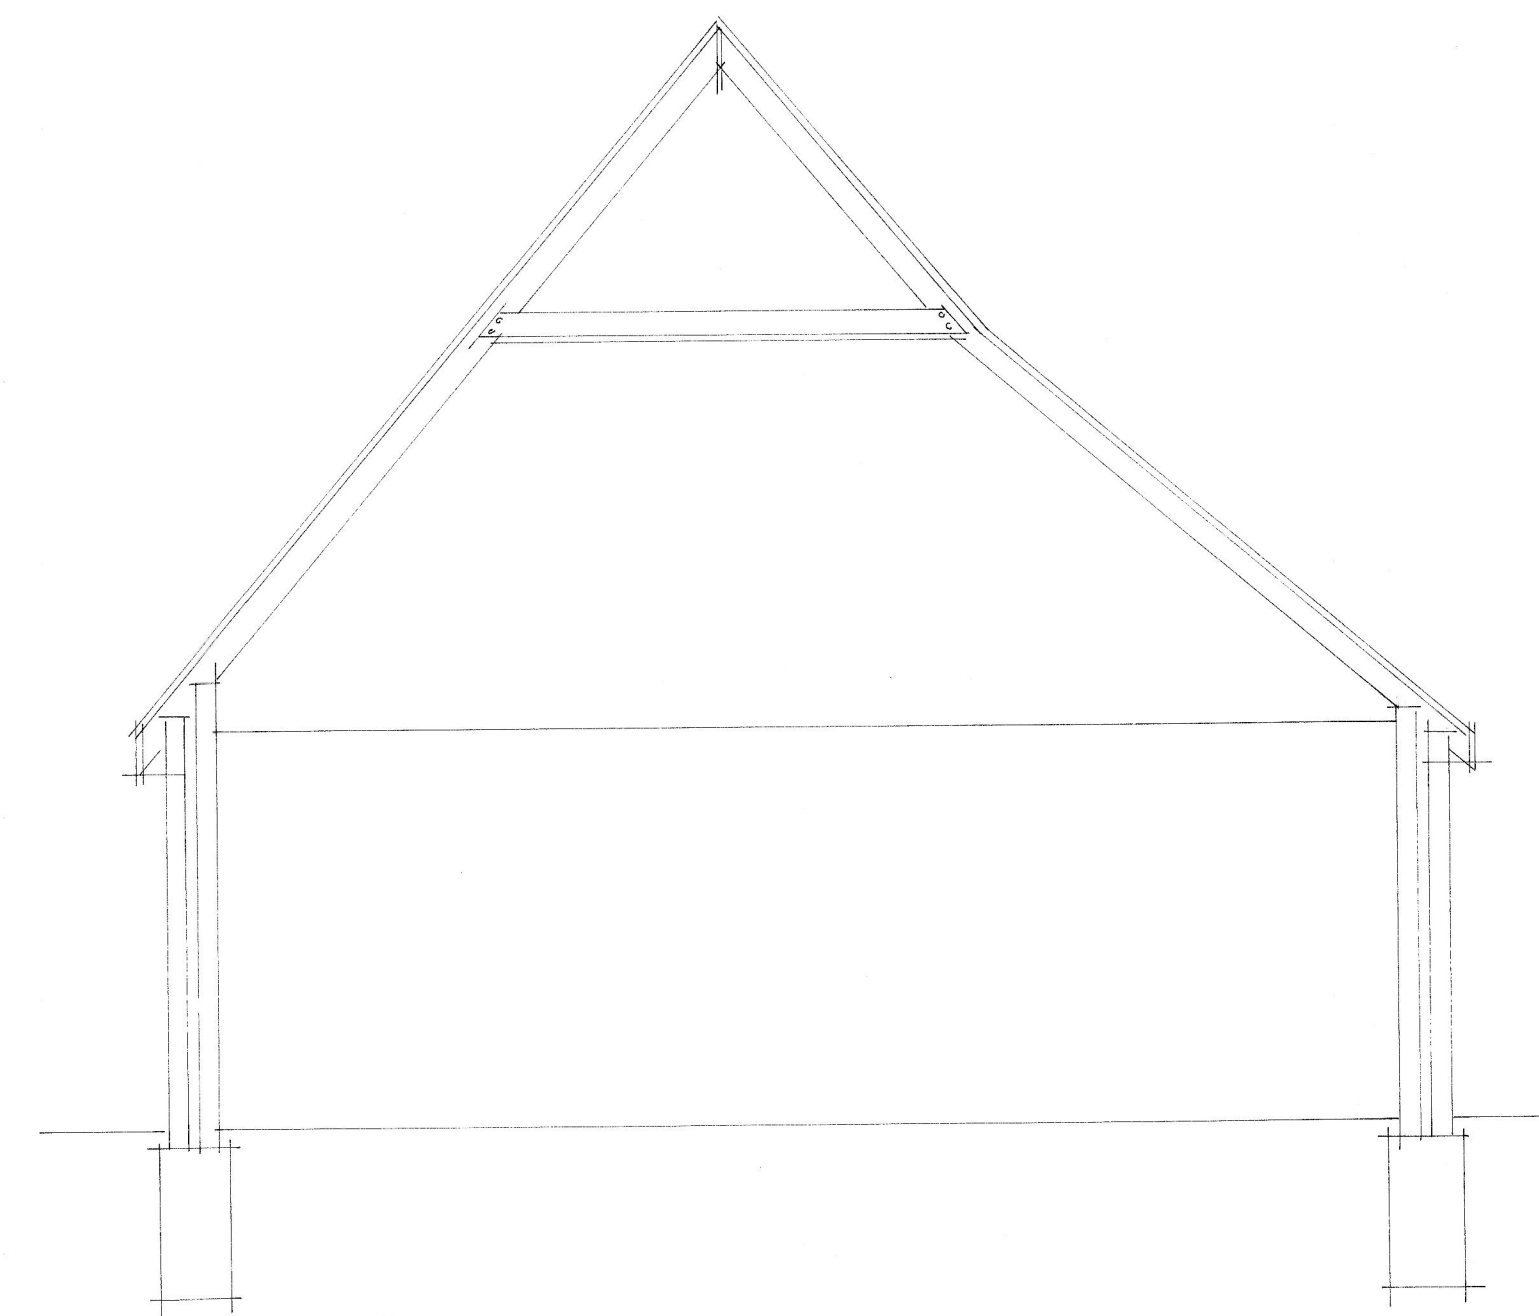

section.dd.

A	Date	Revision
© copyright		
THORNS-YOUNG ARCHITECTURAL		
THORNS-YOUNG LTD CHARTERED BUILDING CONSULTANTS 232 London Road, North End, Portsmouth PO2 9JQ Tel: (023) 9267 2883 Fax: (023) 9266 3467 Website: www.thornsyong.co.uk		
Client		
mr & mrs crossley		
Job Title		
44 long copse lane emsworth		
Drawing Title		
sections & notes		
Scale 1:50		: at A1
Date	june 2013	Drawn by sa
Org. No.	6072.13.3.	
	Rev.	