


Plan 1: Berewood masterplan development boundary and existing district boundary
Extract from Newlands Masterplan Design Document (2010)



Plan 2: Phasing Plan - Savills

Note:- Reproduced from the Ordnance Survey digital map data © Crown copyright 2009. All rights reserved. License number 0100031673. Published for the purposes of identification only and although believed to be correct accuracy is not guaranteed.
\\southampton03\Data\URBAN DESIGN\JOBS\SNUD 183989 - Grainger WoW Master Plan\G\ Documents\Plans for S106\Phasing Plans. 25/08/11.

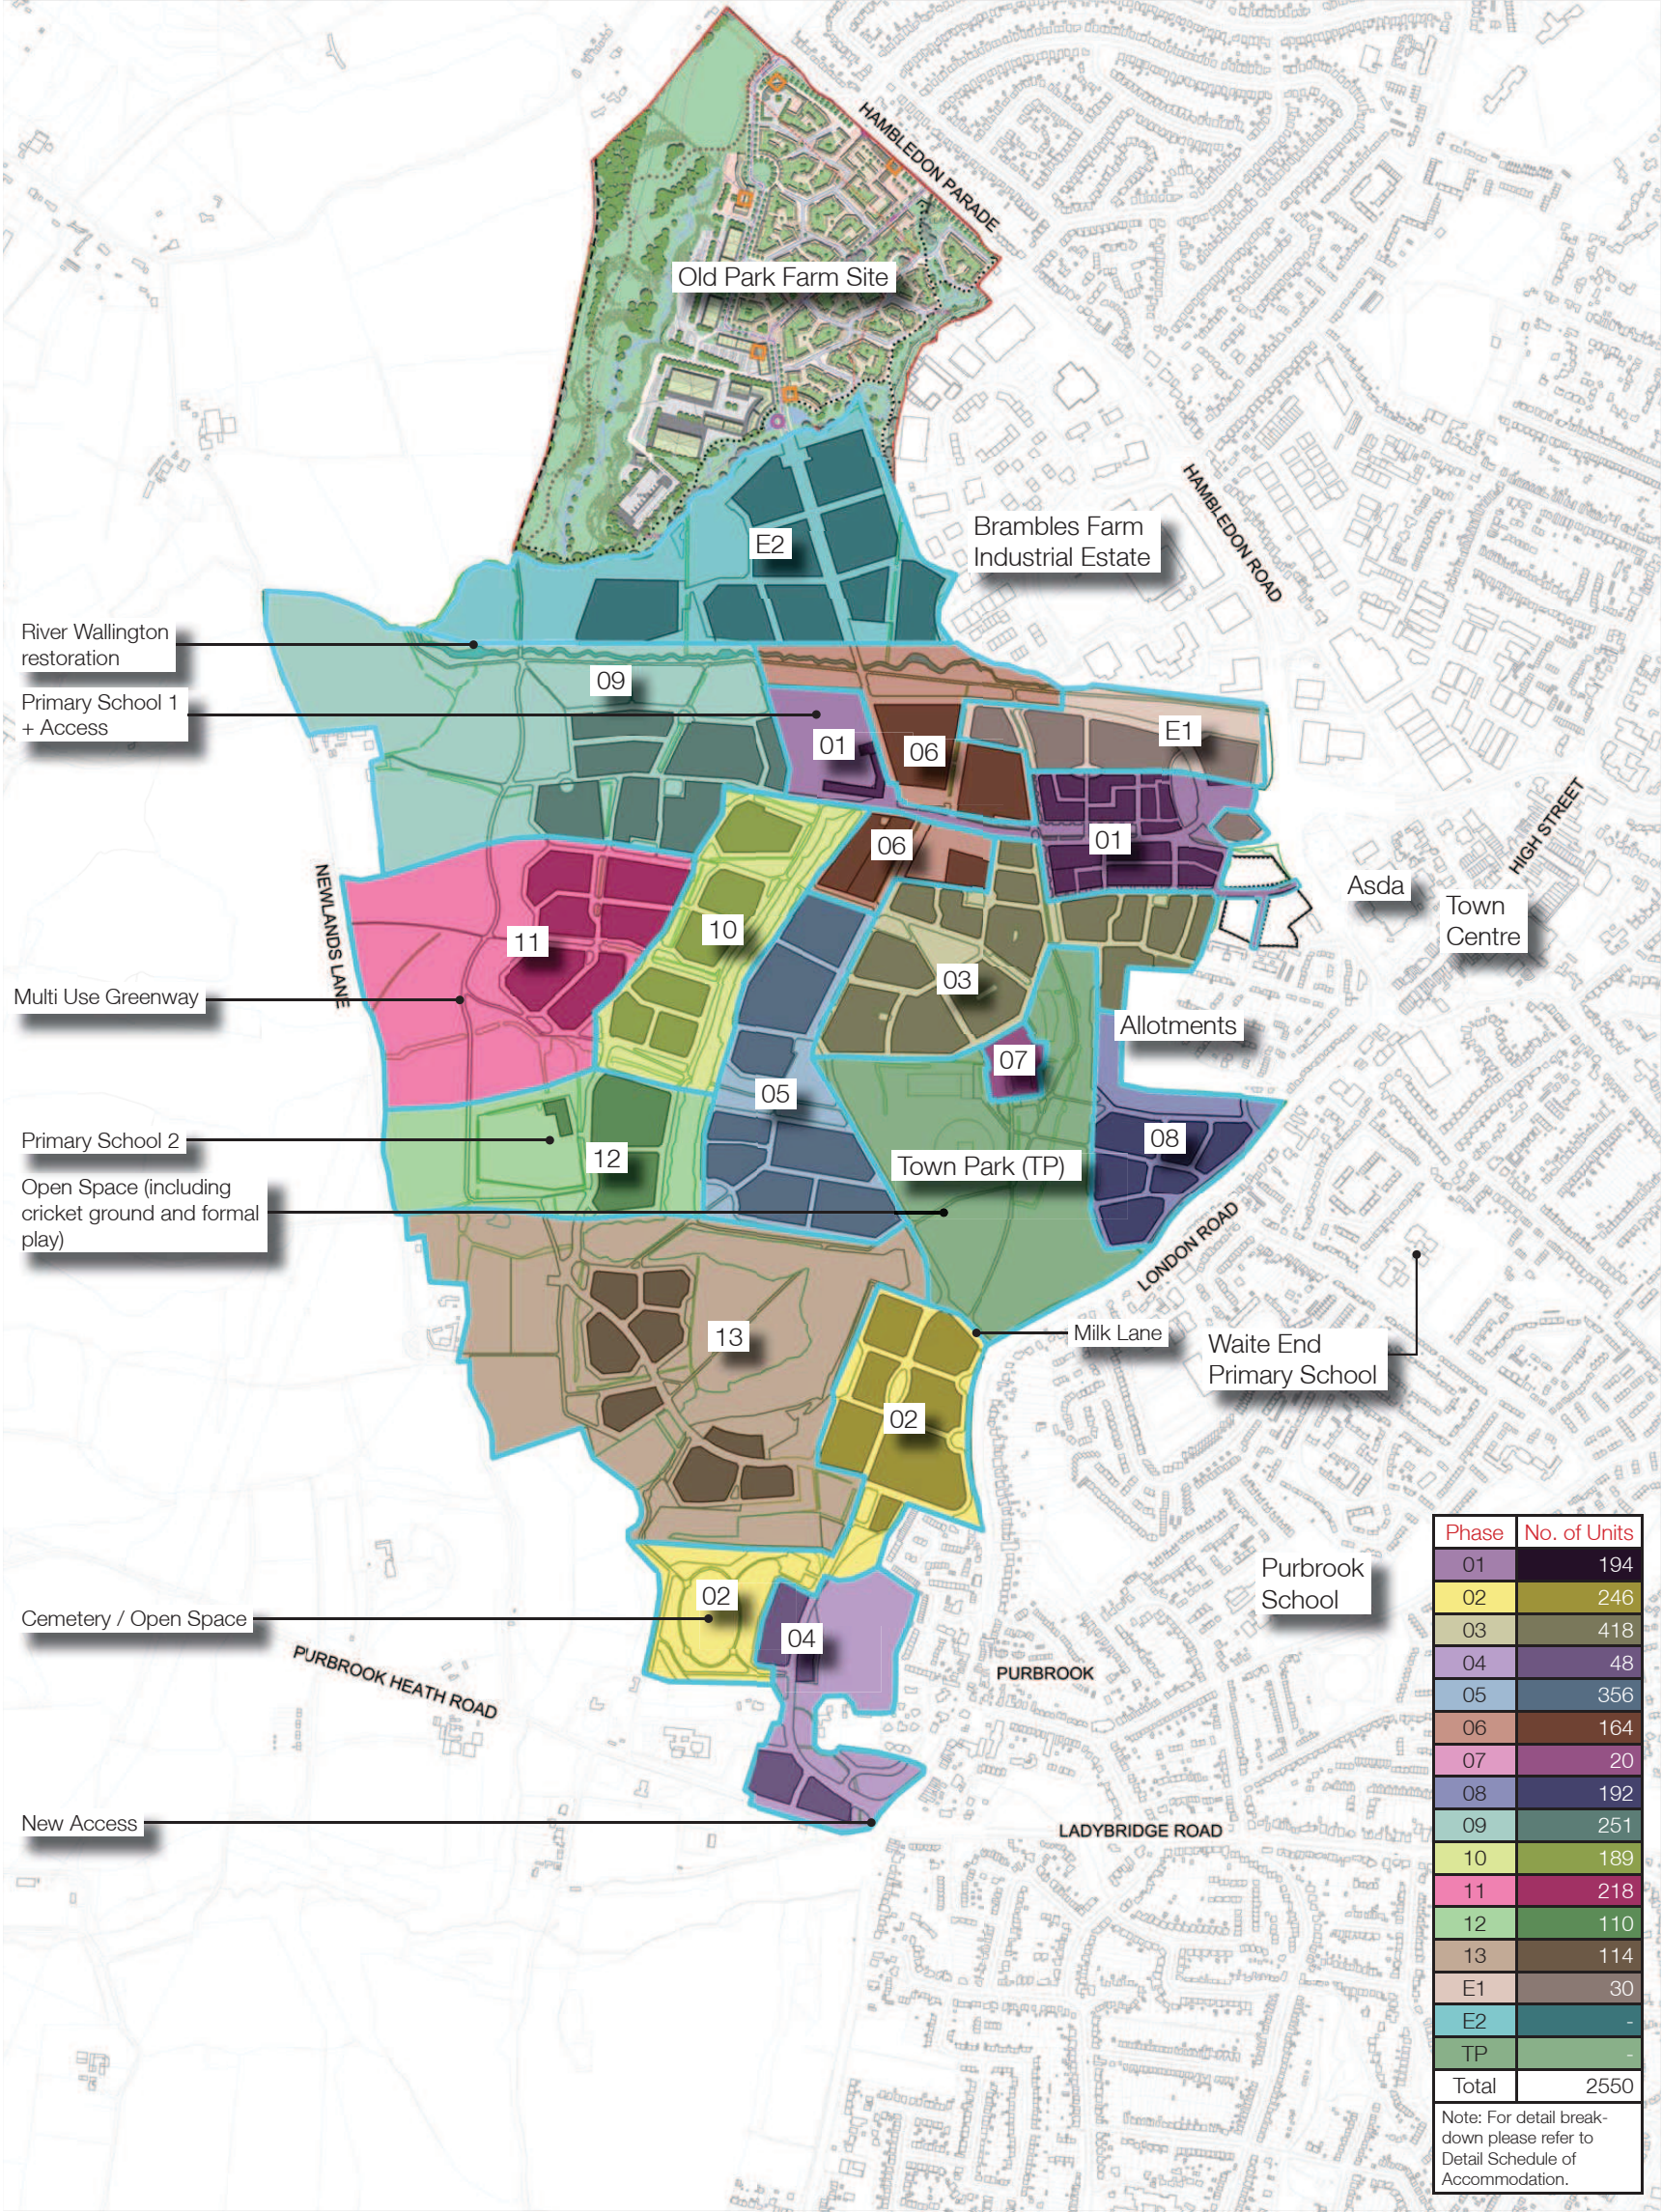

Copyright Savills (L&P) Ltd. No dimensions are to be scaled from this drawing. All dimensions to be checked on site. Area measurements for indicative purposes only.

savills planning & regeneration
Brunswick House, Brunswick Place
Southampton, SO15 2AP
t 02380 713900
savills.com/urbandesign


grainger plc

project Newlands, Waterlooville
client Grainger Plc
date 25/08/2011
drawn by AP/SL
checked by PF/FP

drawing Illustrative Phasing Plan
job no. SNUD183989
drawing no. S106/8


scale | NTS @A3
savills

Plan 3: Town Park Phasing Plan - Savills

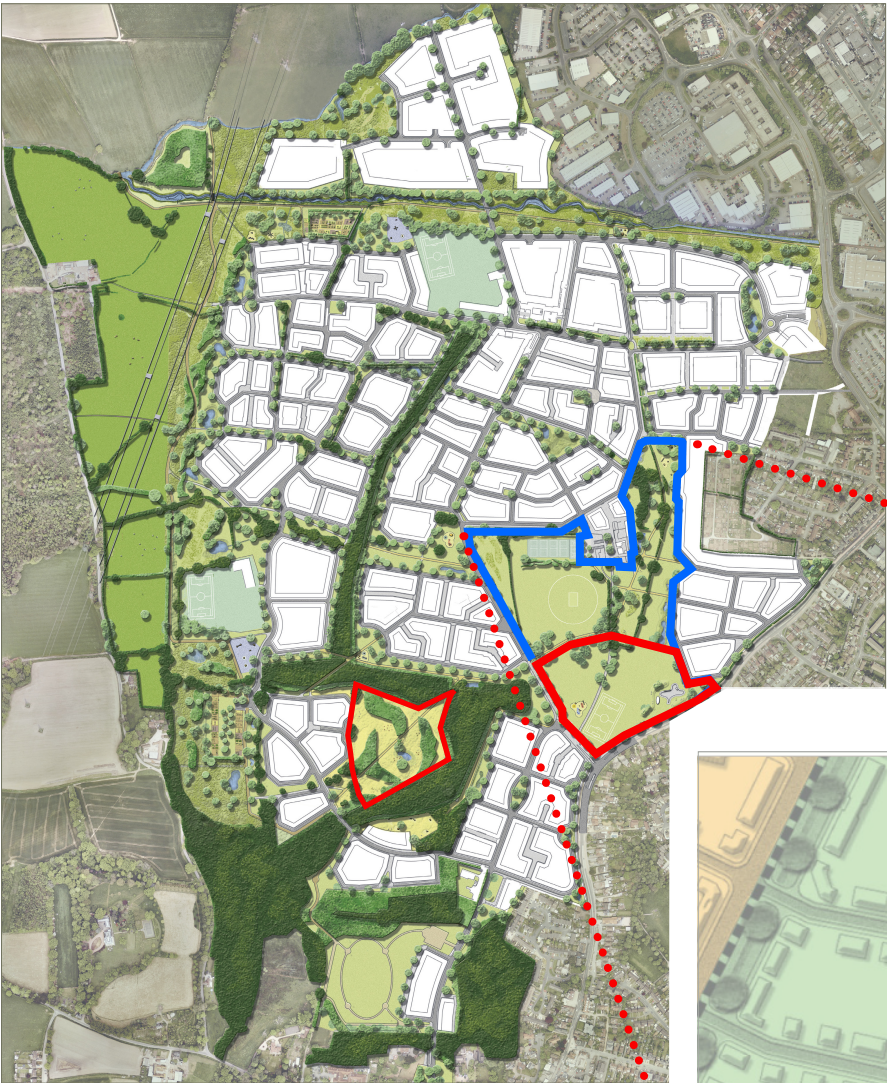

Plan showing the Berewood site wide development masterplan

- A Landscape proposals to be implemented during phase 2.
- B Landscape proposals to be implemented during phase 3.
- C Landscape proposals to be implemented during phase 5.
- D Landscape proposals to be implemented during phase 7.

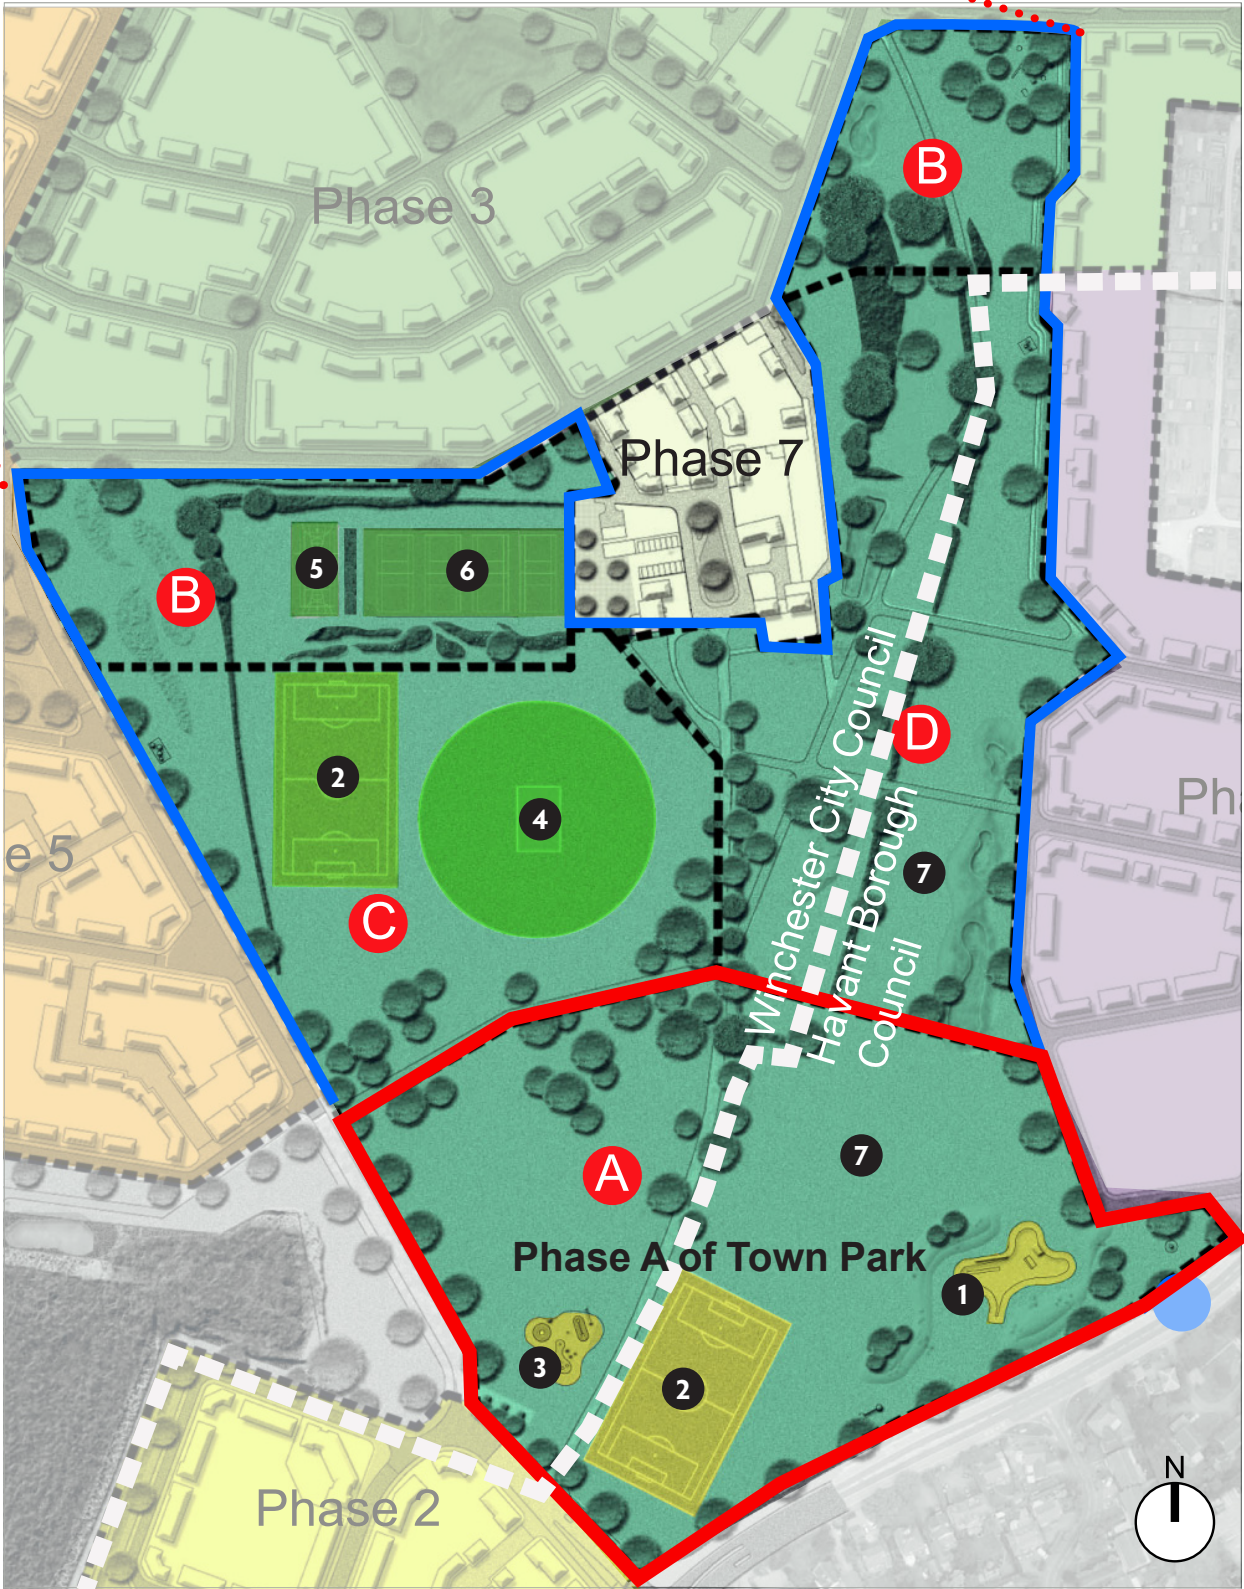

Plan showing the Town Park outline masterplan and phasing