
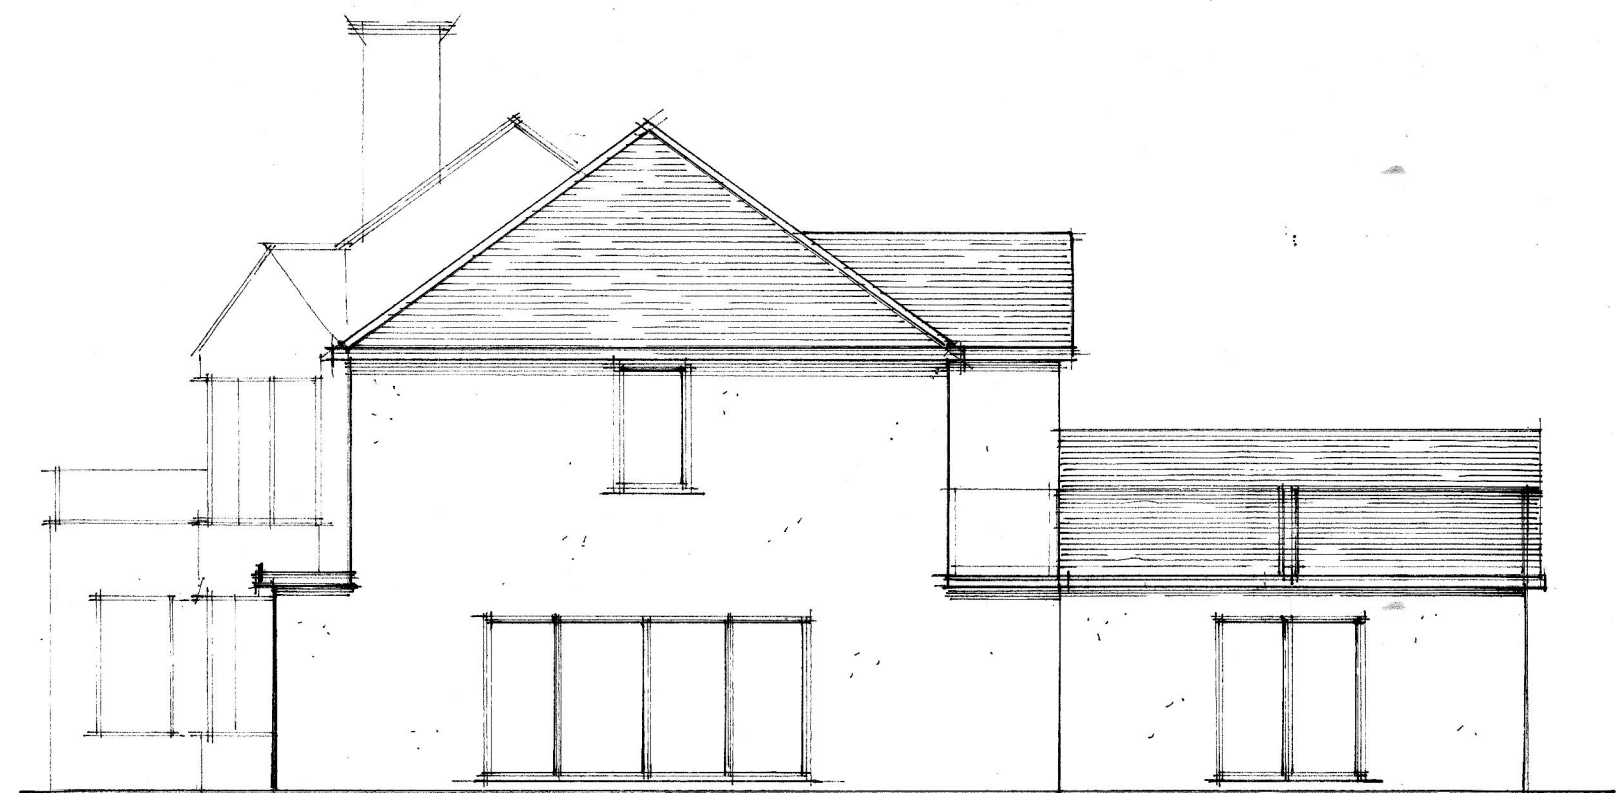
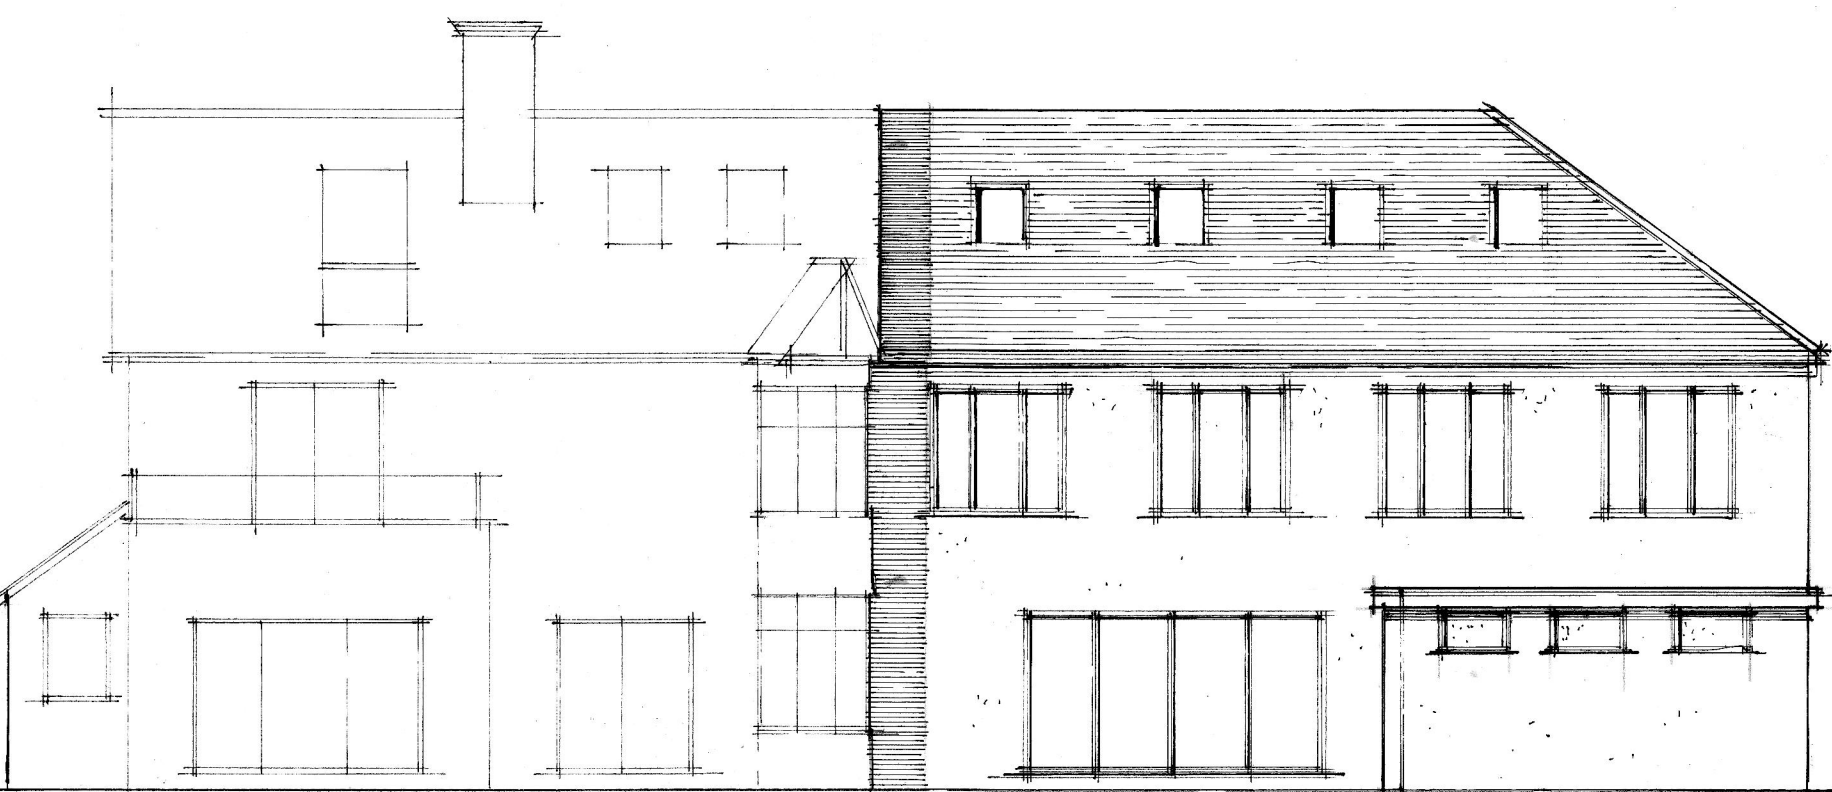
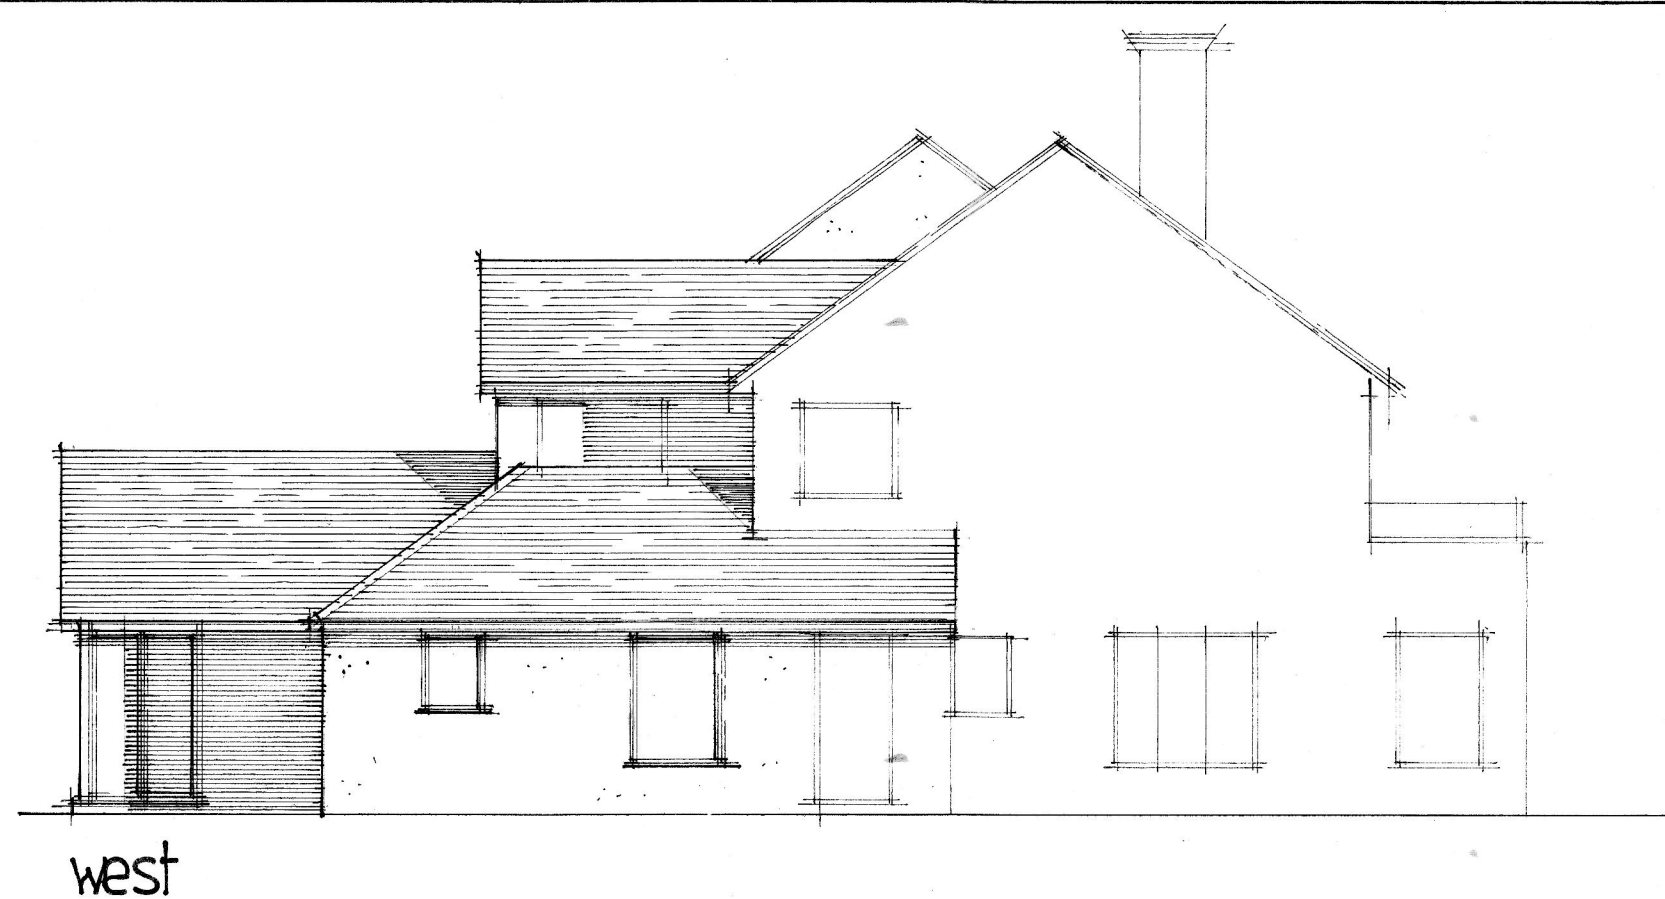


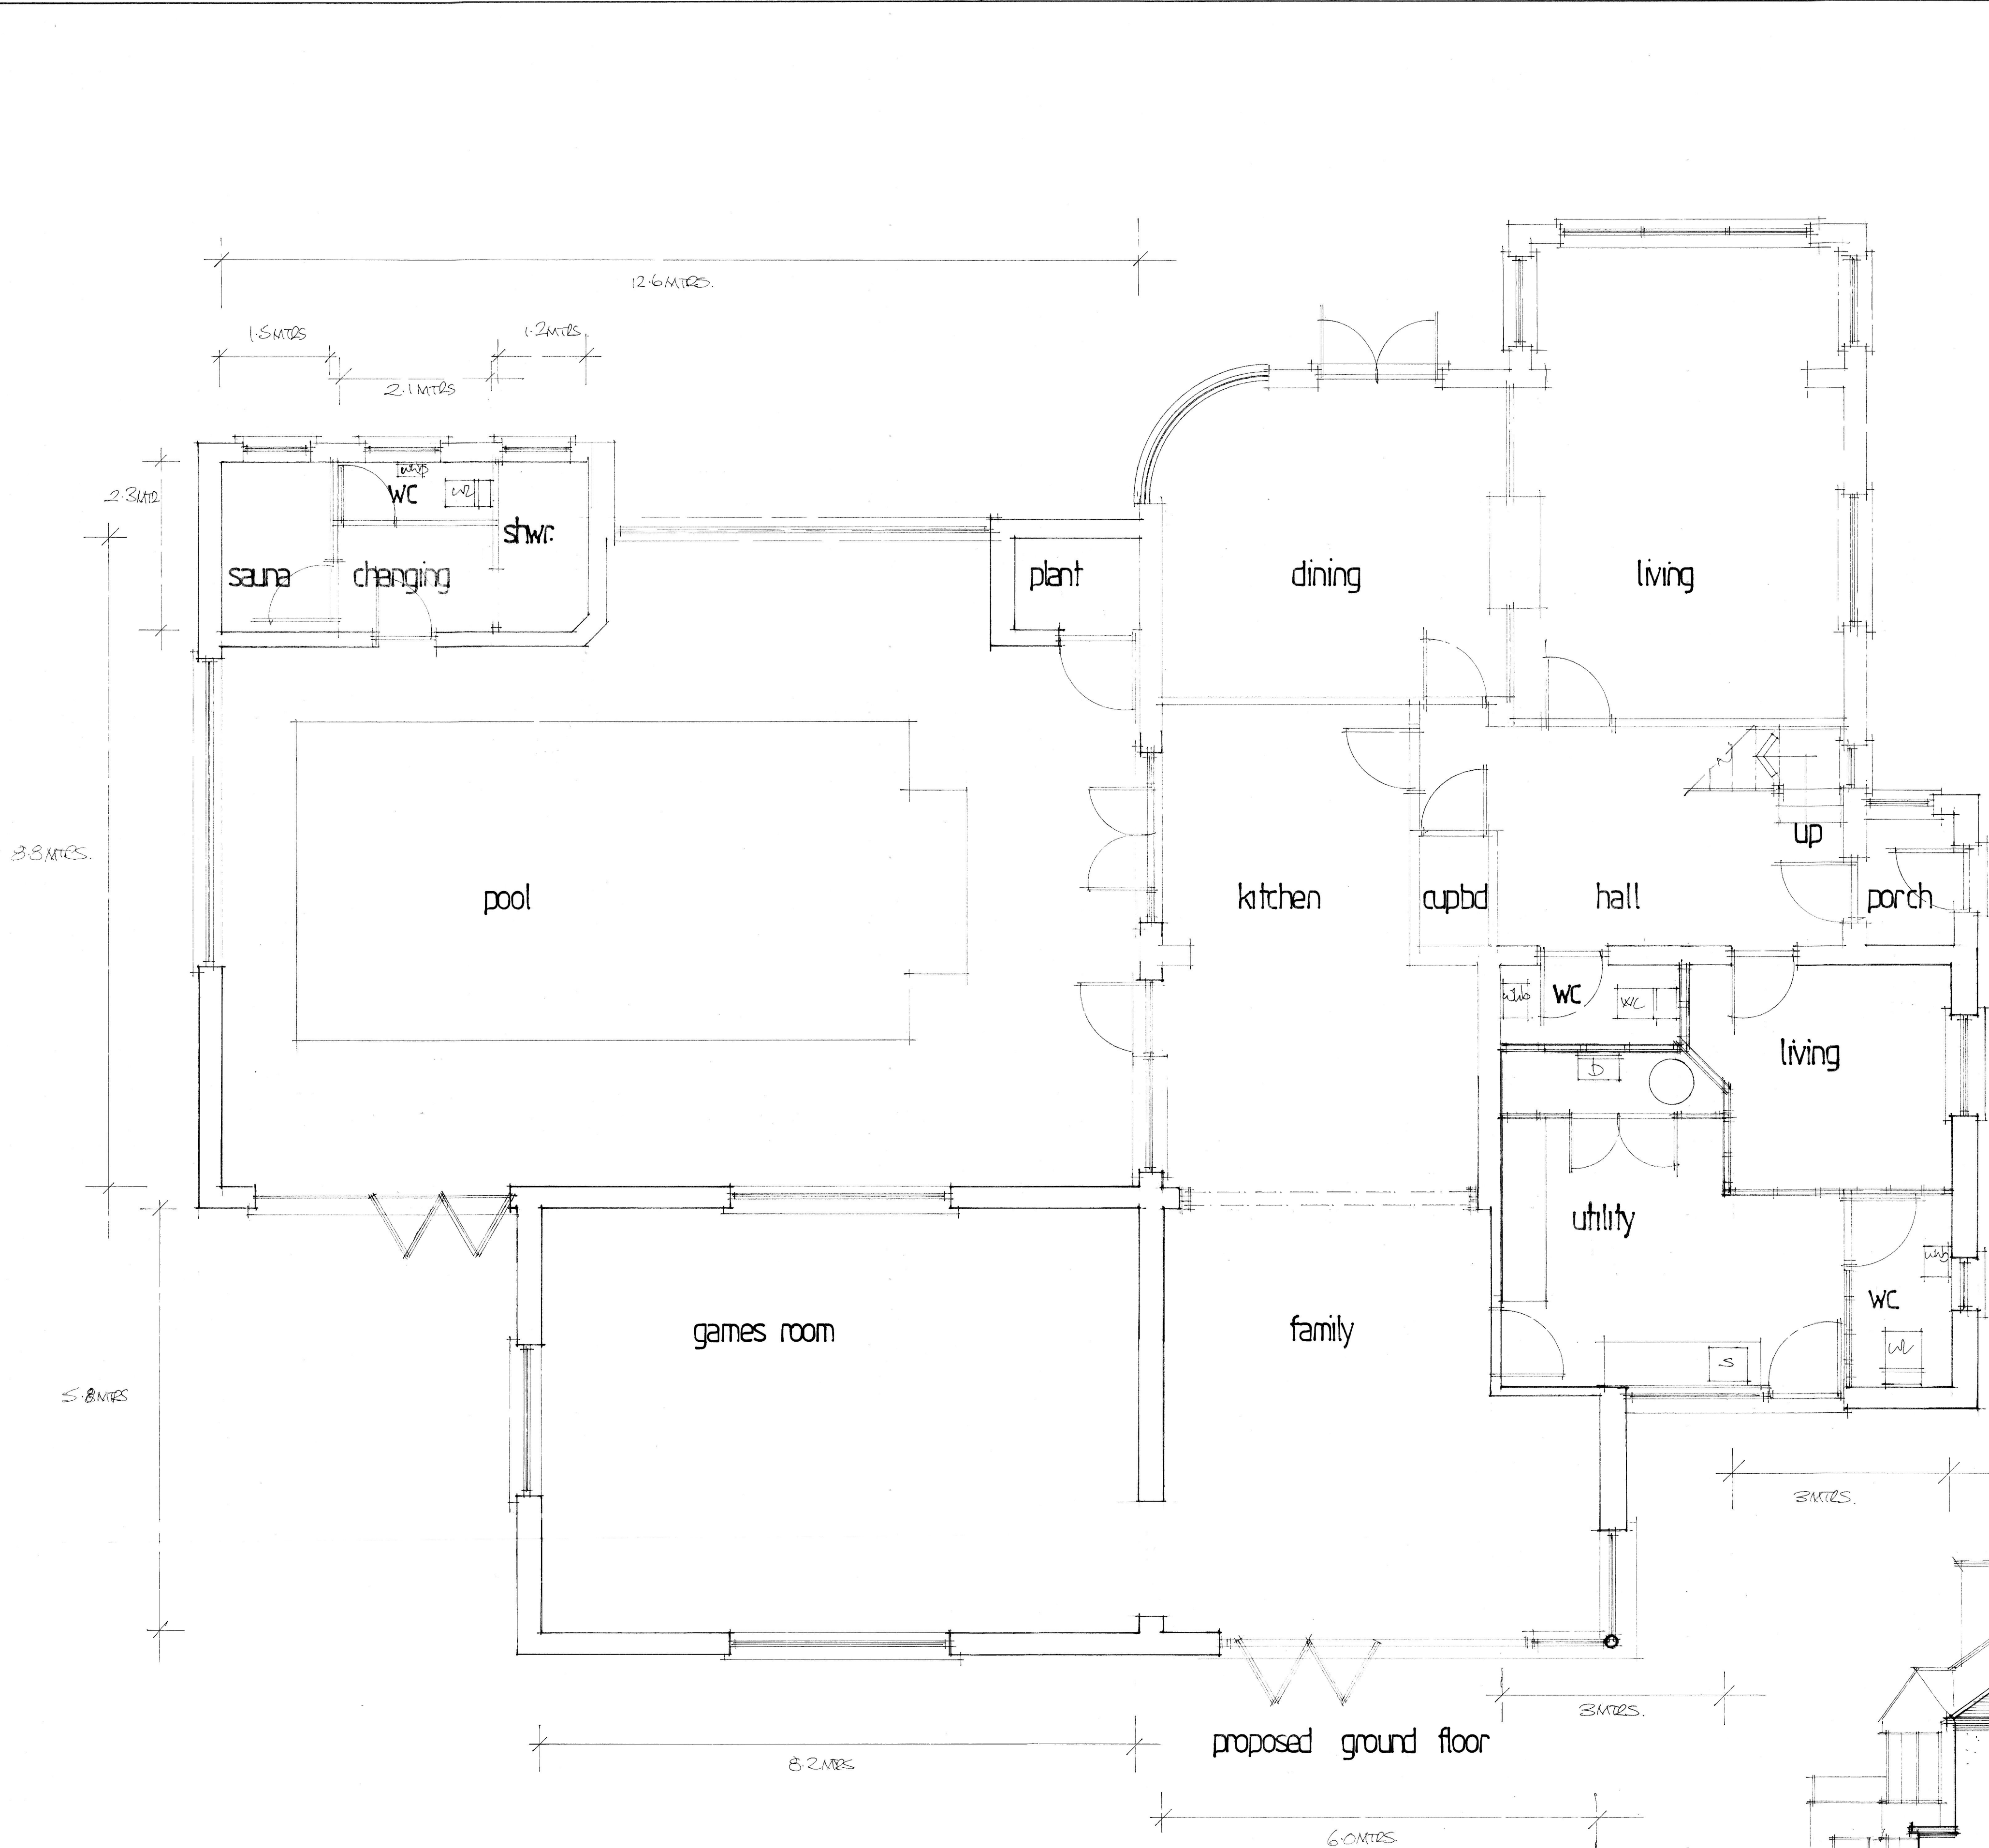

A	Date	Revision
© copyright		
THORNS-YOUNG ARCHITECTURAL		
THORNS-YOUNG LTD CHARTERED BUILDING CONSULTANTS 232 London Road, North End, Portsmouth PO2 9JQ Tel: (023) 9267 2883 Fax: (023) 9266 3457 Website: www.thornsyong.co.uk		
Client		
MRS. V. KING		
Job Title		
3, EASTERN ROAD HAYWARD		
Drawing Title		
PROPOSED PLANS AND ELEVATIONS		
Scale 1:50 + 1:100		
Date	Drawn by	
CML	CML	
Drg. No.		Rev.
6180-13-2		