



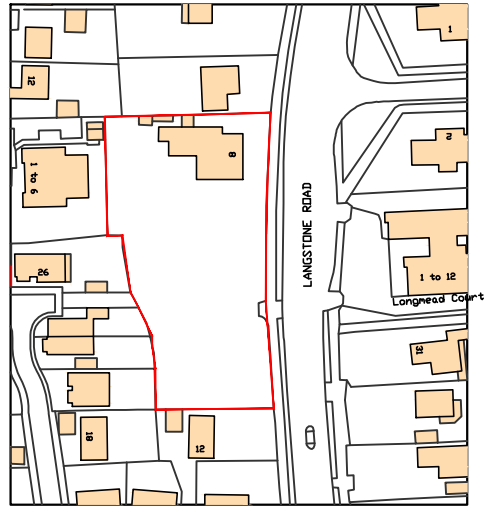

location plan
(as existing)

scale A1 1:1000, A3 1:2000

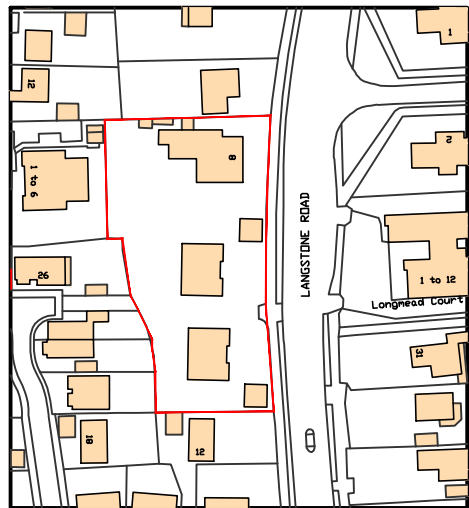

location plan
(as proposed)

scale A1 1:1000, A3 1:2000

SCHEDULE OF ACCOMMODATION

Unit One - 5 Bed House
255.0m sq. (2740 sq. ft)

Unit Two - 5 Bed House
255.0m sq. (2740 sq. ft)

Unit Three - Existing dwelling (no alterations proposed)

TOTAL NEW UNITS 2


TOTAL PARKING SPACES : min. 8 spaces

Associated refuse/recycling & bike storage facilities



proposed block plan


scale A1 1:200

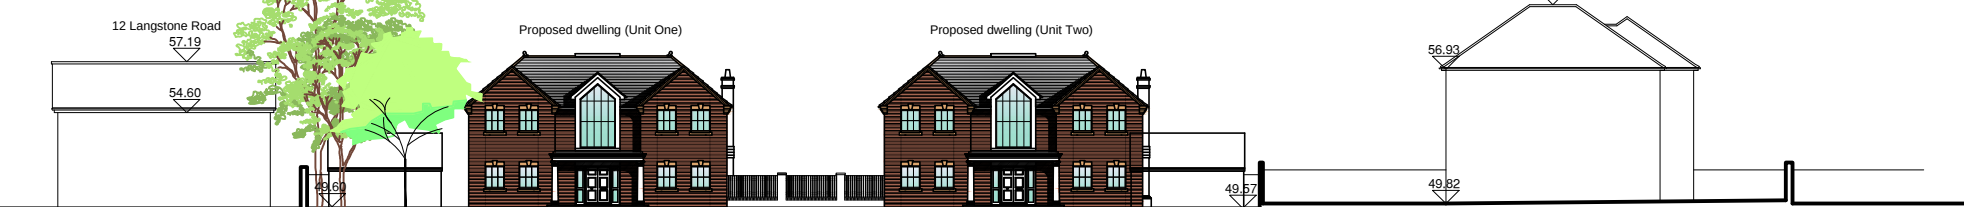

section A-A (elevation)

scale A1 1:200

section B-B

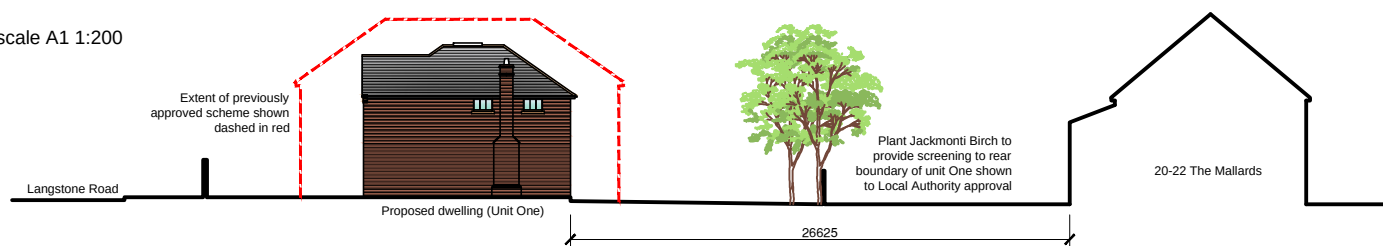

notes

this drawing is the copyright of the Holman Reading partnership llp and must not be reproduced in whole or part or used for the execution of works without their permission.

all dimensions to be checked on site prior to commencement of construction works and the architect notified of any discrepancy.

figured dimensions are to be used in preference to scaled dimensions.

no deviation from this drawing will be permitted without prior consent of the architect.

all drawings are prepared subject to a full measured and structural survey of the buildings and site.

all structural work is subject to the appointment of a structural engineer to confirm and agree the structural proposals.

os promap licence no. 100020449.

scale width 100mm @ a1 - 50mm @ a3

client

revision	notes	date	drawn	check

revision	notes	date	drawn	check

hrp
architects

holman reading partnership llp

18 Limerline Spur
hilsa, portsmouth, hampshire, po3 5hj

tel: 023 9269 1843
fax: 023 9263 9722
email: info@hrp-architects.com
website: hrp-architects.com

project	Proposed development at 8 Langstone Road, Havant
detail	Proposed site layout
drawn	mmh
date	March 13
a1 scale	a3 scale
as shown	8299 10