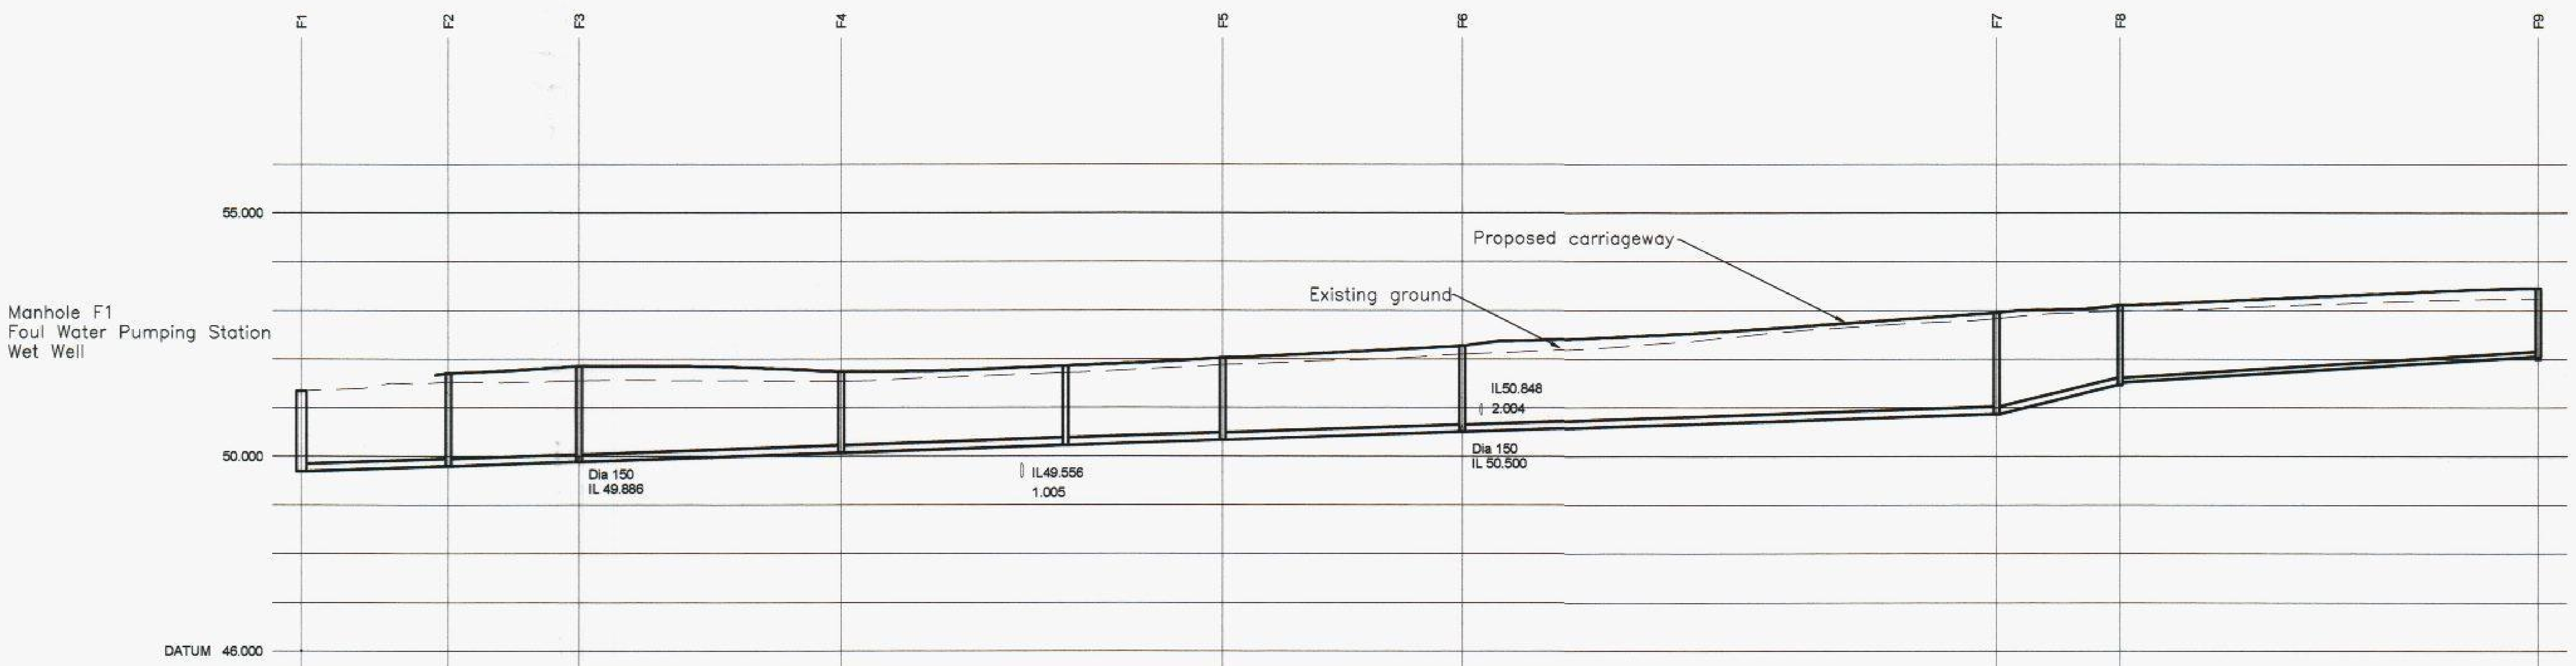

GROUND LEVEL	51.338	51.357 51.368 51.380	51.518 51.536 51.564	51.564 51.559 51.551 51.544 51.542	51.566 51.608 51.649 51.686 51.725	51.770 51.820 51.878	51.910 51.960 51.987 52.042 52.100	52.144 52.188 52.247 52.319 52.403 52.501 52.592 52.661 52.723 52.769 52.835	52.920 52.966	52.997 53.016 53.058 53.102 53.135 53.172 53.203 53.226 53.242
FOULWATER COVER LEVEL	51.337	51.702	51.852	51.735	51.853	52.022	52.267	52.948	53.101	53.448
FOULWATER INVERT		49.694 49.795	49.795 49.886	49.886 50.072	50.072 50.227	50.227 50.335	50.335 50.500	50.500 50.867	50.867 51.461	51.511 52.050
FOULWATER DETAILS		Pipe 1.008 Dia 150 1 in 150	Pipe 1.007 Dia 150 1 in 150	Pipe 1.006 Dia 150 1 in 145	Pipe 1.005 Dia 150 1 in 150	Pipe 1.004 Dia 150 1 in 150	Pipe 1.003 Dia 150 1 in 150	Pipe 1.002 Dia 150 1 in 150	Pipe 1.001 Dia 150 1 in 21	Pipe 1.000 Dia 100 1 in 80
FOULWATER LENGTHS		15.116	13.592	27.033	23.136	16.220	24.714	55.137	12.737	43.113

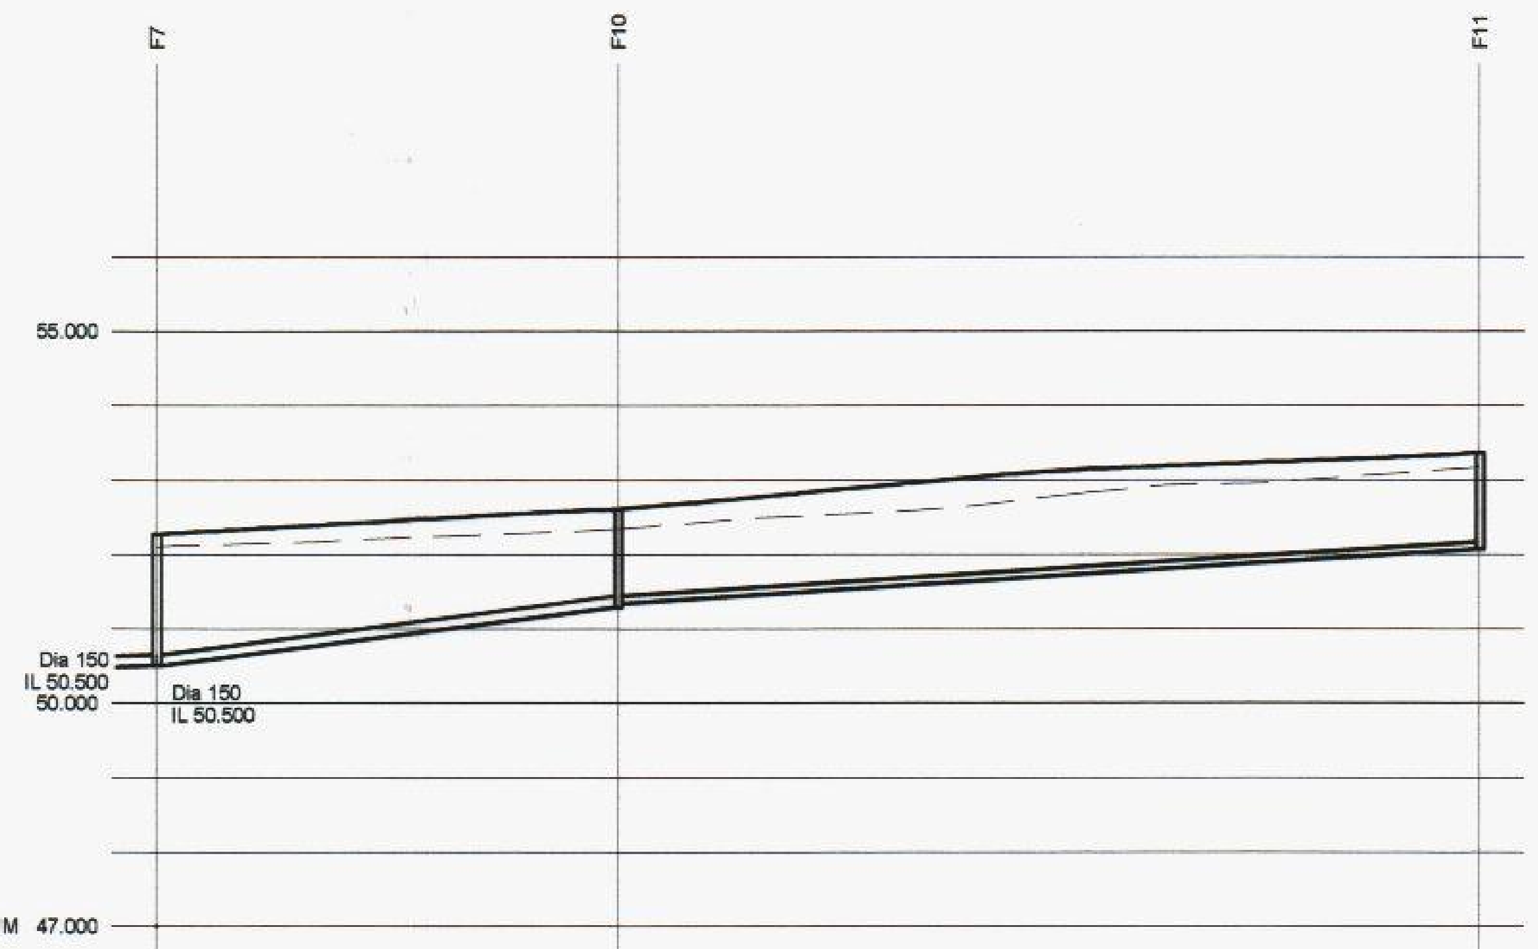

GROUND LEVEL	52.099	52.136 52.168 52.209 52.249 52.284 52.328	52.403 52.482 52.529 52.580 52.652 52.764 52.873 52.942 52.963 53.036 53.109
FOULWATER COVER LEVEL	52.267	52.605	53.366
FOULWATER INVERT		50.500 51.289	51.339 52.066
FOULWATER DETAILS		Pipe 2.001 Dia 150 1 in 40	Pipe 2.000 Dia 100 1 in 80
FOULWATER LENGTHS		31.223	58.186

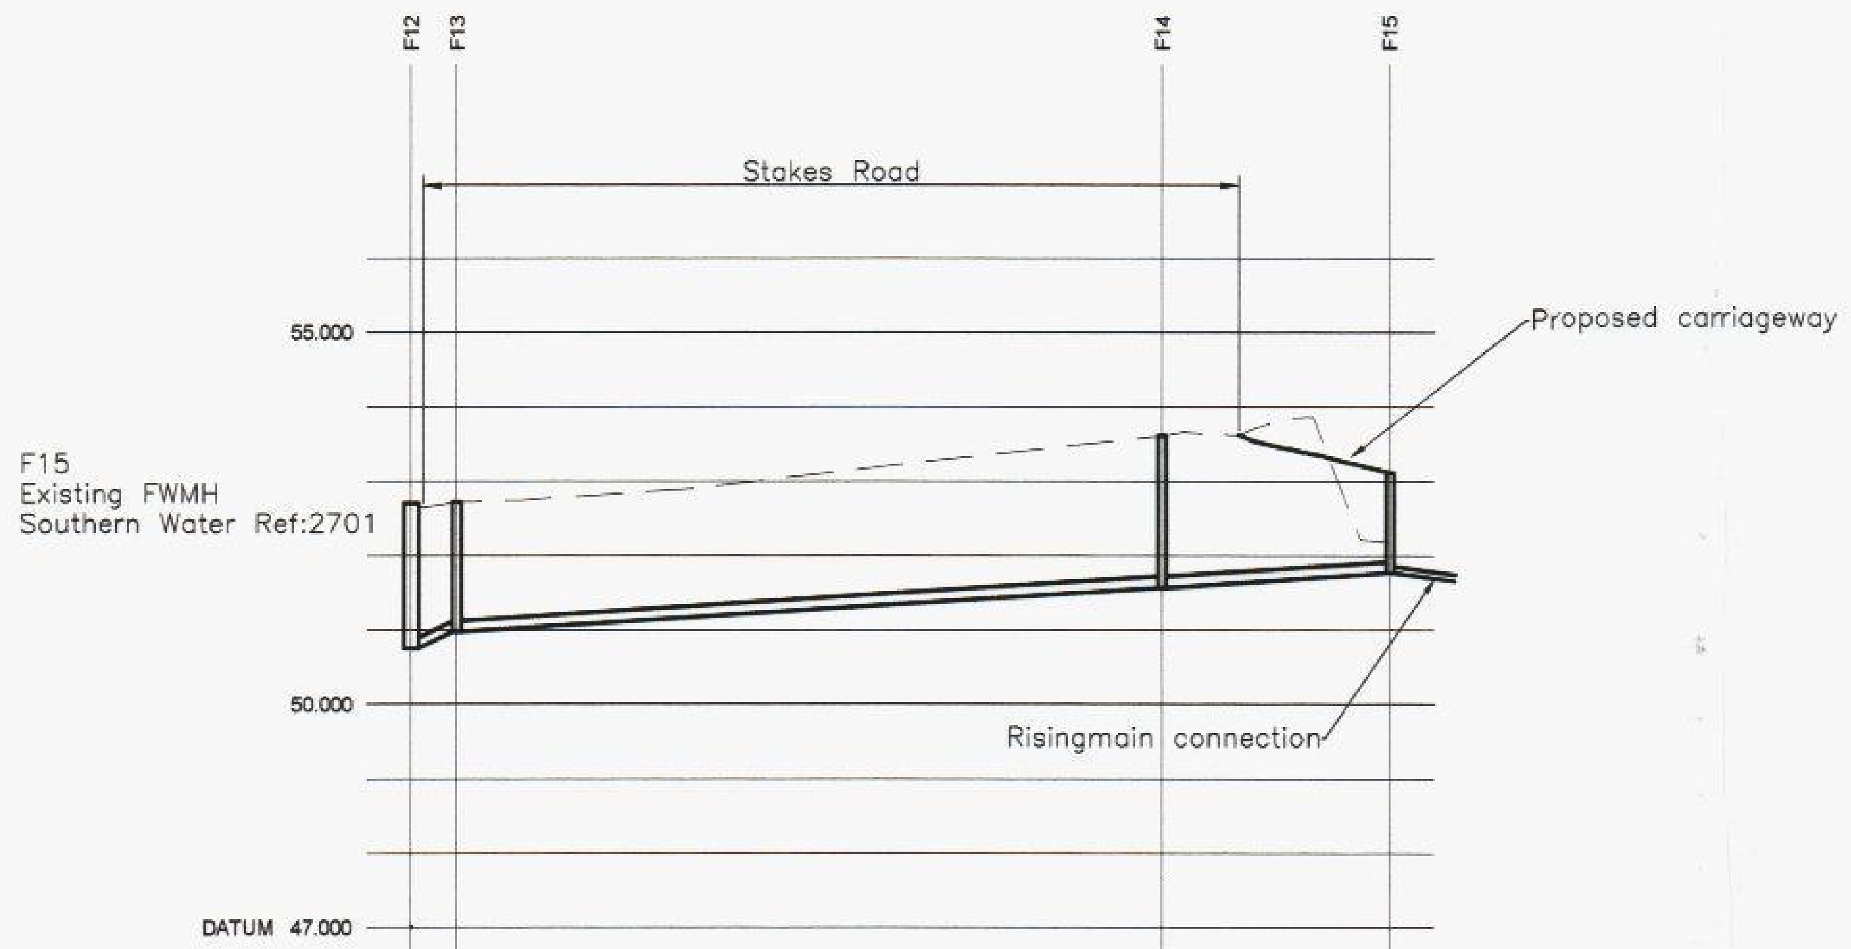

GROUND LEVEL	52.695		52.728 52.779 52.851 52.925 53.039 53.154 53.270 53.383 53.488 53.598	53.654 53.647 53.634
FOULWATER COVER LEVEL	52.695	52.716	53.612	53.367
FOULWATER INVERT		[illegible]	50.974 51.570	51.570 51.762
FOULWATER DETAILS		Pipe 1.002 Dia 150 1 in 14	Pipe 1.001 Dia 150 1 in 80	Pipe 1.000 Dia 150 1 in 80
FOULWATER LENGTHS		3.048	47.629	15.389

NOTES

1. All works to be in accordance with the WRc guide "Sewers for Adoption – 6th Edition" and specific requirements of Southern Water.
2. 150mm diameter pipework to be extra strength vitrified clay to BS EN 295 on class S bed & surround.
3. 225mm diameter pipework to be extra strength vitrified clay to BS EN 295 or concrete class M to BS 5911 on class S bed & surround.
4. 300mm diameter and greater pipework to be concrete class M to BS 5911 on class B bed & haunch.
5. Where cover to pipes is less than 1.2m concrete bed and surround should be used.

HAVANT BOROUGH
COUNCIL
28 FEB 2013
RECEIVED

Rev.	Date	Details	By	Chkd
C	25.09.12	F15 Cover level revised	SRV	IDC
B	08.08.12	Pn 1.000 and 2.000 revised to 100mmDia Pipe	SRV	IDC
A	27.07.12	Run 3.00 deleted , MHs 5 , 12 and 14 removed . MH numbers adjusted to suit	IDC	KMR

Client:-

DAVID
WILSON
HOMES

Site:-
Stakes Road
Purbrook
Hampshire

Drawing Title:-
FOUL SEWER
SETTING OUT
SECTIONS

Date: Mar.2012
Scales: HOR 1:500 ; VER 1:100
Drawn: IDC
Checked: KMR
Drawing No. BSC/E3945/105 C

Rogers Cory Partnership
Civil, Structural and Architectural Consultants

the old school old school road
hook hampshire rg27 9nj
t 01256 769269 e mail@rcpconsultants.co.uk
f 01256 763048 w rcpconsultants.co.uk