





EXISTING LANTERN GLAZE
(TO SPECIMEN DETAILS)

EXISTING CONSERVATORY
STRUCTURE TO BE
DEMOLISHED SHOWN
HATCHED

LINE OF GLASS
CANOPY OVER

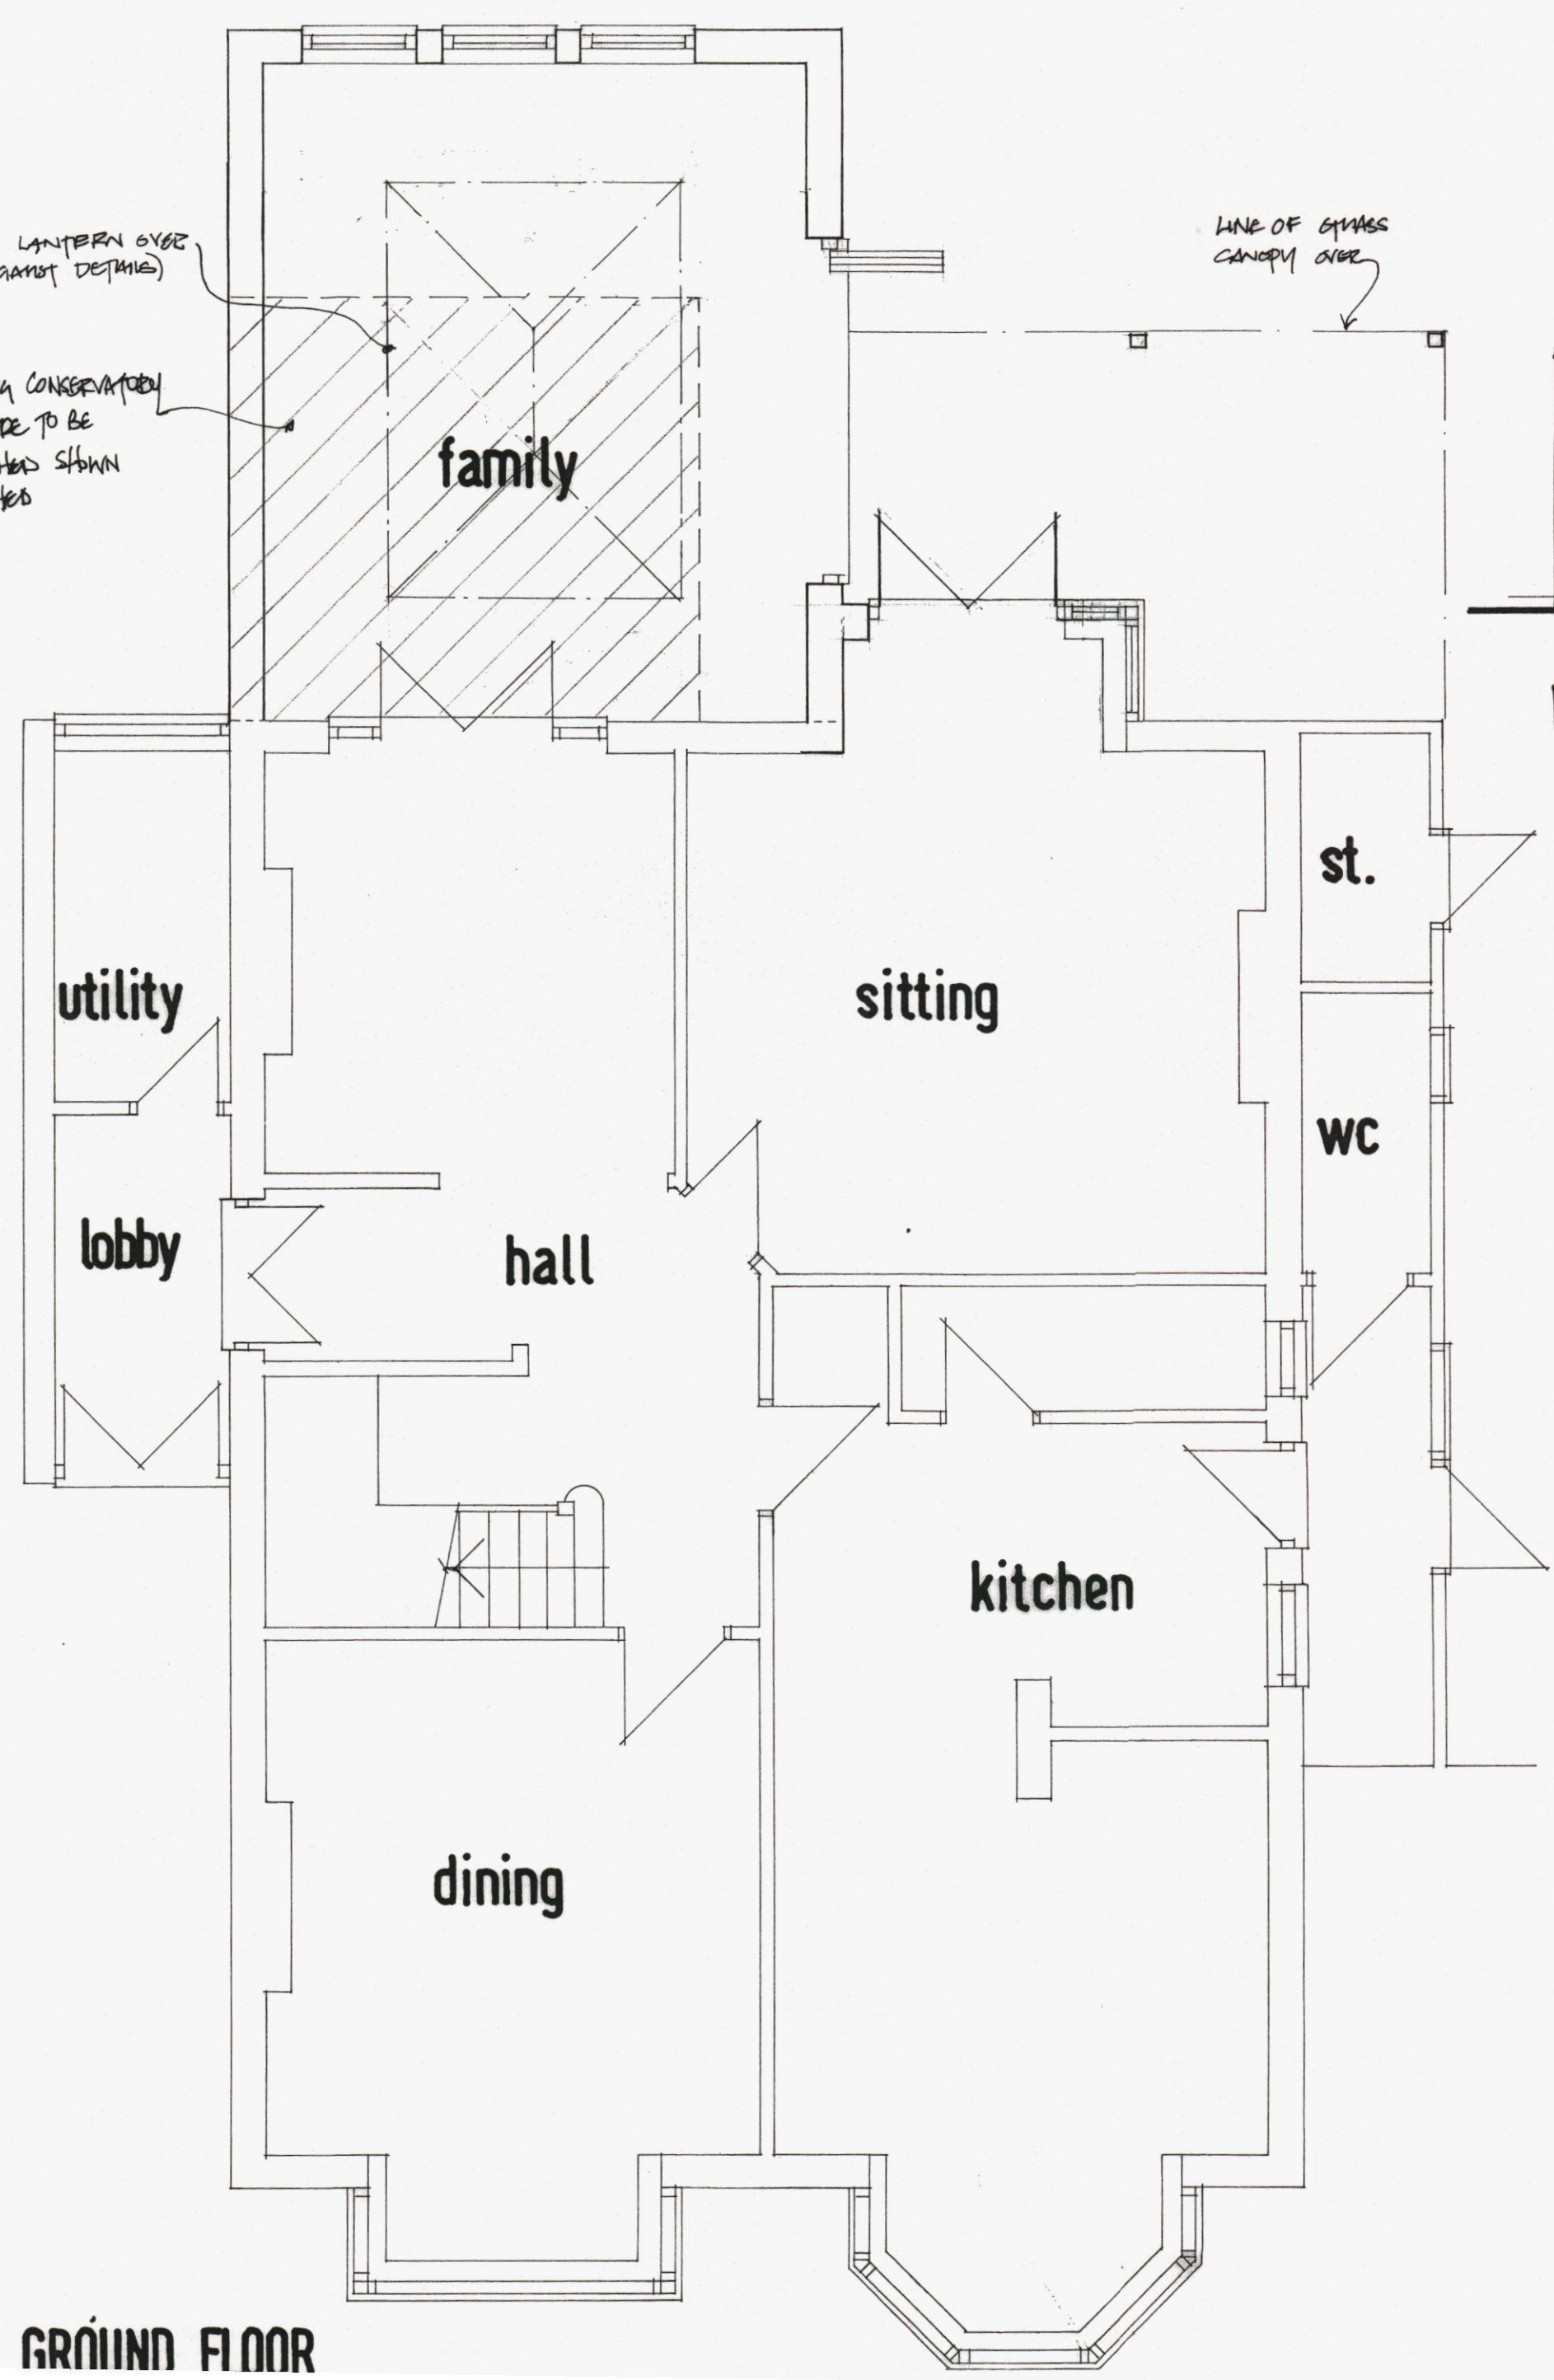

GROUND FLOOR

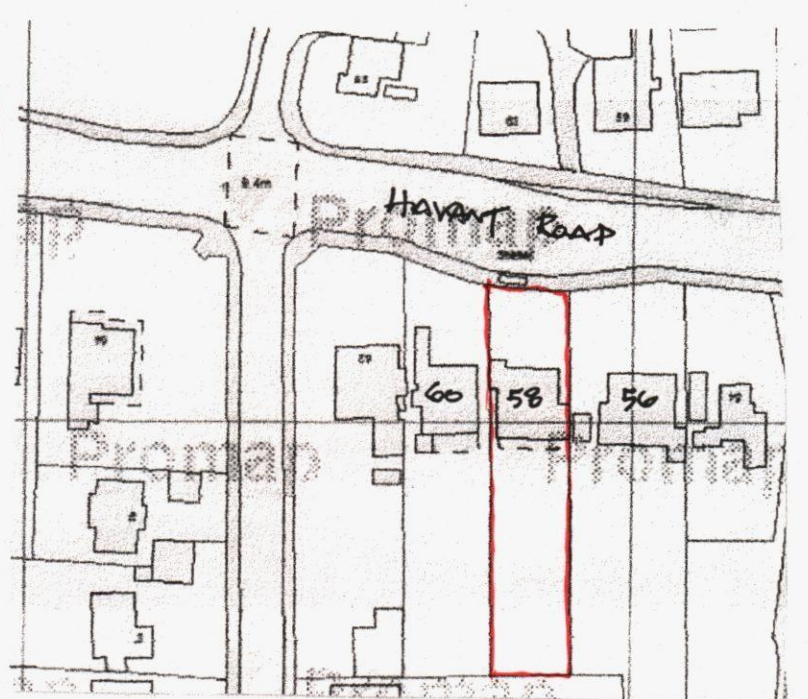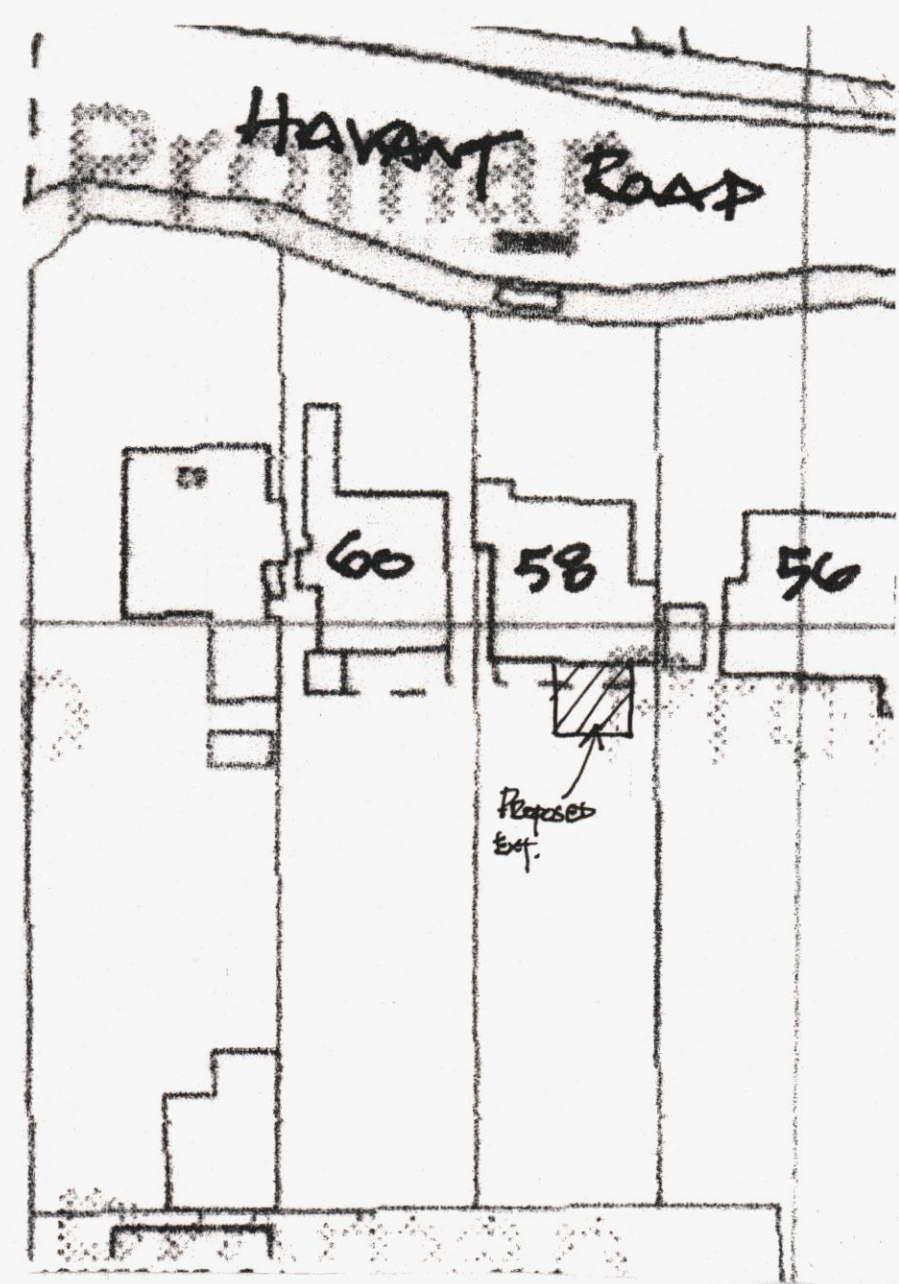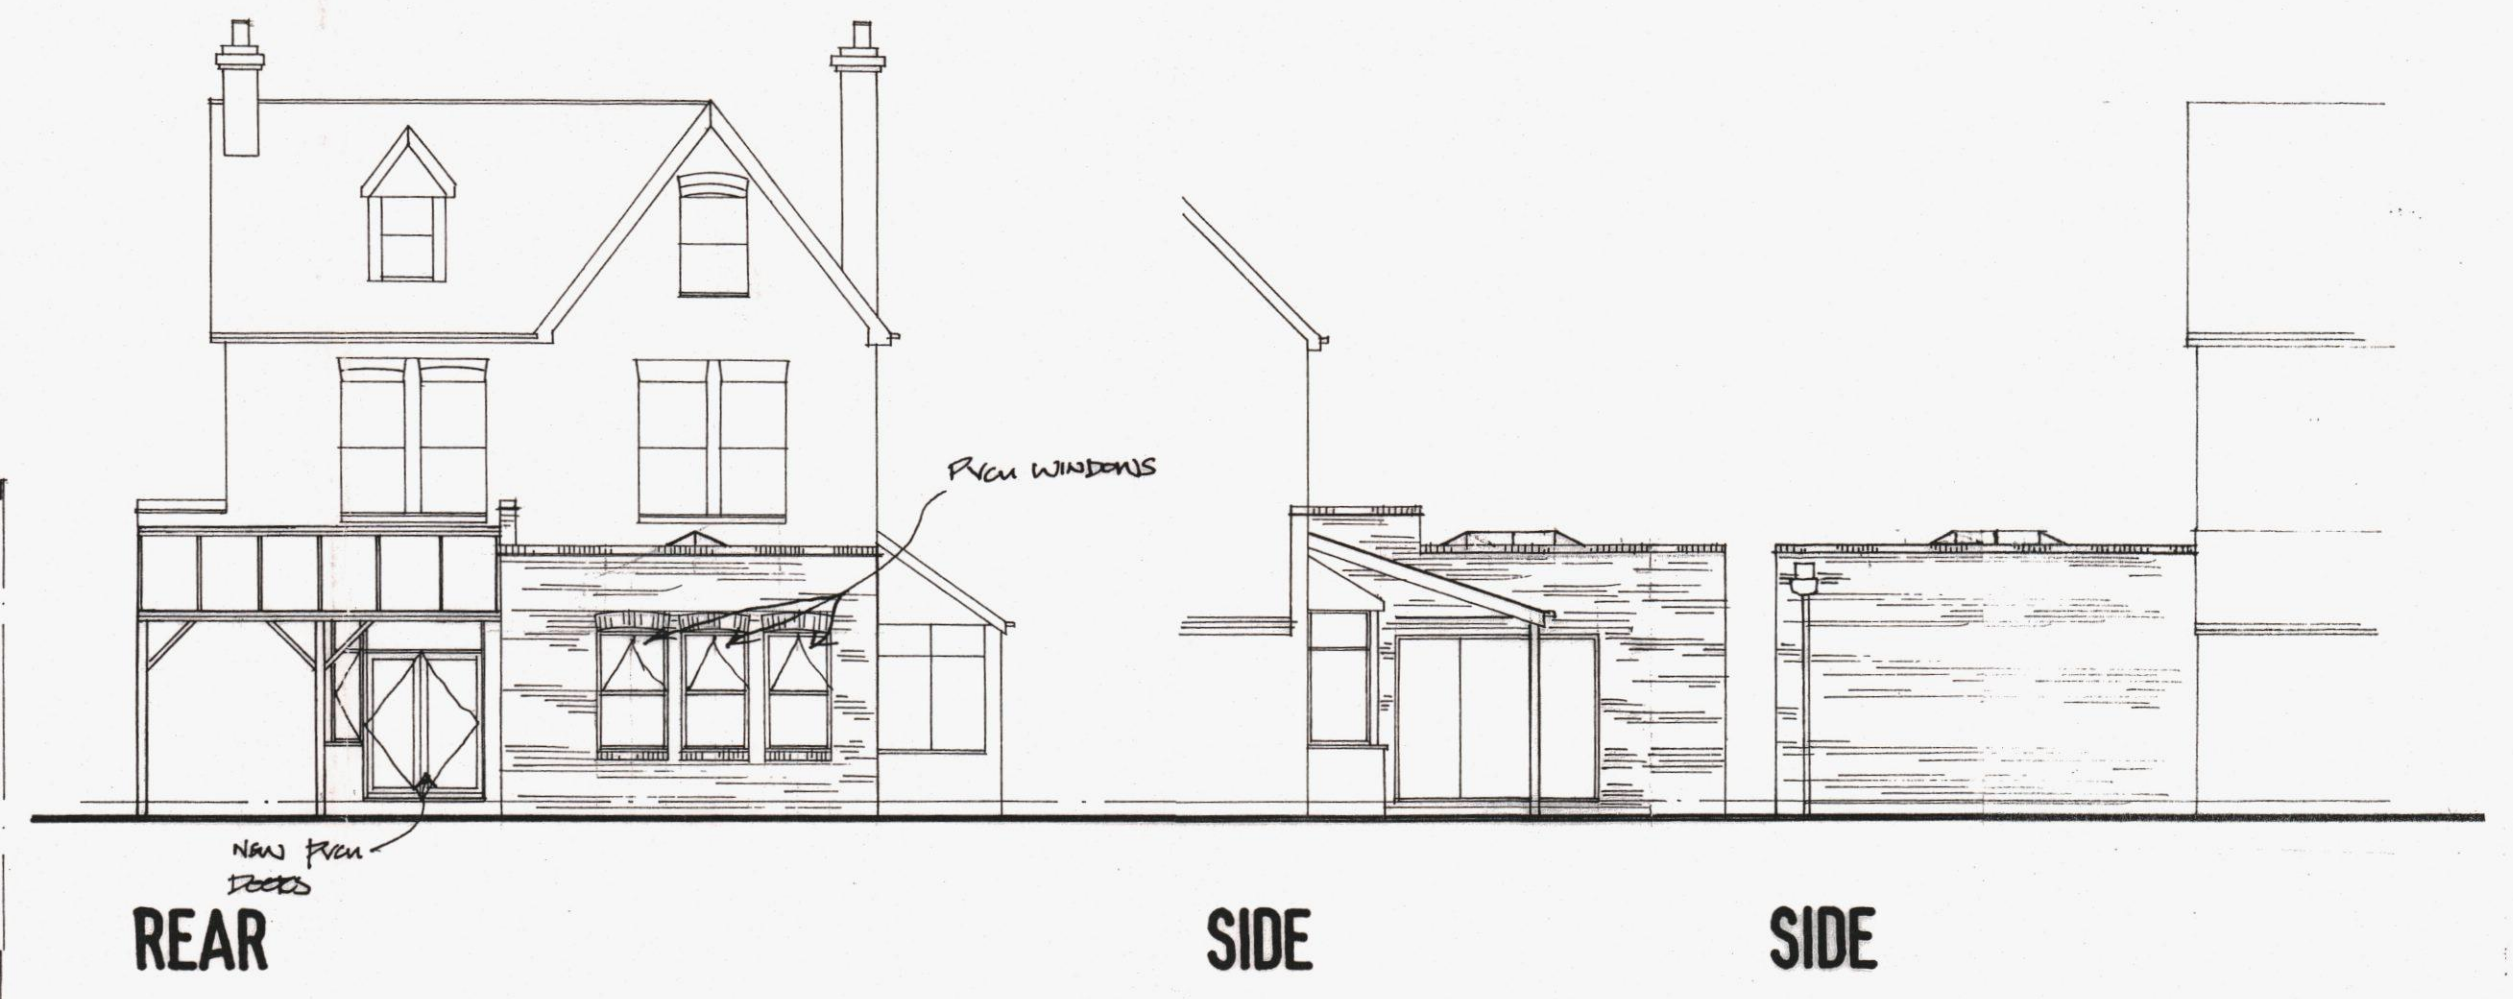

LOCATION SCALE 1:1250

HAVANT BOROUGH
COUNCIL
11 NOV 2013
RECEIVED

A Nov 13 DEPTH OF EXT. INCREASED TO CURBS INST.

Derek Treagus Associates
ARCHITECTURAL SERVICES
No 7 The Townhouse, 20 Nelson Road, Southsea, HANTS PO5 2AS
Tel 07956 624094
derek.treagus@ntlworld.com

Project		
REAR EXTENSION TO 58 HAVANT ROAD, EMSWORTH, HAMPSHIRE.		
Client		
Mr & Mrs Brown		
Title		
PLANNING DRAWING		
Date	Drawn	Scale
Aug 2013	DT	1:50, 1:100, 1:1250
Dwg. No. 13.203.01		Rev A