



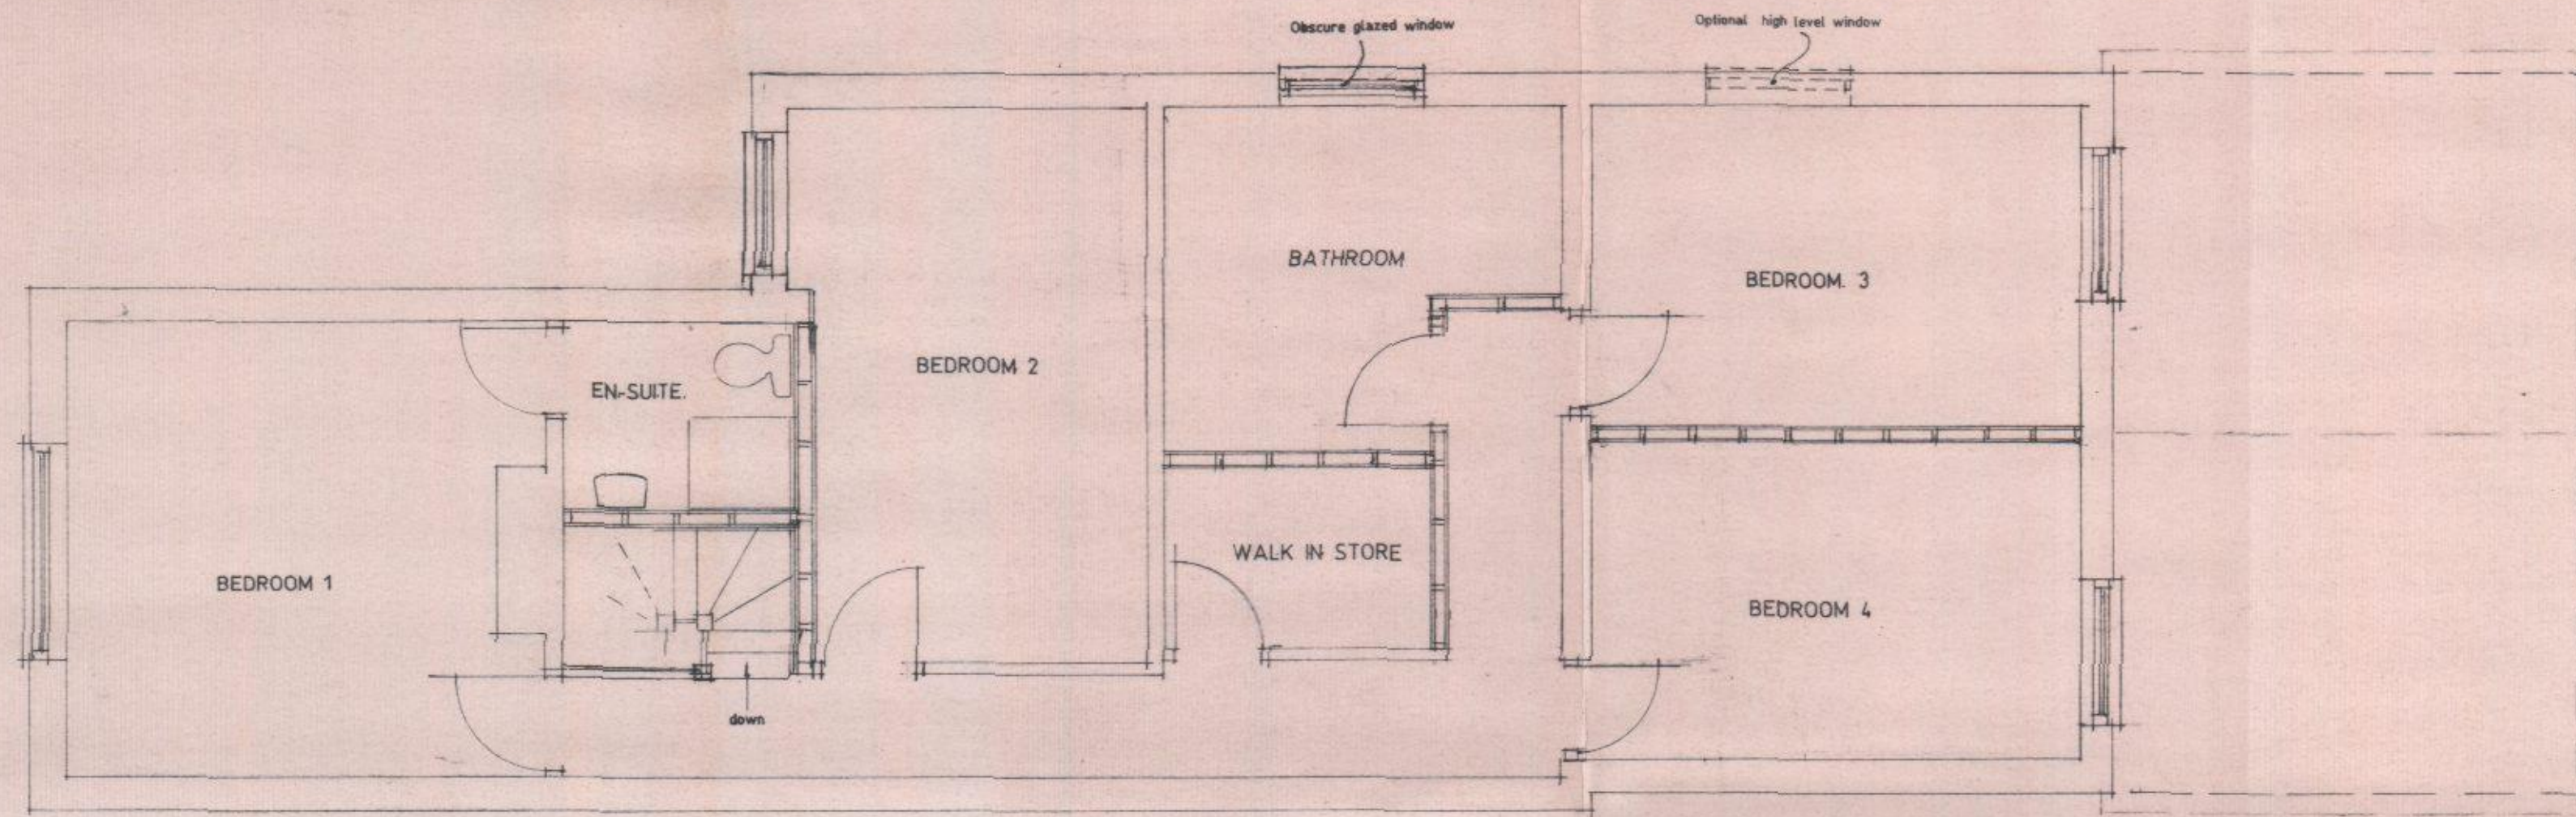

Proposed First Floor Layout

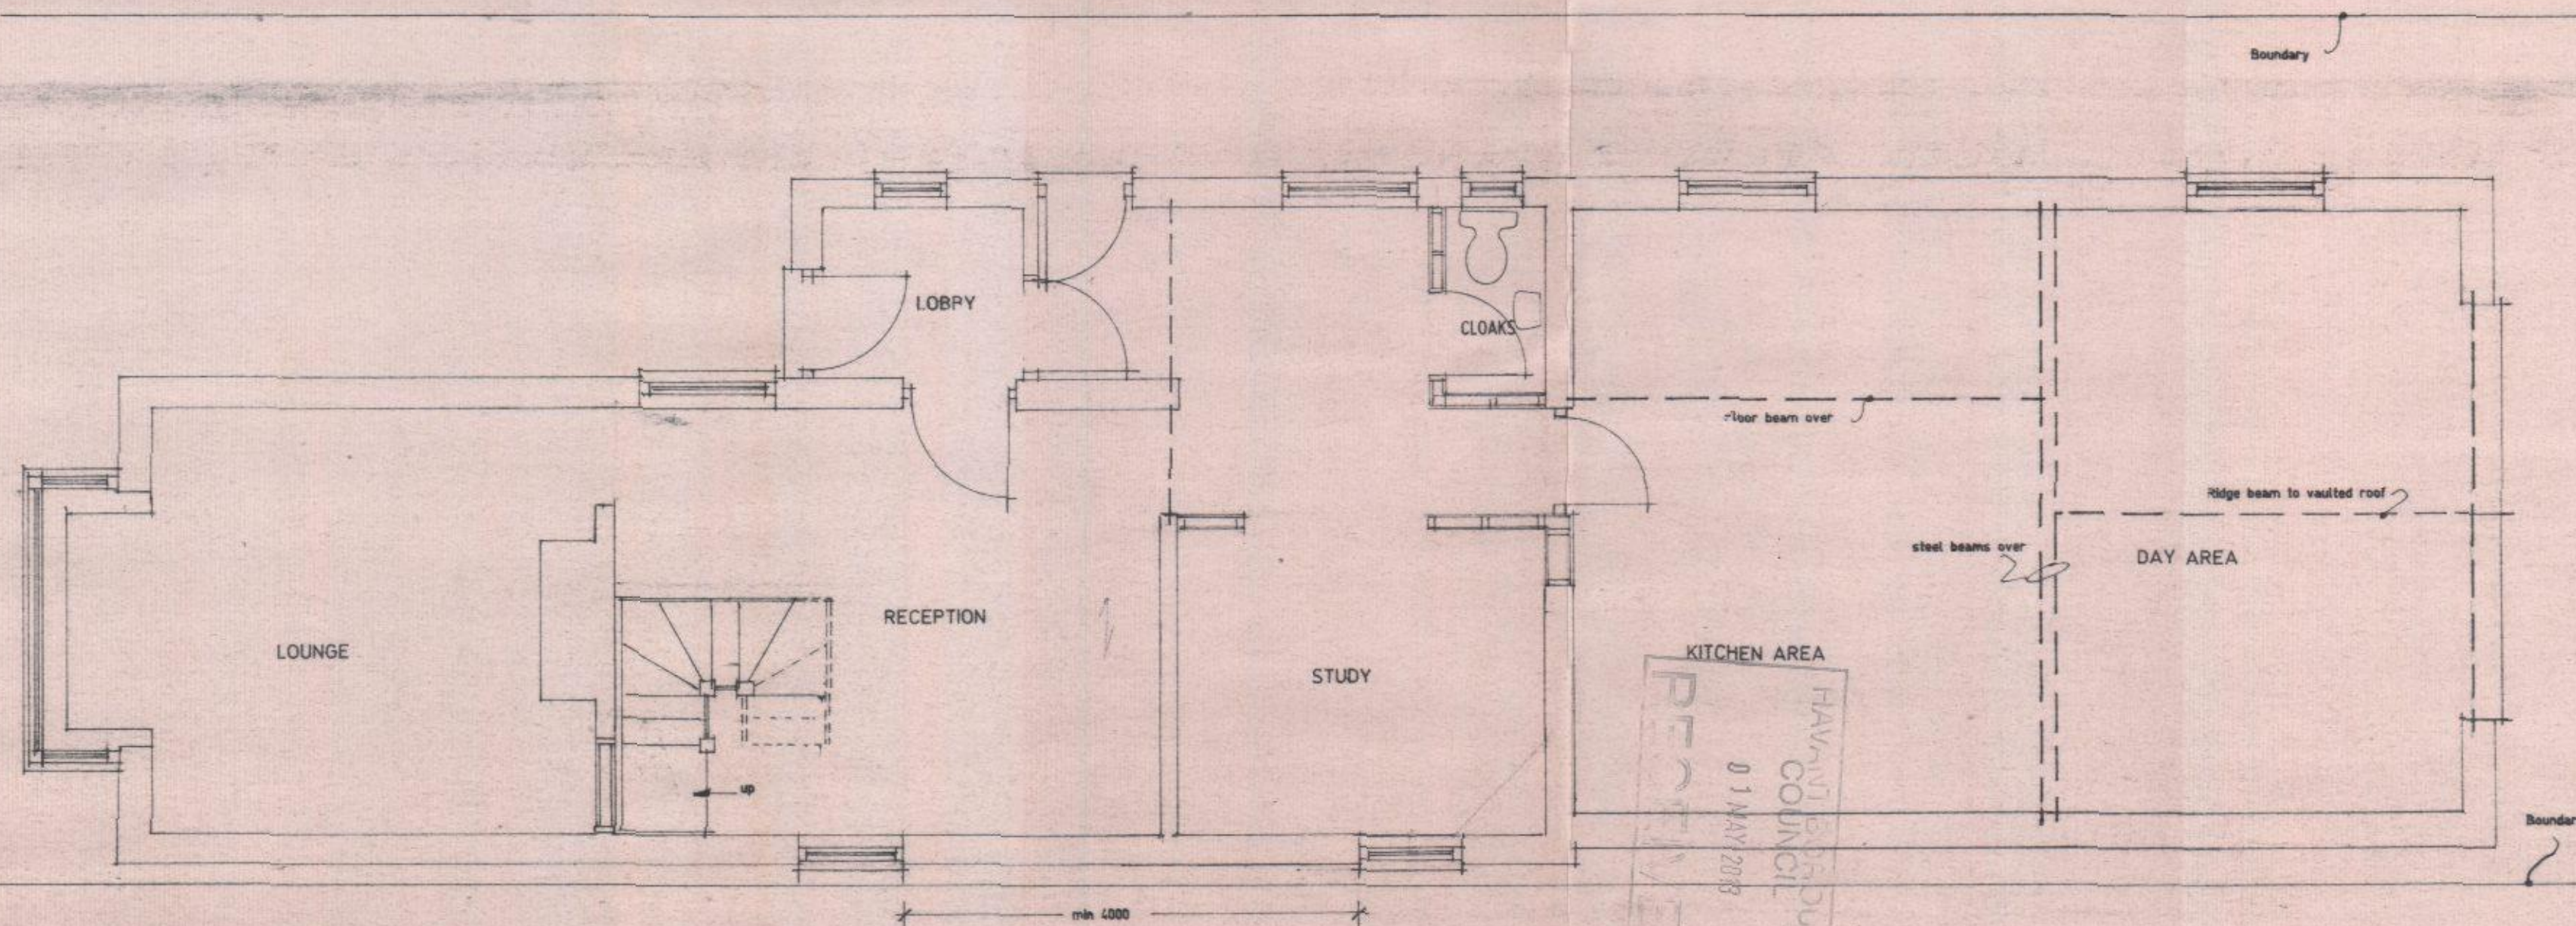

Proposed Ground Floor Layout.

Proposed alterations and extension at
19 Jubilee Road, Waterlooville, Hants.
P07 7RD

J Halliday Esq.

Scale 1:50

Date March 2013

A2 Drawing Number.

1

Revision

XB