


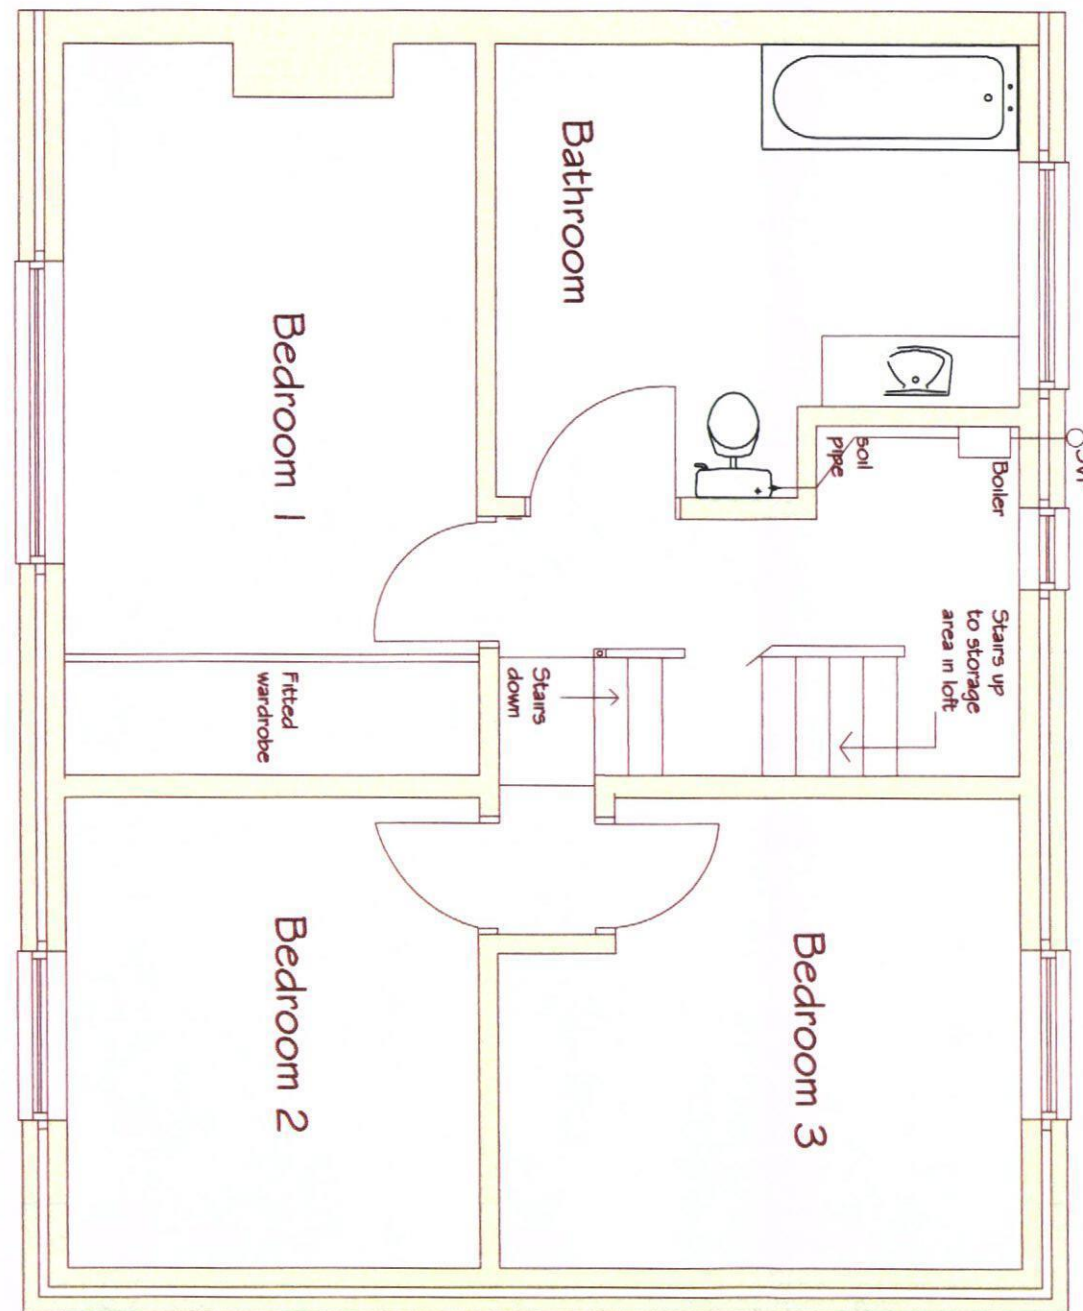

Existing first
floor layout
(not changing)



PRELIMINARY

I / We agree that this drawing correctly represents the necessary and appropriate works to be carried out under the Disable Facilities Grant

signed _____ date _____
Client / Occupational Therapist / SCC Case Officer
delete as appropriate

rev	date	description

Client Mr./Mrs. Rowlands
Address 32 Dunhurst Close
West Leigh, Havant
Hants PO9 2LB
Project Form bedrooms and shower
Drawing Existing First floor layout

OT _____
Scale 1:50@A3 Date 04.01.2013 Drawn by Brendan
Project No. x Drawing No. 3 Rev. -

3:\SOUTHAMPTON\CAD templates\etouch_logo_cmyk.jpg

Home Improvement Agenc
47-51 High St.
West En
Southampton
Hants

T:
F: