




Existing South Elevation - Units 1-6 1:100

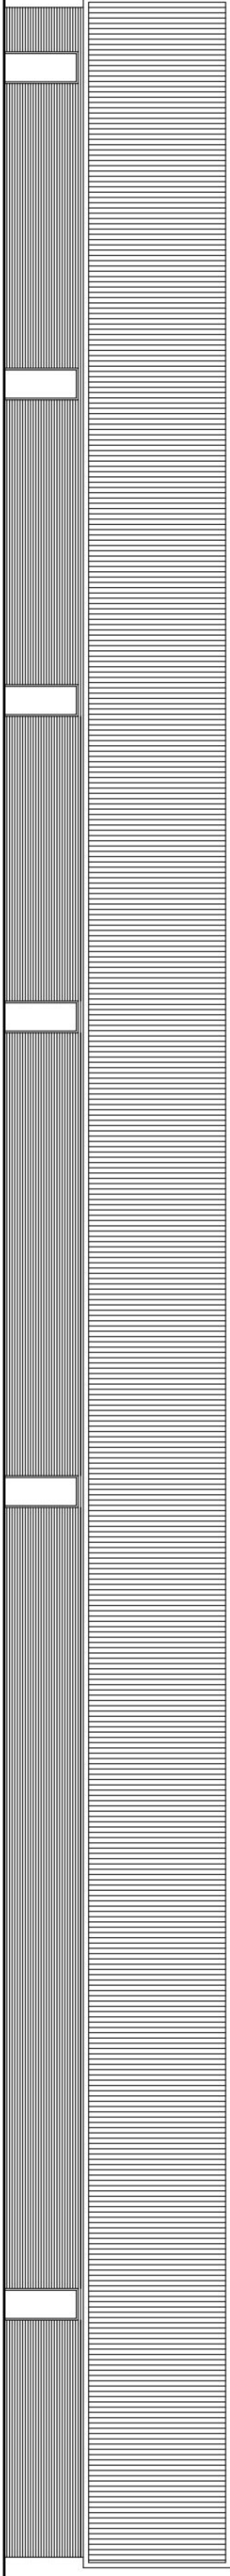


Existing North Elevation - Units 1-6 1:100

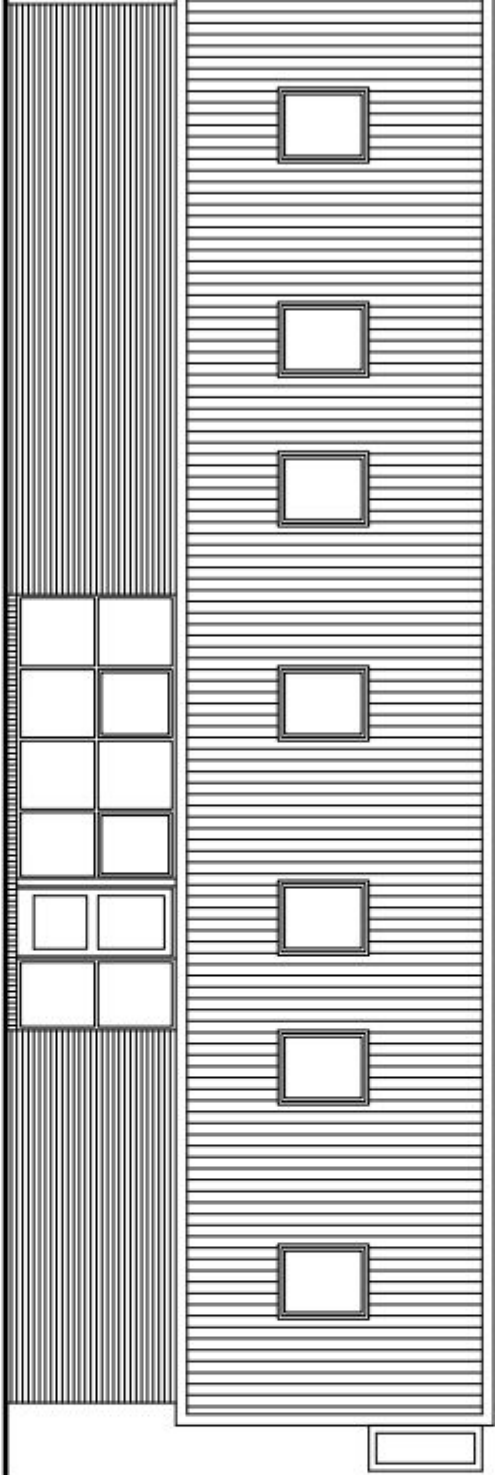


Existing West Elevation - Unit 1 1:100

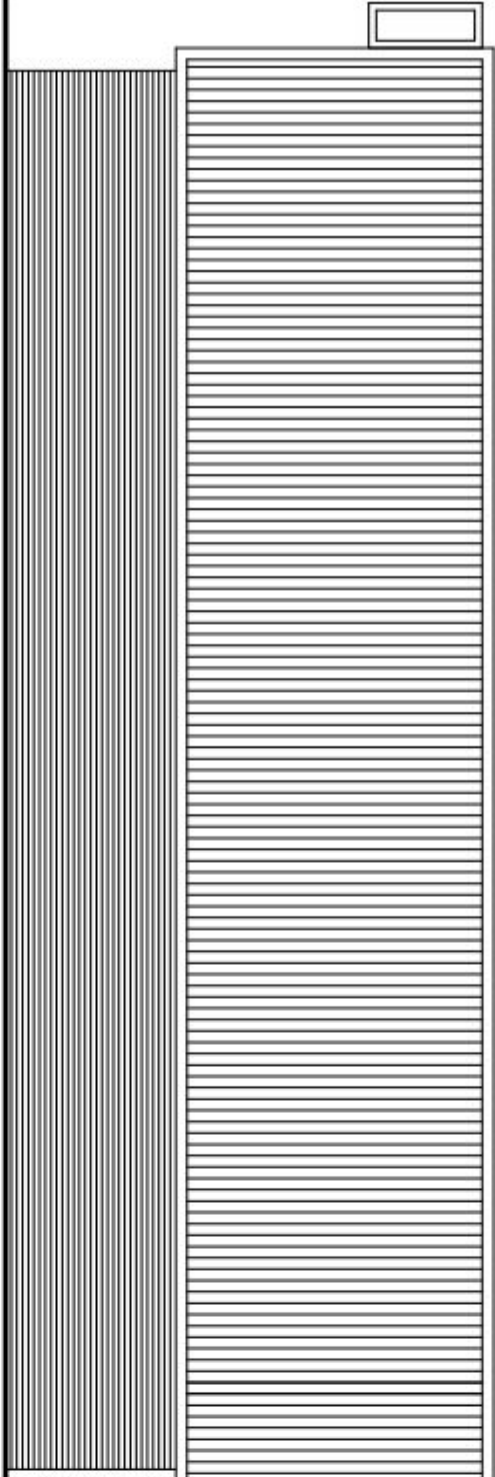


Existing East Elevation - Unit 6 1:100

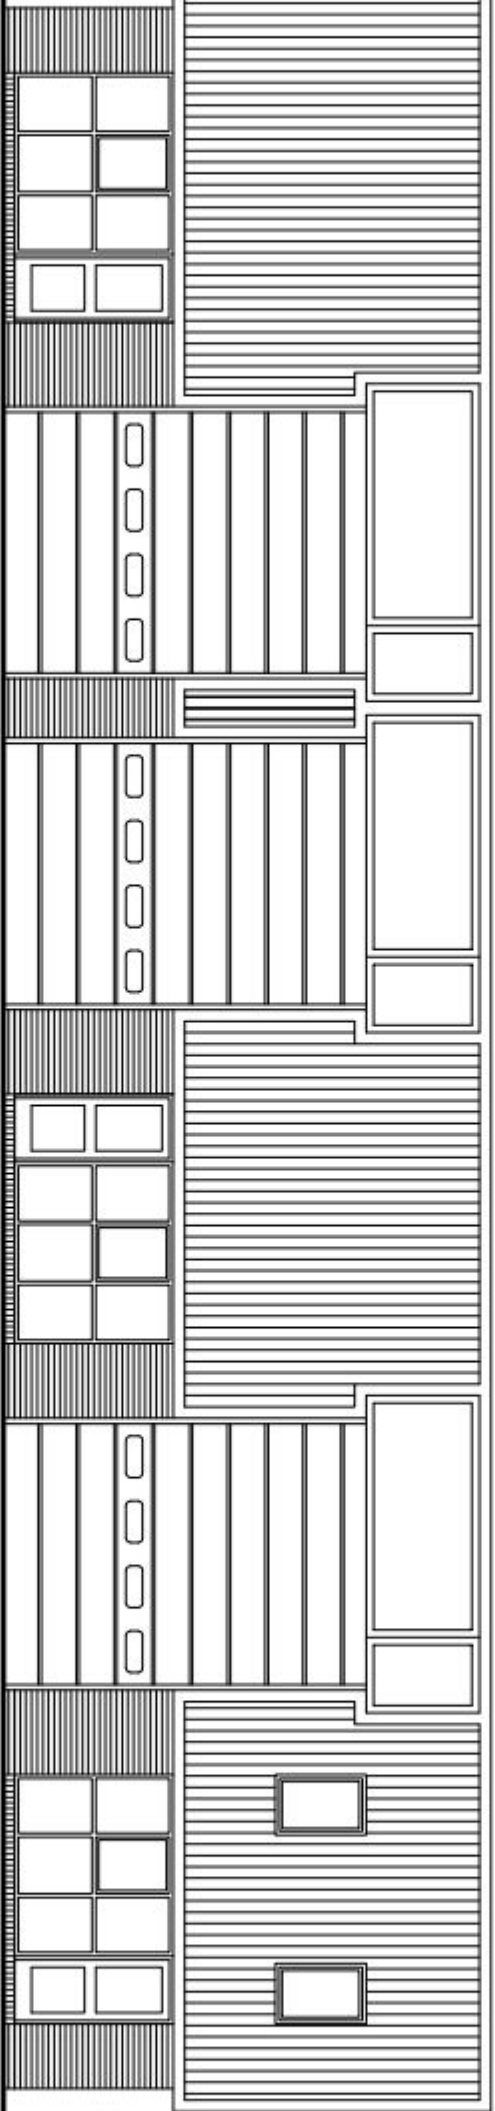


Existing West Elevation - Units 7-9 1:100

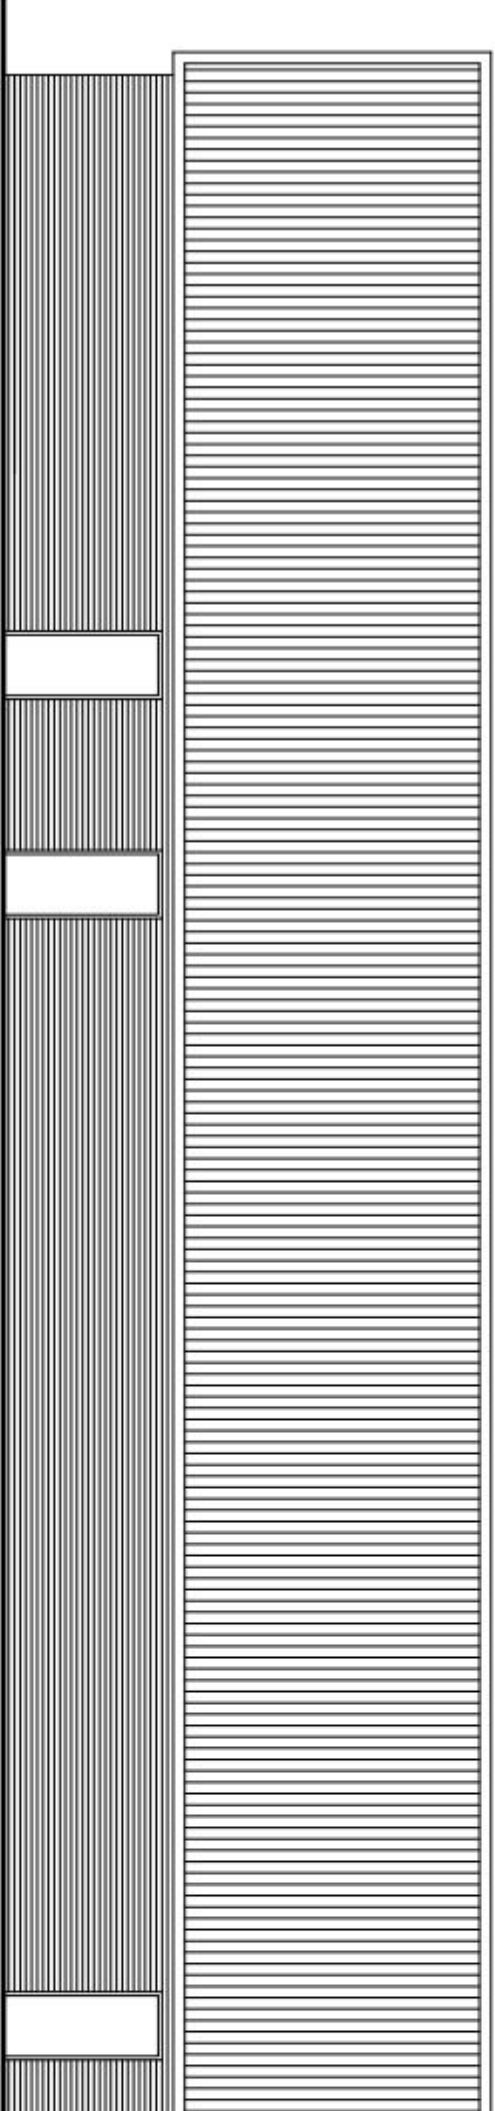

Existing East Elevation - Units 7-9 1:100

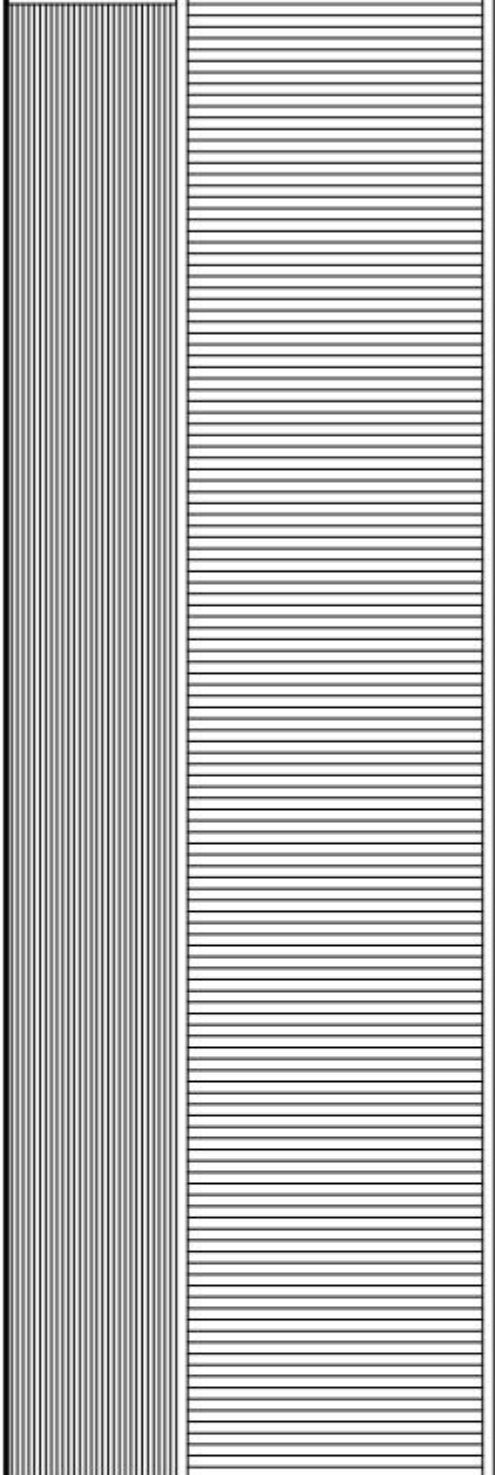

Existing North Elevation - Unit 7 1:100

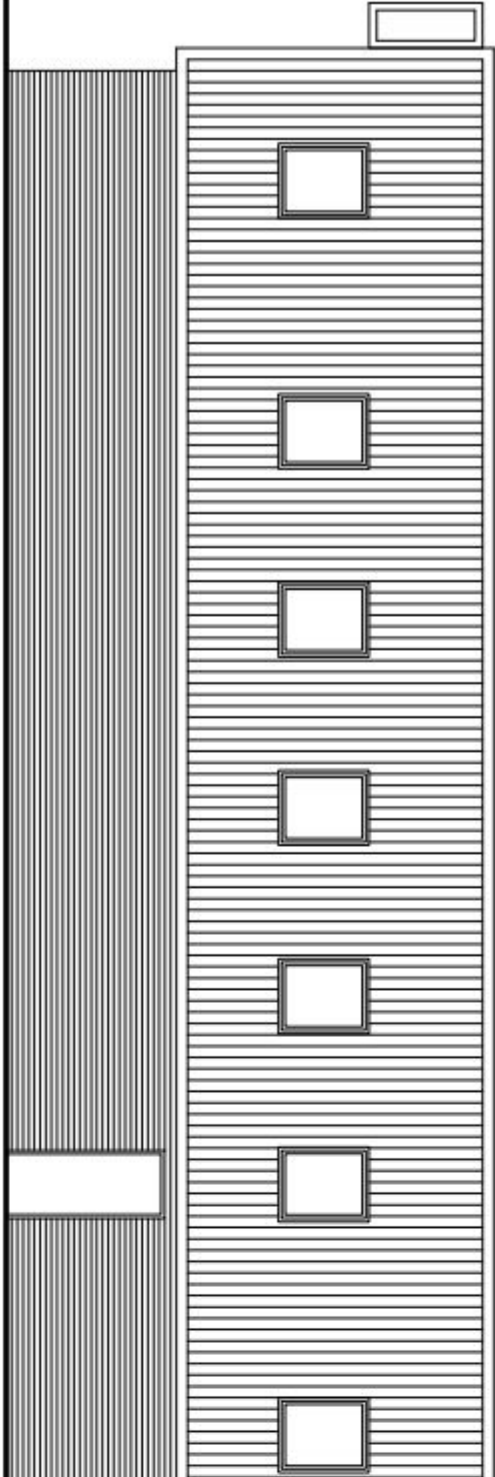


Existing South Elevation - Unit 9 1:100

PERMIT

notes:

revisions:

revisions:

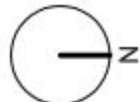

NOTE: The contractor is responsible for checking all site dimensions and levels. These should be checked prior to the ordering of any components and before the commencement of the works. All discrepancies should be brought to the attention of the Contract Administrator _____

10mm @A1