



© COPYRIGHT RESERVED 2012

All dimensions to be checked on site prior to commencement of any construction works. Figure dimensions are to be used in preference to scaled dimensions.

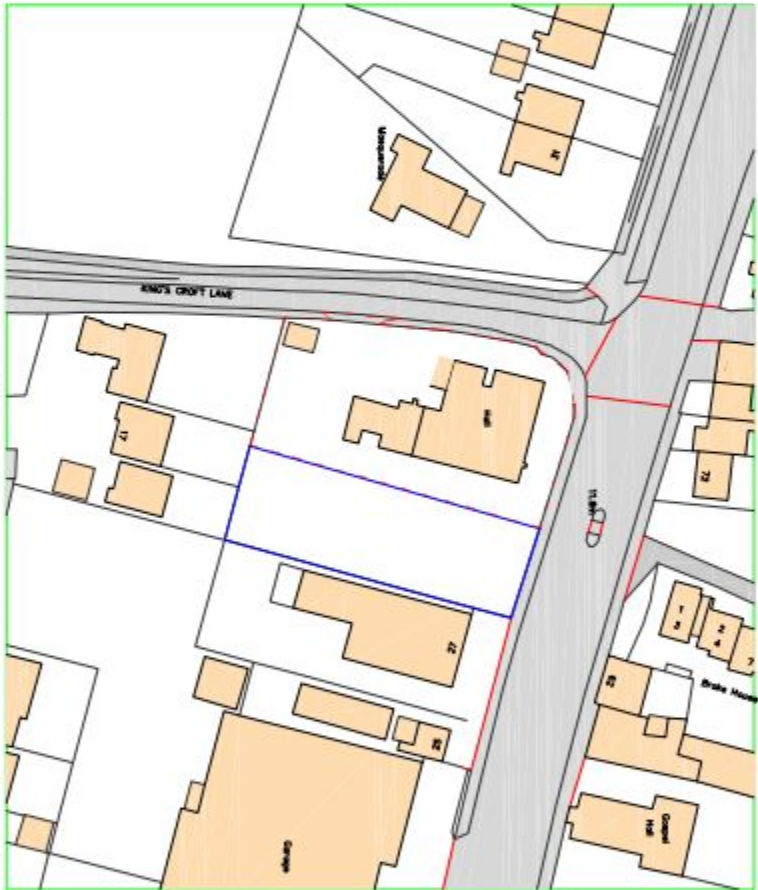

Ordnance Survey, (c) Crown Copyright 2011. All rights reserved. Licence number 100020449

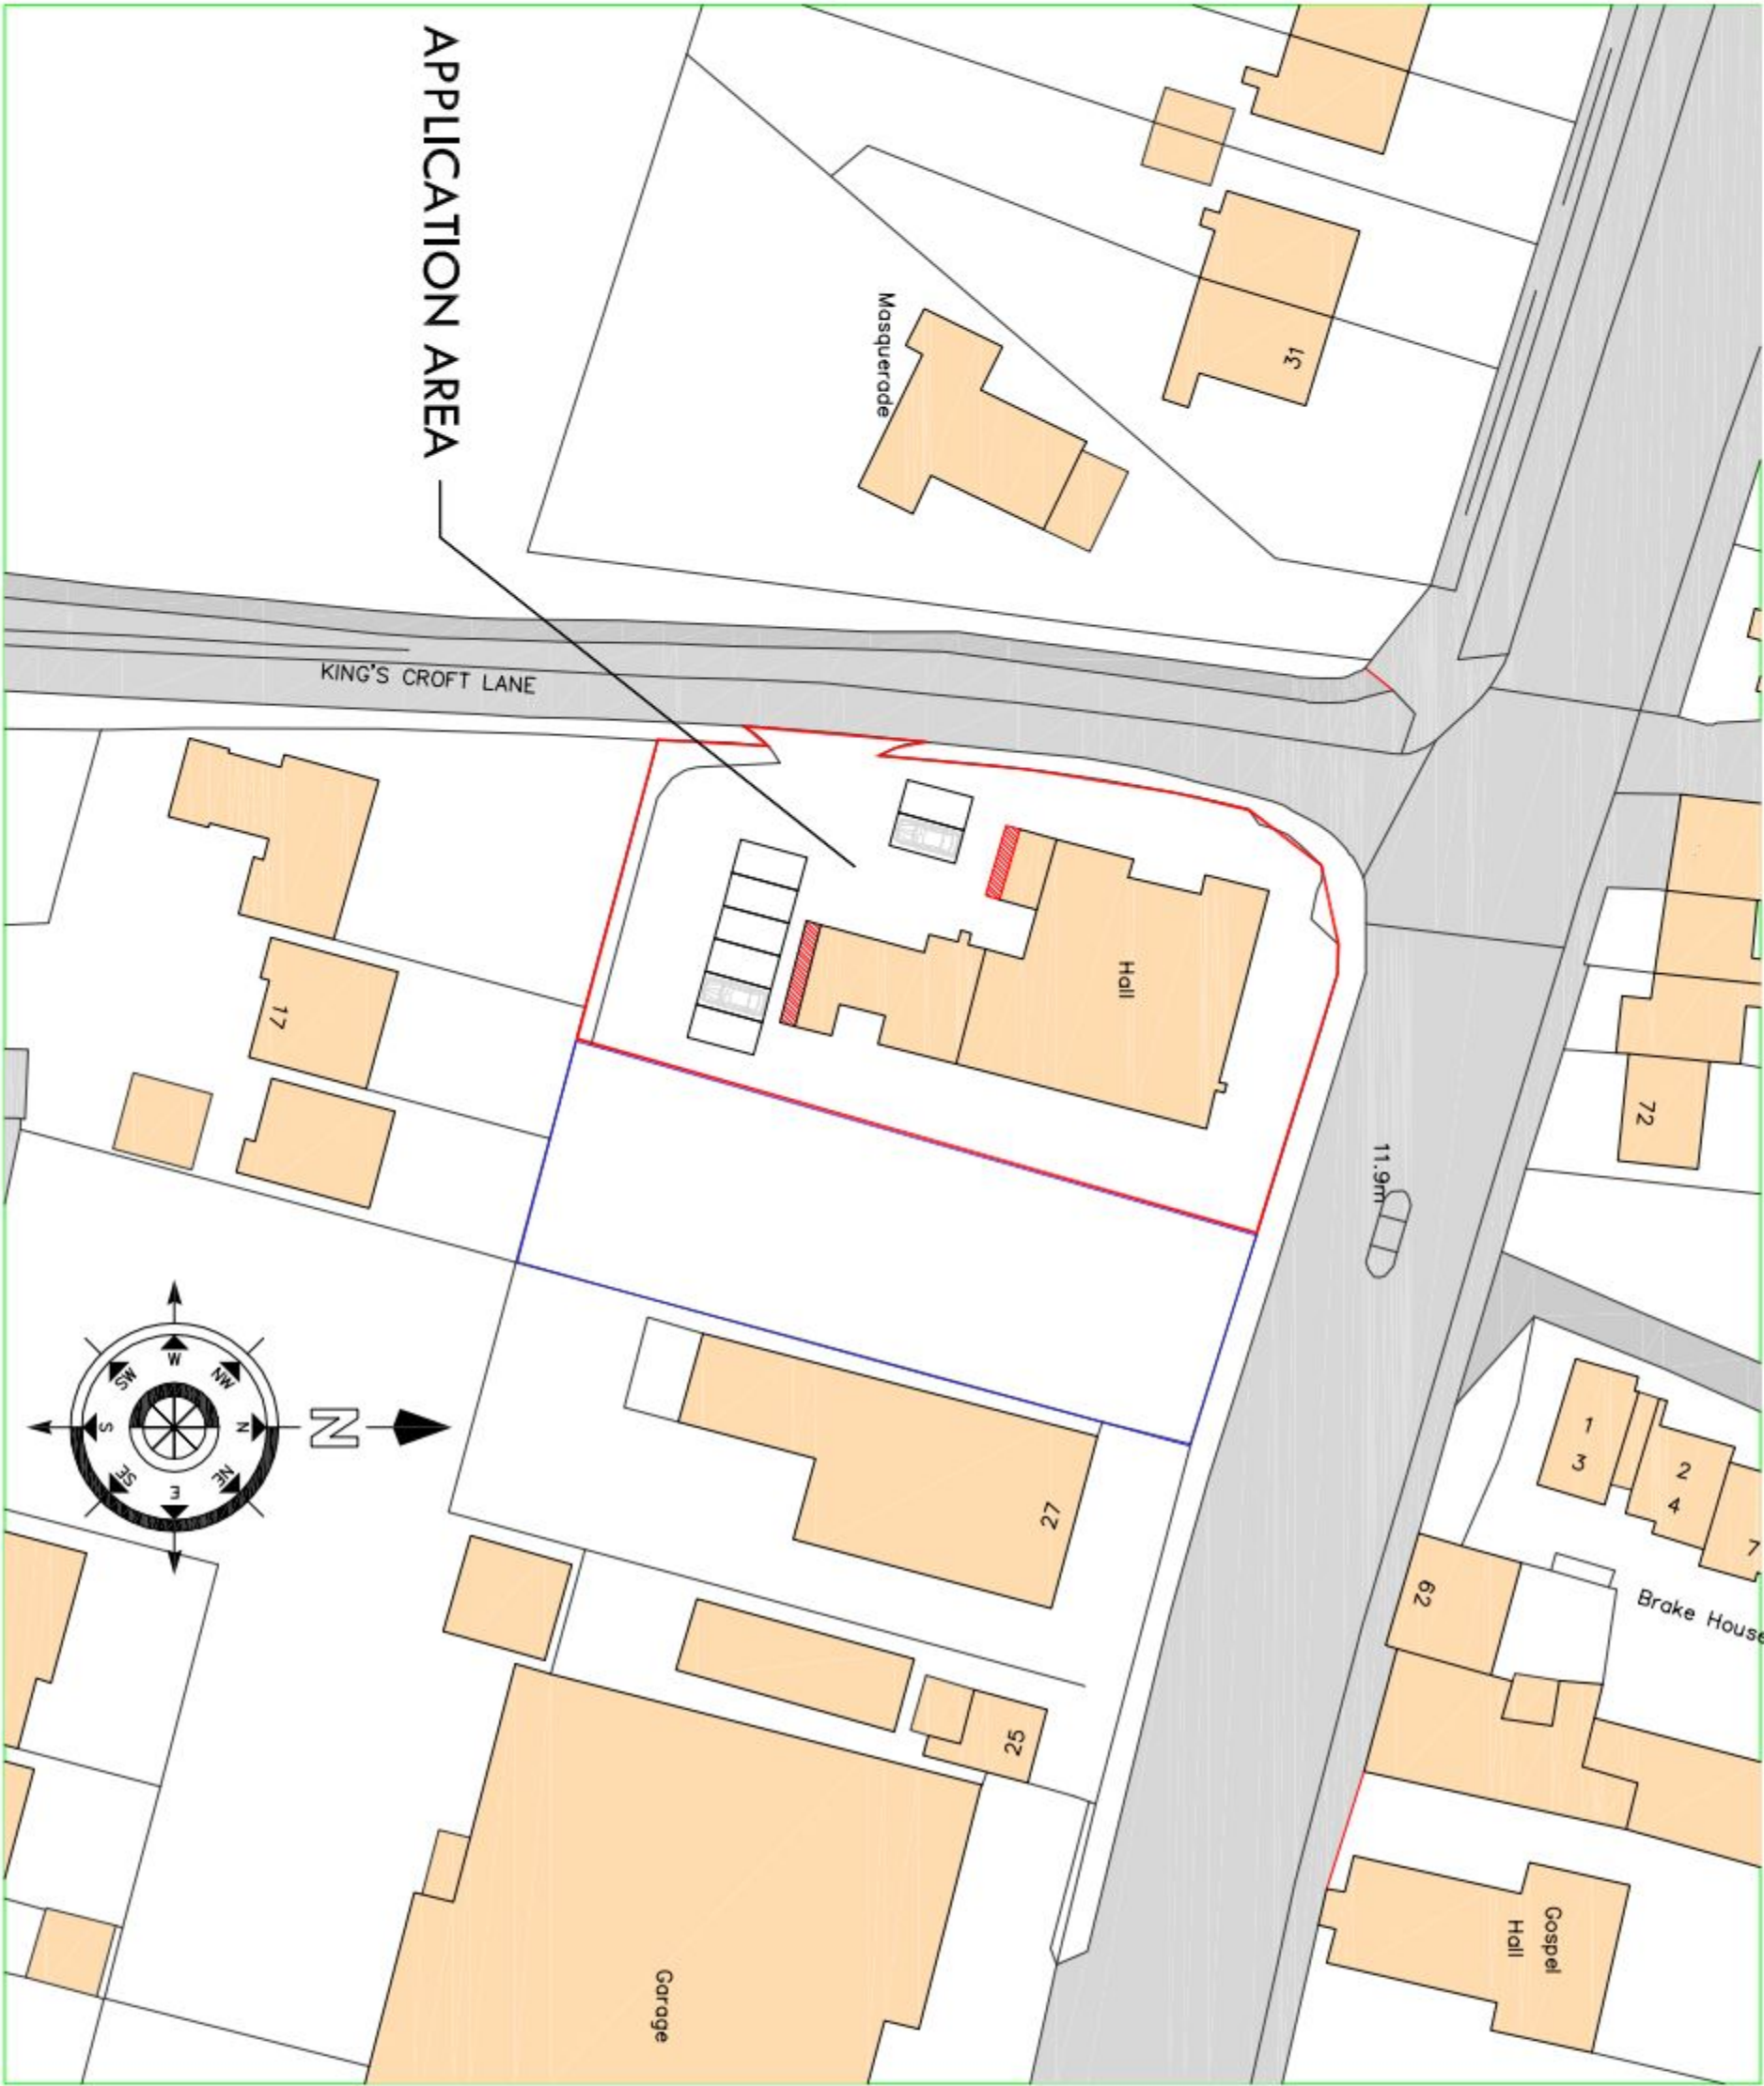

Ordnance Survey, (c) Crown Copyright 2011. All rights reserved. Licence number 100020449

| Revision | Description | Date | Drawn |
|----------|-------------|------|-------|
|----------|-------------|------|-------|

Project:  
BEDHAMPTON ARTS CENTRE  
HAVANT ROAD  
BEDHAMPTON  
HAVANT

Drawing Title:

LOCATION AND BLOCK PLAN

**Chris Flint Associates Ltd**  
CHARTERED SURVEYORS - PROJECT MANAGERS  
DEVELOPMENT CONSULTANTS

| Drawn By | Date | Checked By | Date | Approved By | Date |
|----------|------|------------|------|-------------|------|
|----------|------|------------|------|-------------|------|

CF 01/03/12

| Drawing No. | Revision | Scale |
|-------------|----------|-------|
|-------------|----------|-------|

CFA | FULL | 04

1:500\_1250

PLANNING

2 Emerald Close Waterlooville, Havant PO7 8NZ  
tel: 023 92 432484 fax: 023 92 358554 Email: cflint@chrisflint.co.uk