

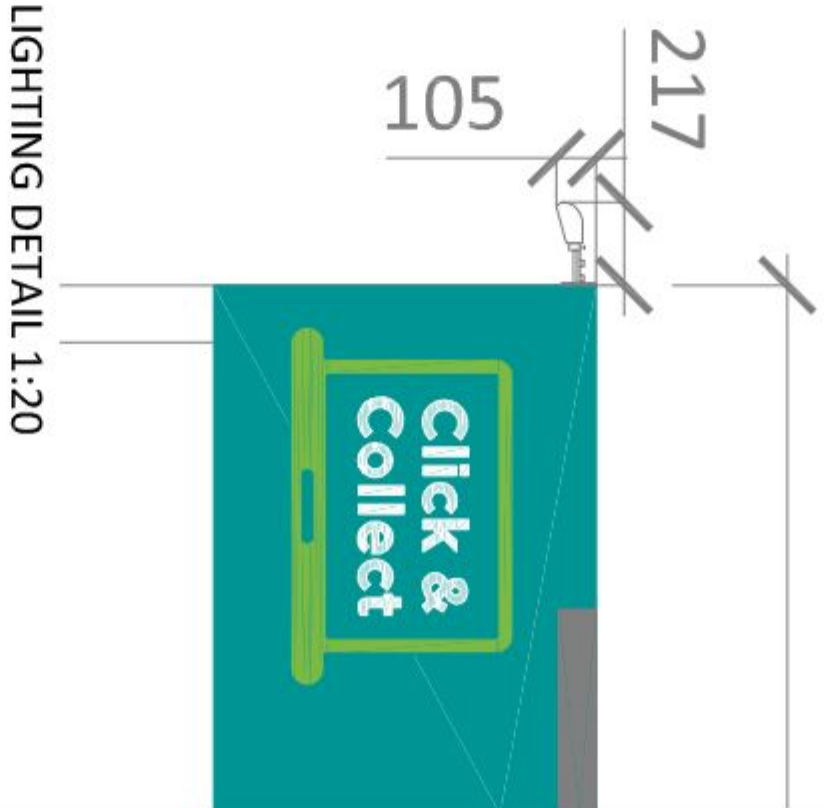
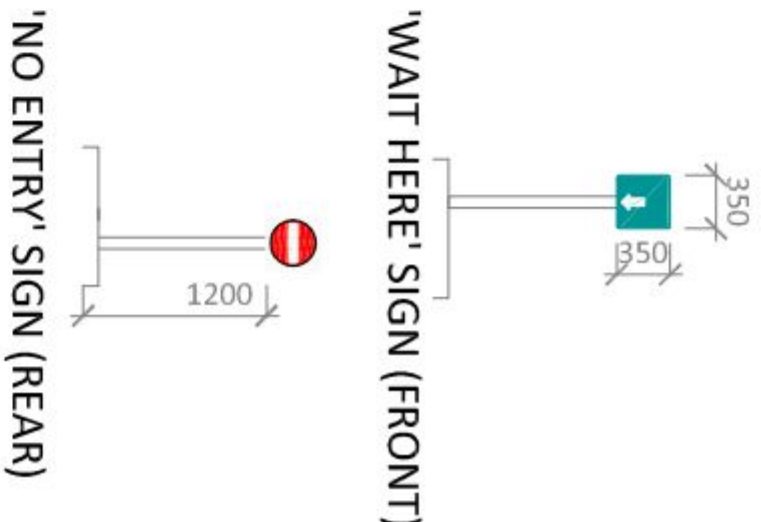


CAR LOADING BAY SIGNAGE
UNDER CANOPY

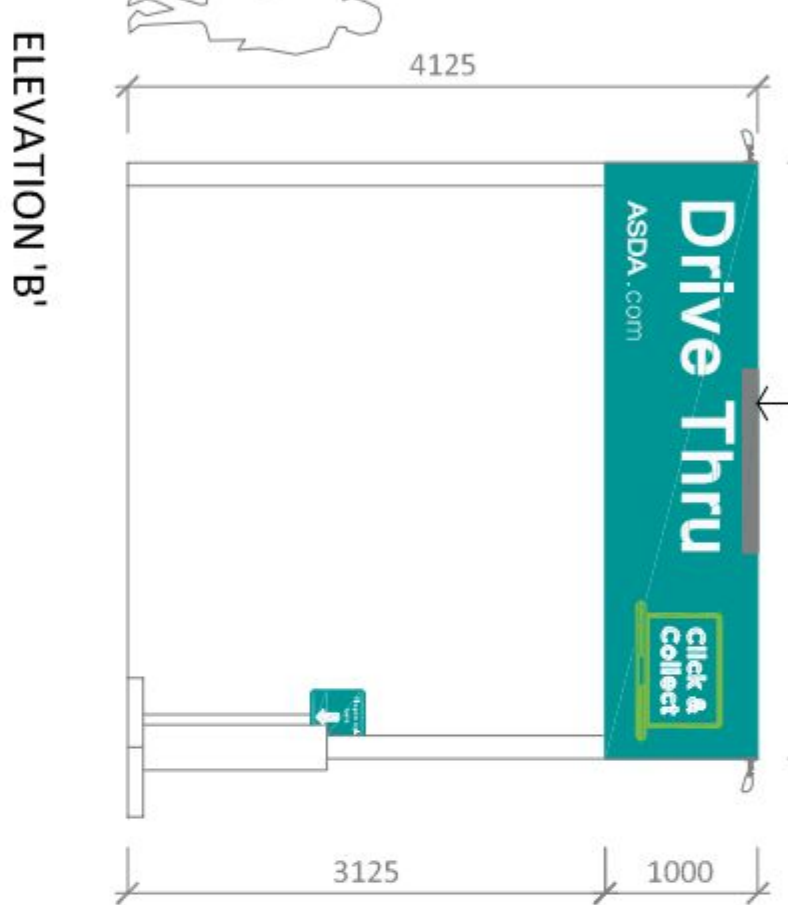

SIGNAGE LIGHTING
LIGHTWEIGHT PROFILED STEEL
LOW PITCH ROOF SHEETS,
COLOUR: GOOSEWING GREY.


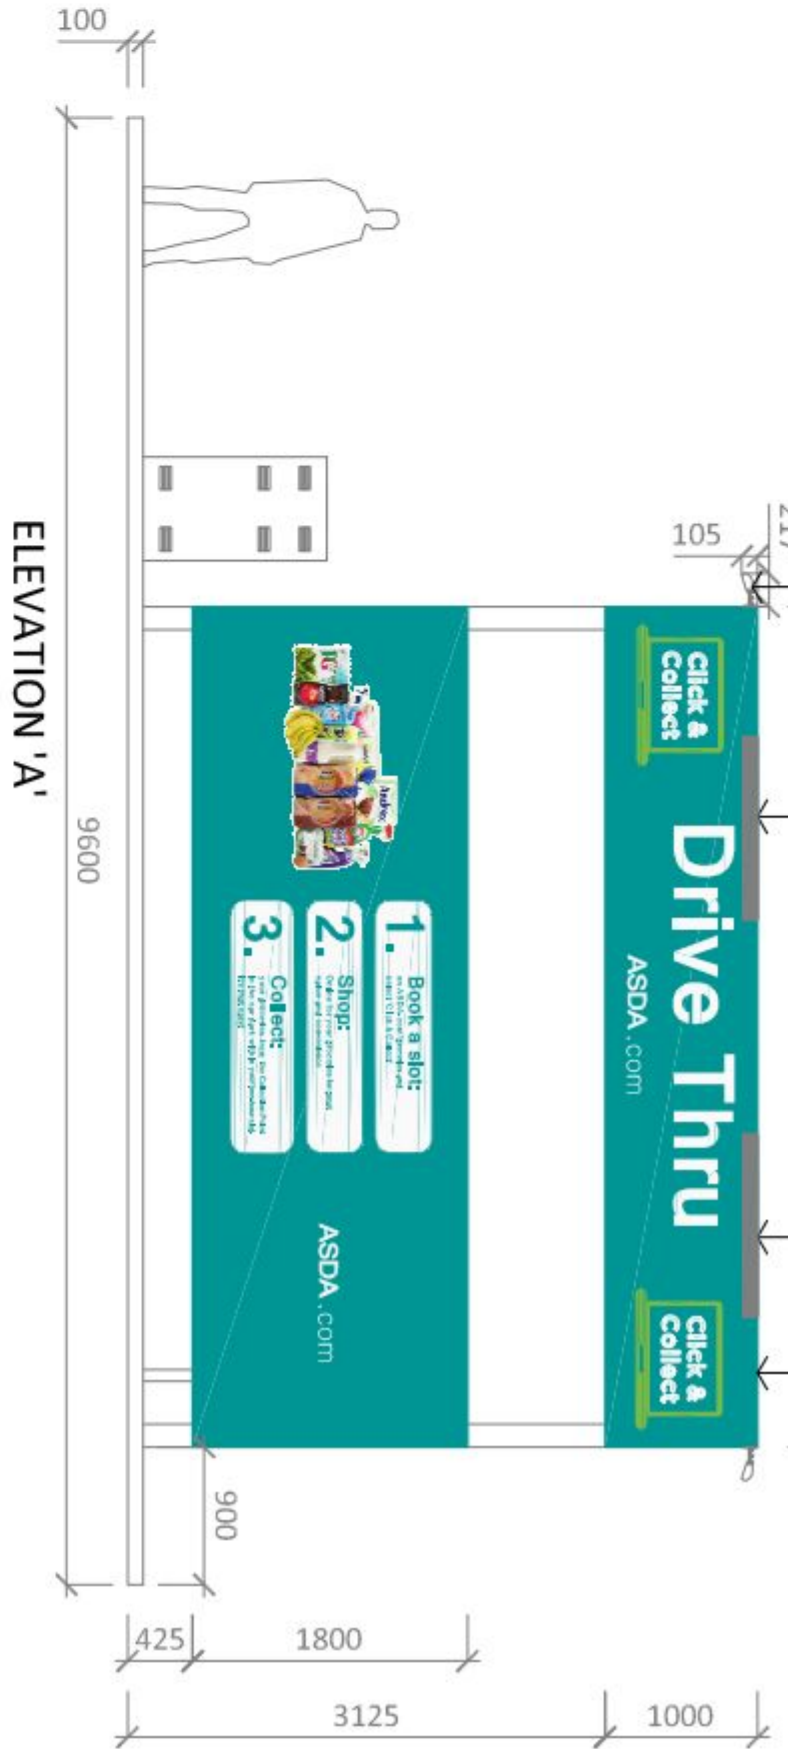


NOTES:

1. Contractor shall overband joints in a neat straight line between old and new surface course.
2. All signs to be mounted in accordance with the sign mounting specification. Contractor shall provide concrete foundations as per the sign post foundation detail.
3. Contractor to provide test certificate for electrical works undertaken.
4. Foundation to be designed by the contractor.
5. Customer intercom/Kiosk to be included within the contractors design (Site specific)
6. Colleague swipe access to be included when exit from home shopping pod required (Site specific)
7. Remove existing white lining and cover using safetrack
8. Signage pantone colour: 7474C - Cyan 97%, Magenta 34%, Yellow 43%, Black 10%
9. Contractor to reinstate any affected areas of car park to match existing build up and surfacing material
10. Concrete infill between kerbs to have trowel edges & brush finish surface.

--- MODEL STANDARD PARKING BAY SIZE
2400mmx 4800mm
(Parking bay may vary in size and should be surveyed at each site)

ELEVATION 'C'
ELEVATIONS (1:50 AT A1)

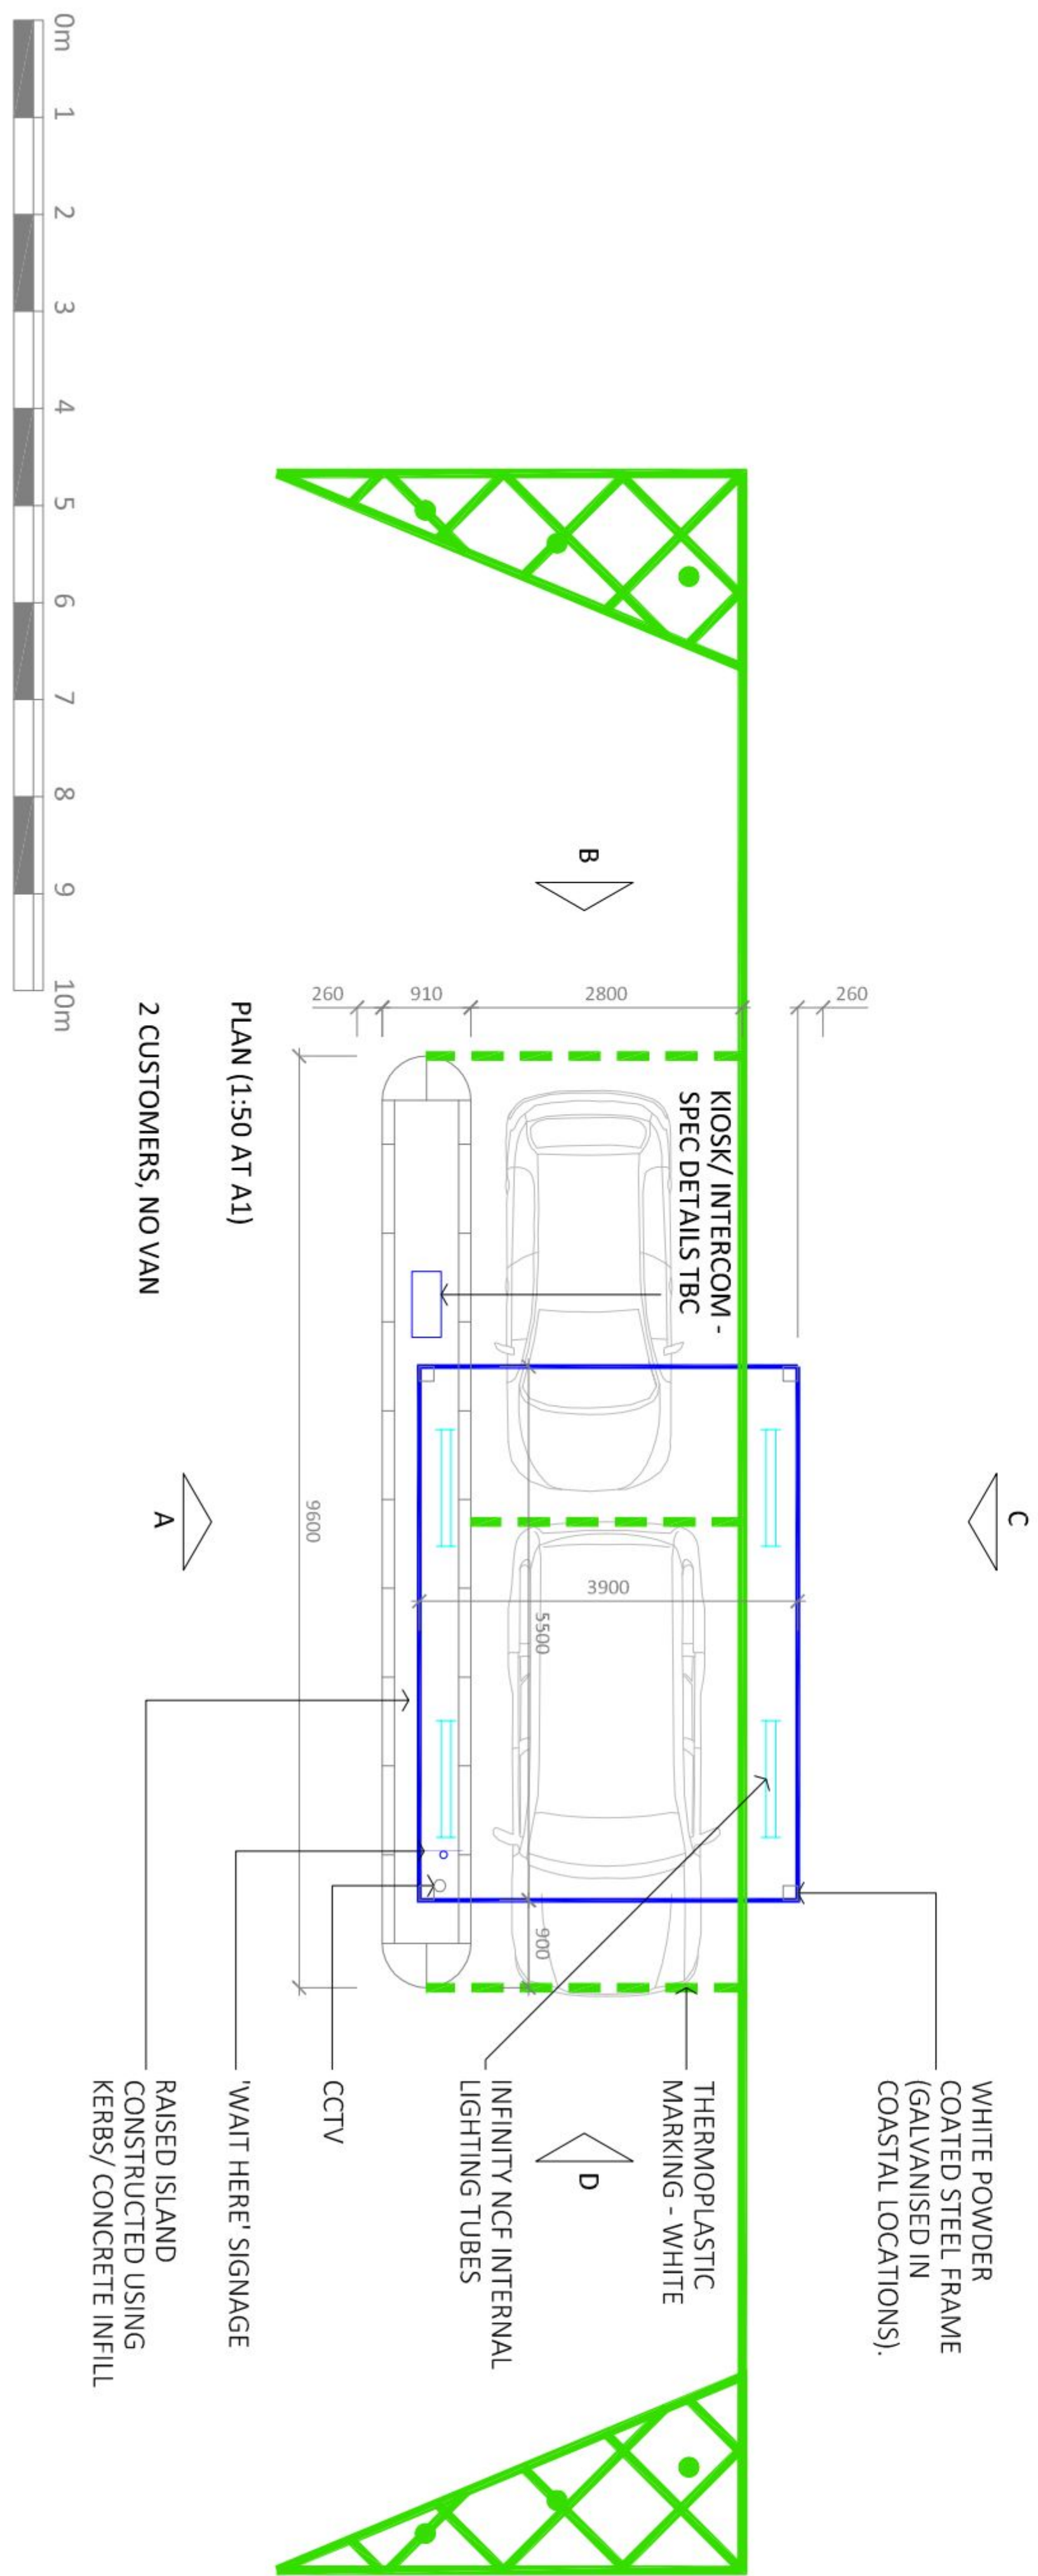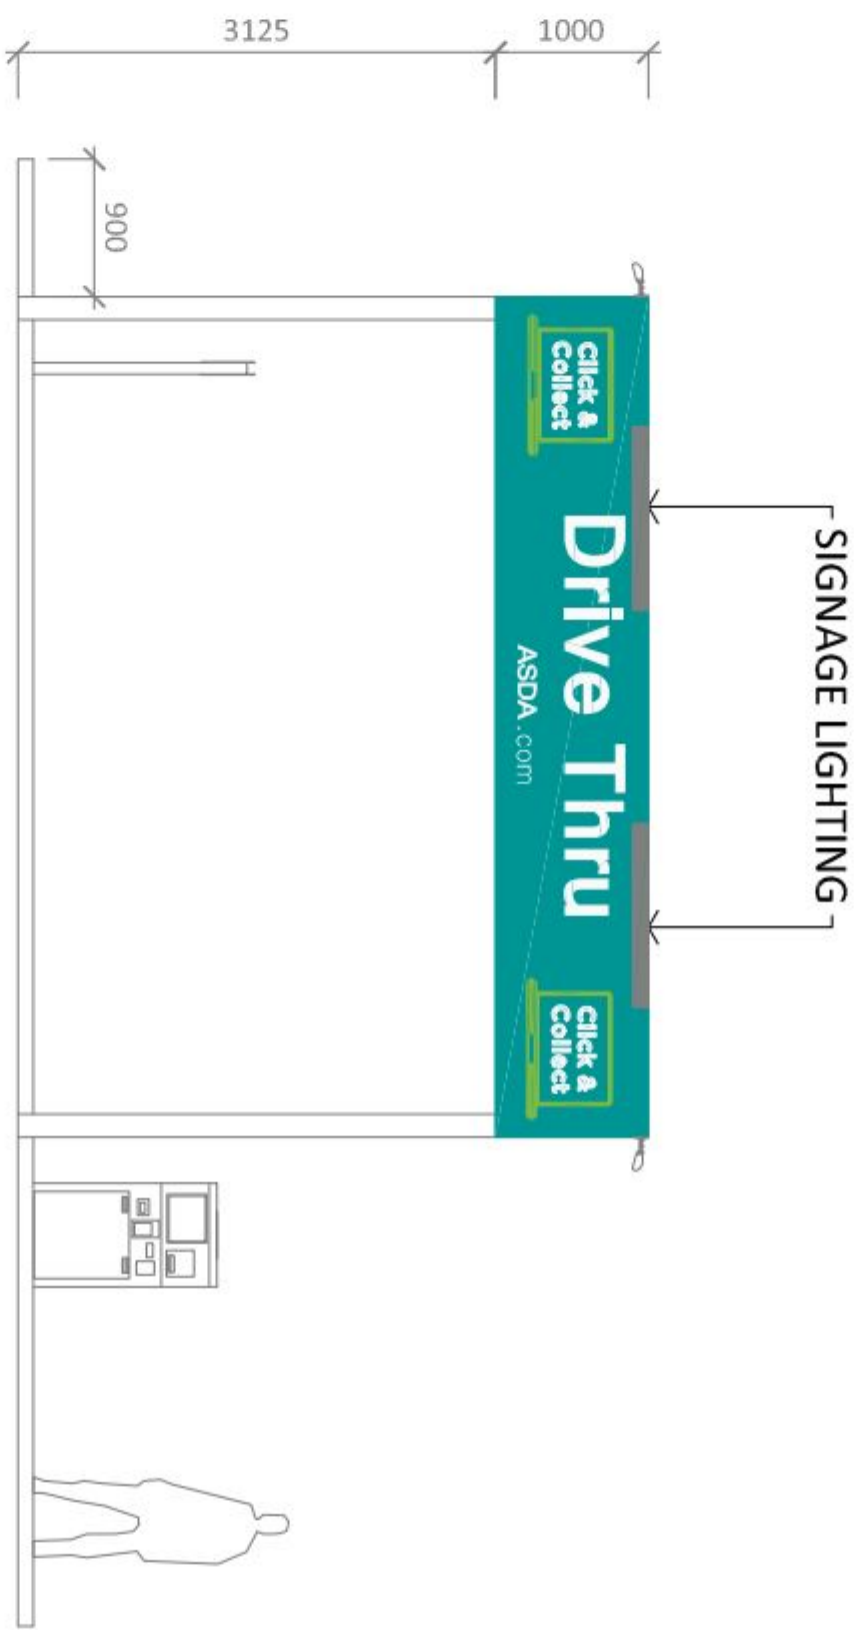

WHITE POWDER
COATED STEEL FRAME
(GALVANISED IN
COASTAL LOCATIONS).

THERMOPLASTIC
MARKING - WHITE

INFINITY NCE INTERNAL
LIGHTING TUBES

CCTV

'WAIT HERE' SIGNAGE

RAISED ISLAND
CONSTRUCTED USING
KERBS/ CONCRETE INFILL.

PLANNING

Project No	Dwg No	Rev
0636,4672	(0)015	A
Dwg Title		
Proposed Canopy Elevations and Plan		
Date	April 2013	Scale As Shown @A1
AL	TG	

Project
ASDA - Havant
Grocery Collection

Client

ASDA
SAVING YOU MONEY EVERY DAY

GPS
Grimmings Project Services

2 Pelion Place
Bradley Business Park
Dyson Wood Way
Huddersfield
HD2 1GT
Tel: 01484 422219
Fax: 01484 513617