


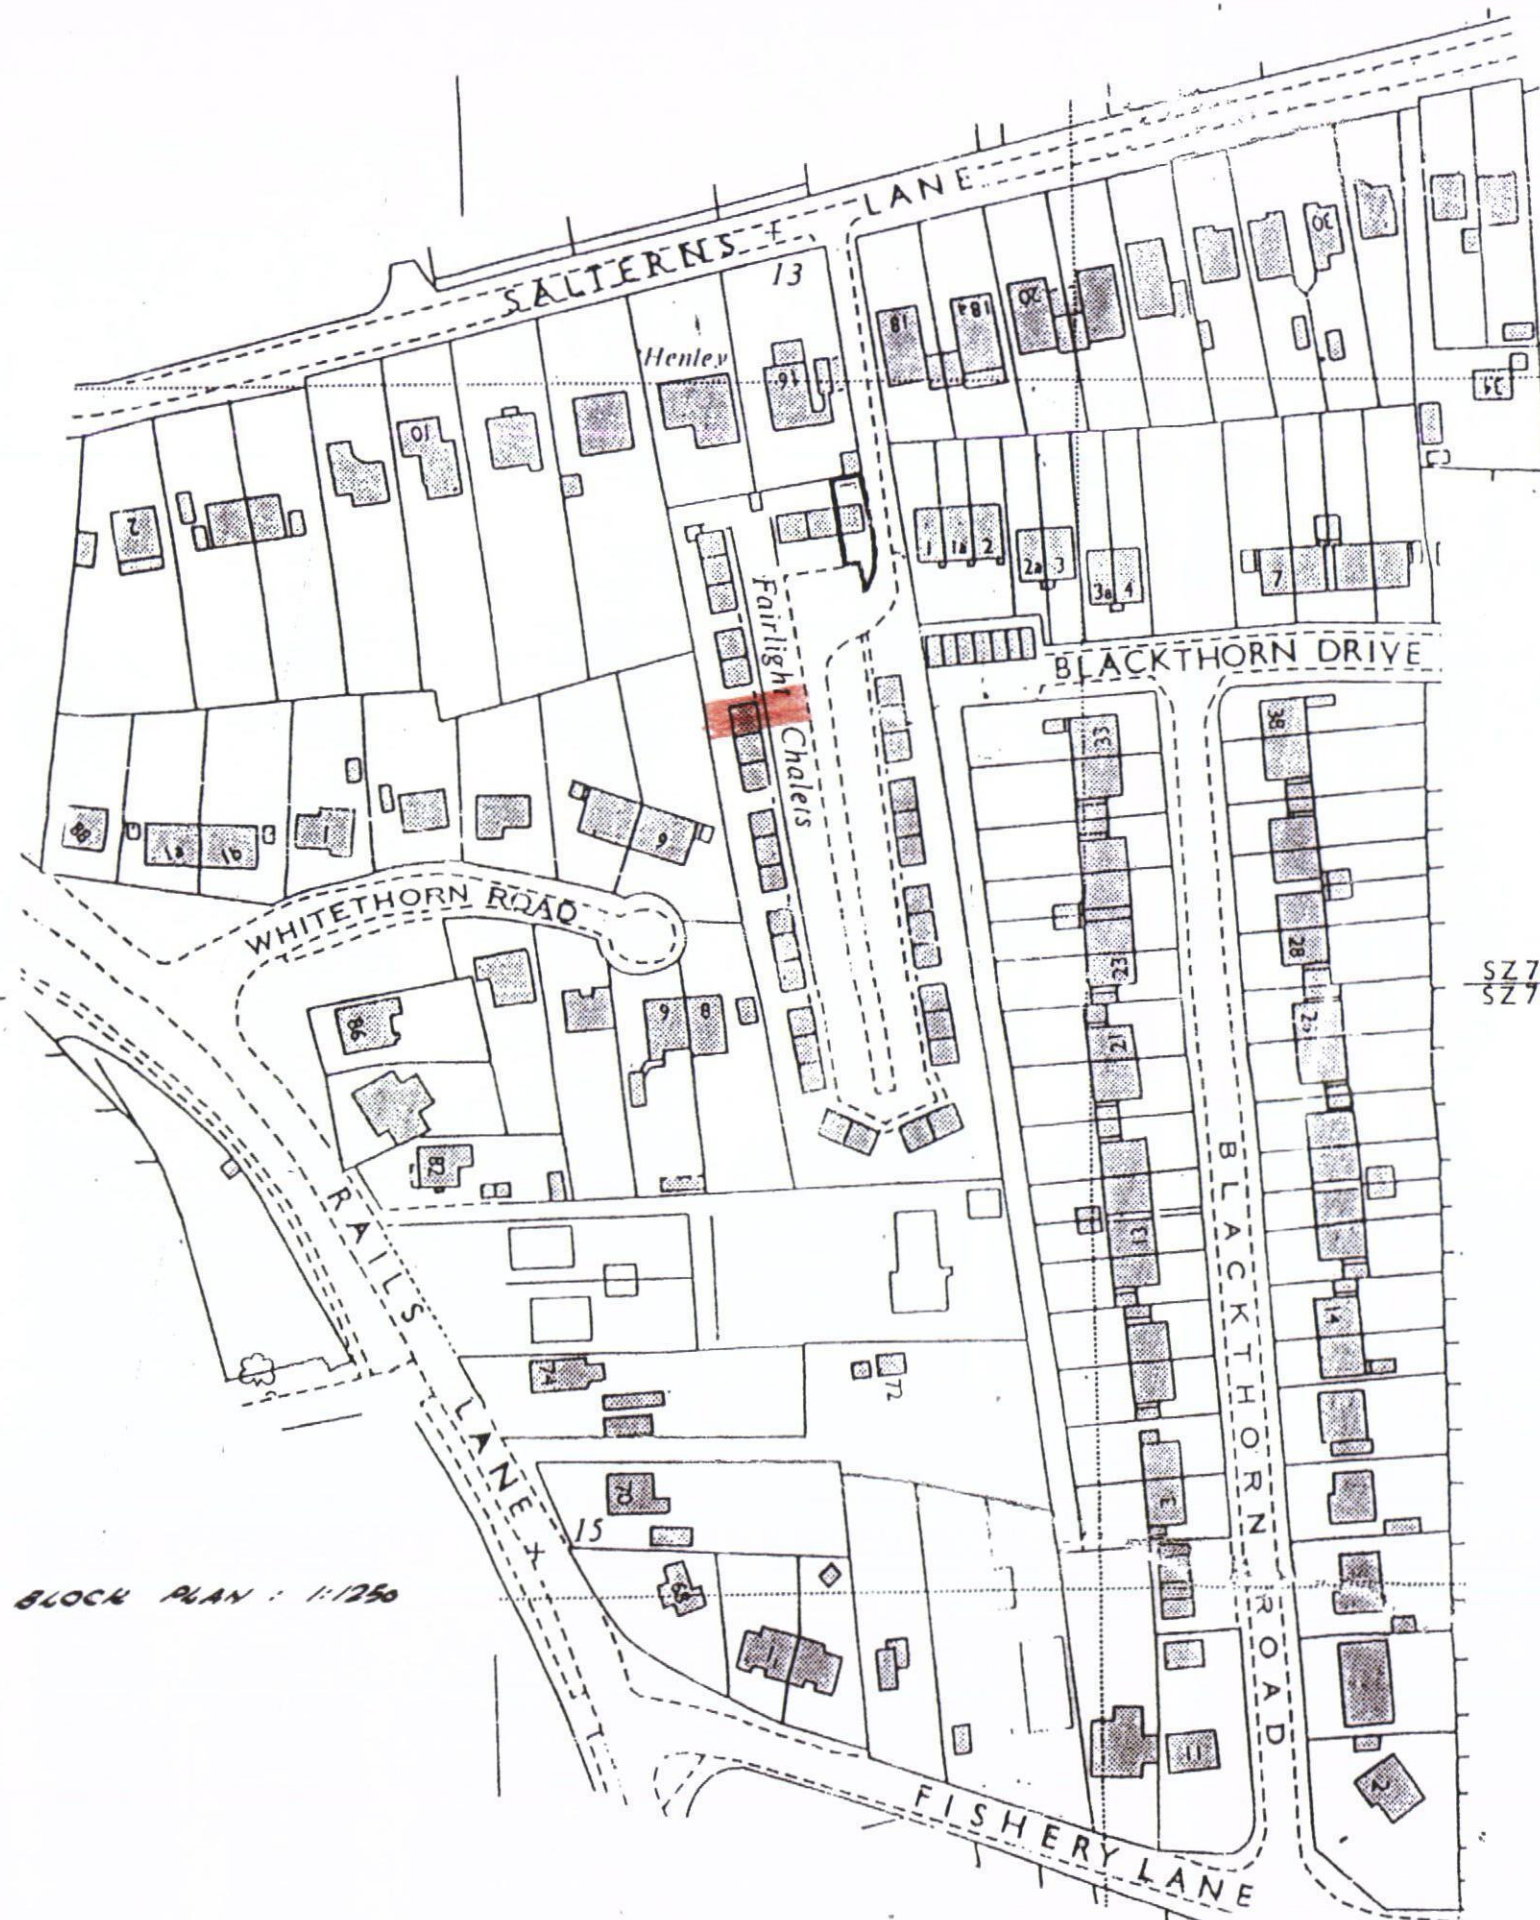

COUNCIL
14 NOV 2012
RECEIVED

BLOCK PLAN : 1:1250

ORDNANCE SURVEY LICENCE ALB/5675

ARTHUR J. HEDGES - PLANNING
CHARTERED TOWN PLANNER
BUILDING DESIGN
43 Bartholomew Street, Newbury
Berkshire RG14 5QA

Client FAIRLIGHT CHALETS
Job FAIRLIGHT CHALETS: HAYLING ISLAND
Scale 1:1250
Drawing No. P/545/1 Date JULY 2012