
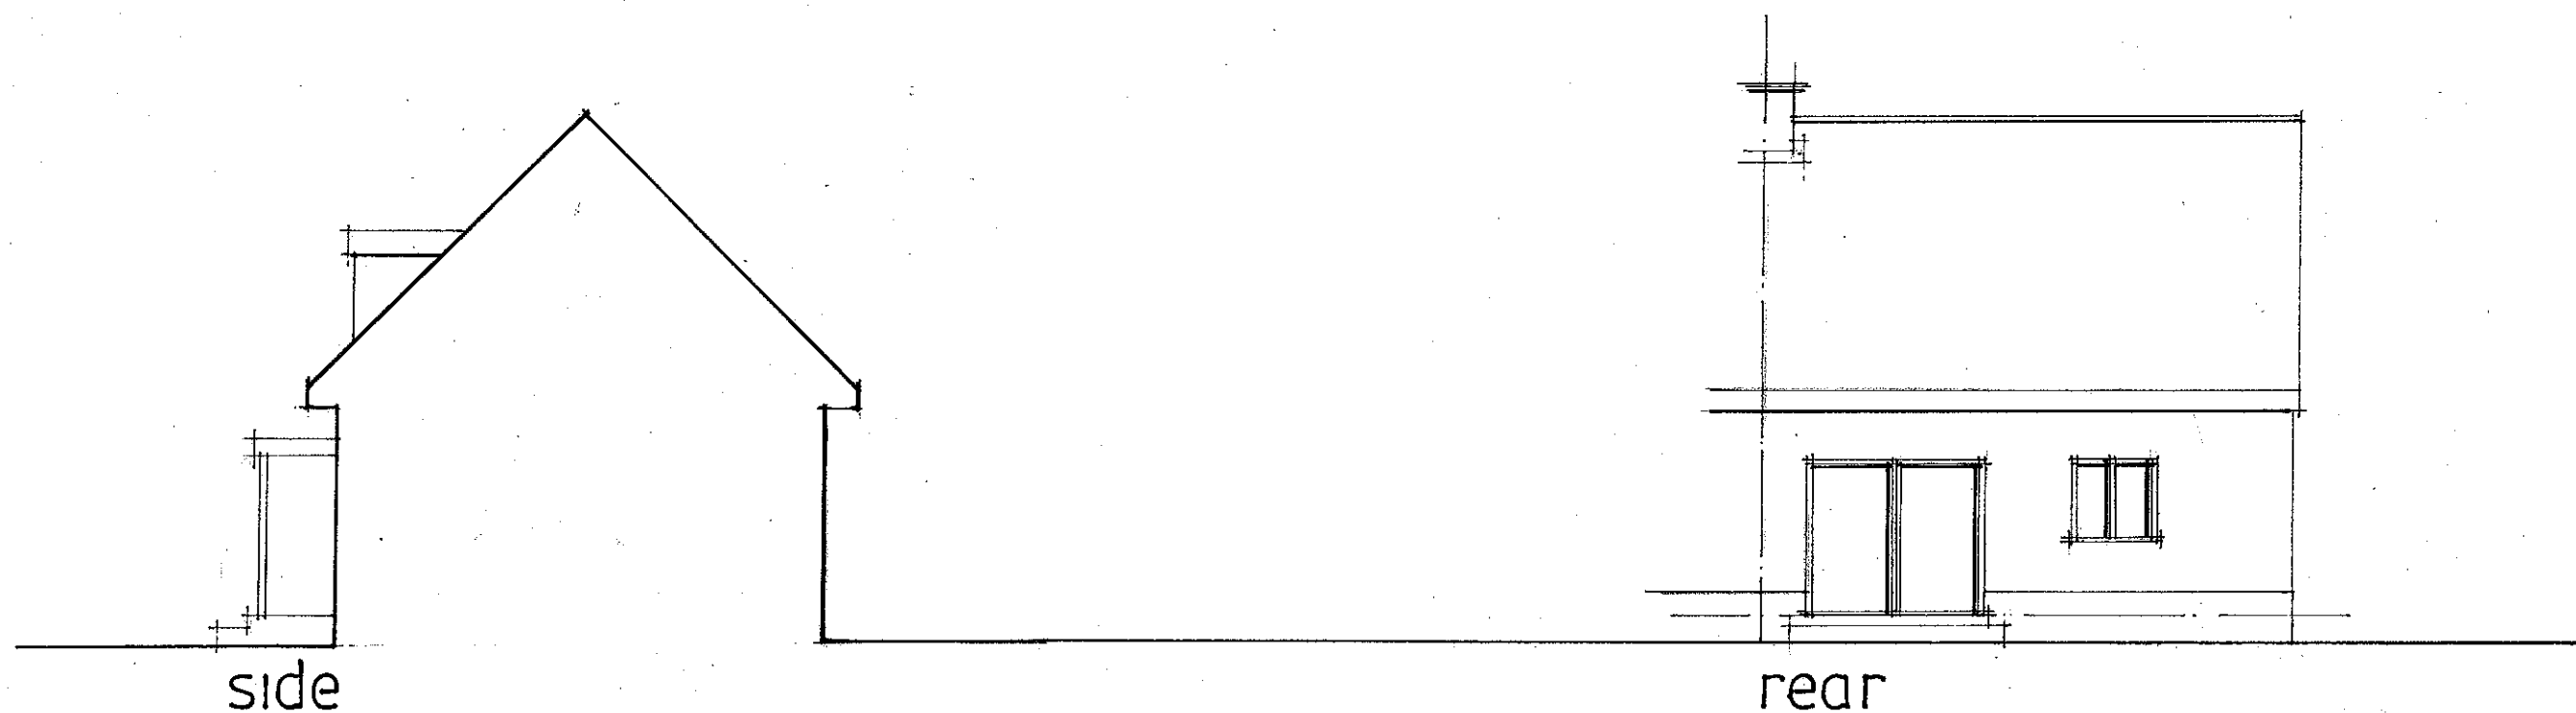


**PROPOSED ALTERATIONS AND SINGLE STOREY ADDITIONS
13, SILVERDALE DRIVE, WATERLOOVILLE, HANTS
FOR MR & MRS D. BANNER.**

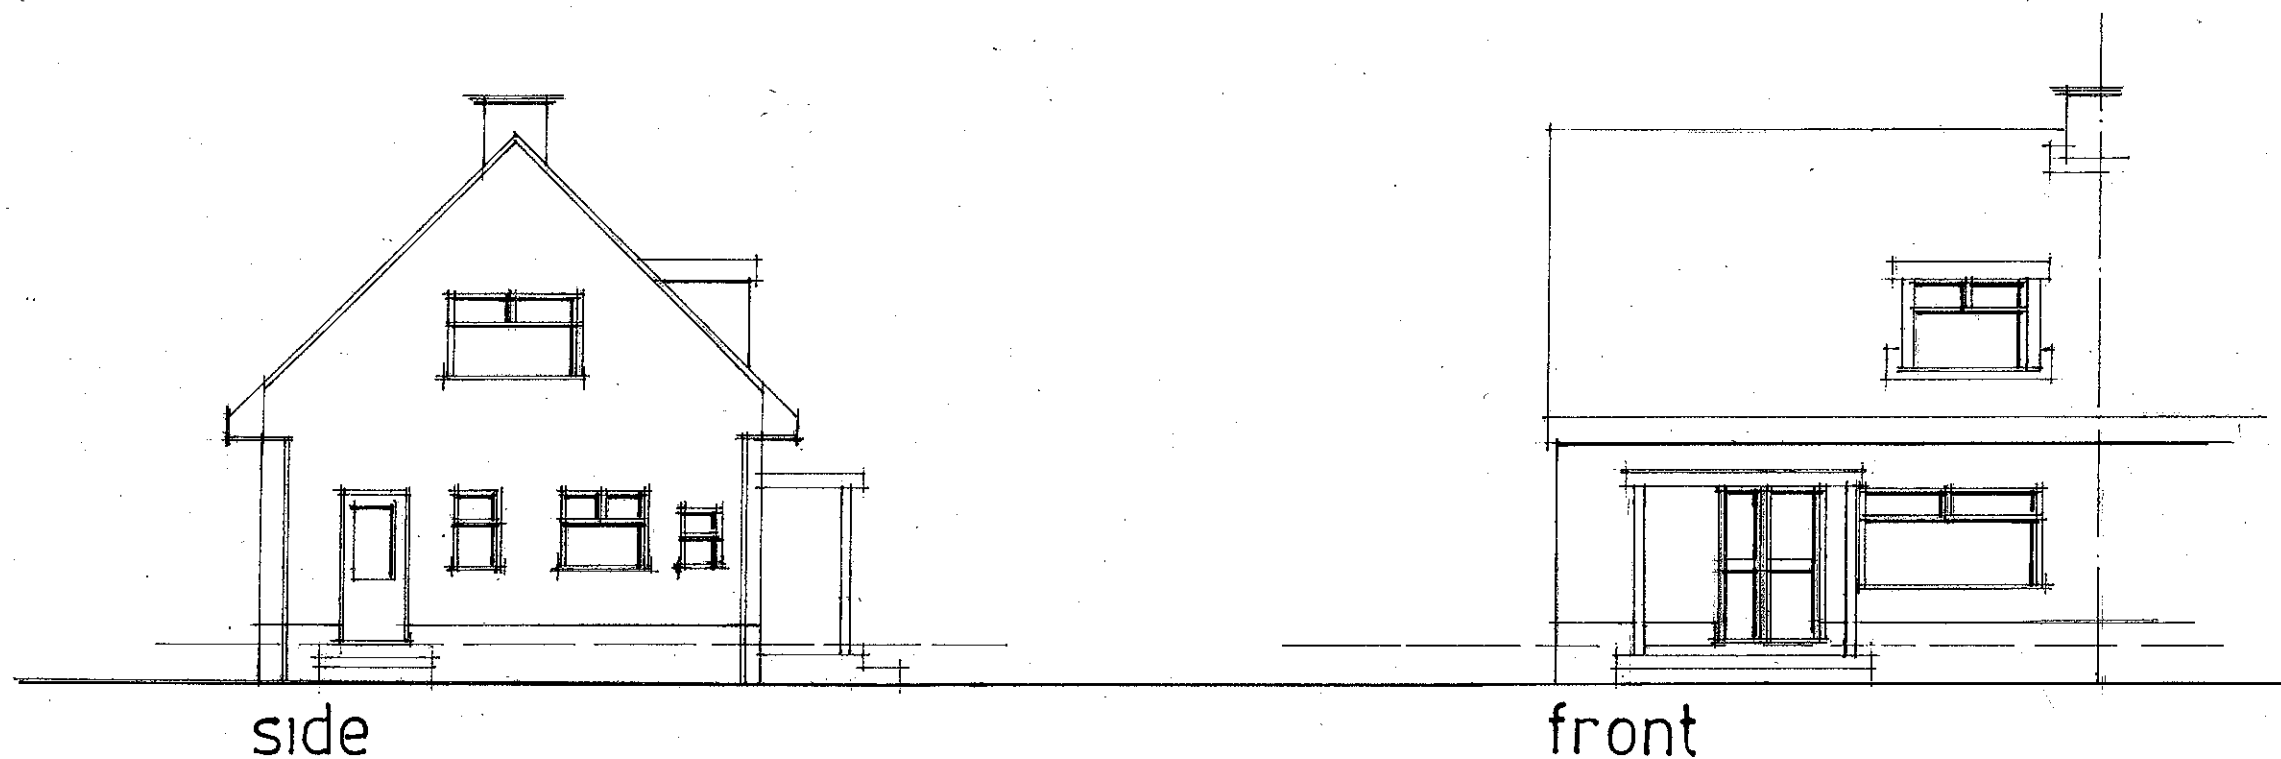

date nov 13
scale 1:100

EXISTING ELEVATIONS

Peter J. Walker MRICS
Chartered Surveyor
182 Seafront, Hayling Island
HANTS PO11 9AN
Tel: 02392 467571