


PROPOSED TWO STOREY SIDE AND REAR ADDITIONS.
21, KINGSWAY, HAYLING ISLAND, HANTS.
FOR MRS P. GRIMSEY-JONES.



PROPOSED ELEVATIONS

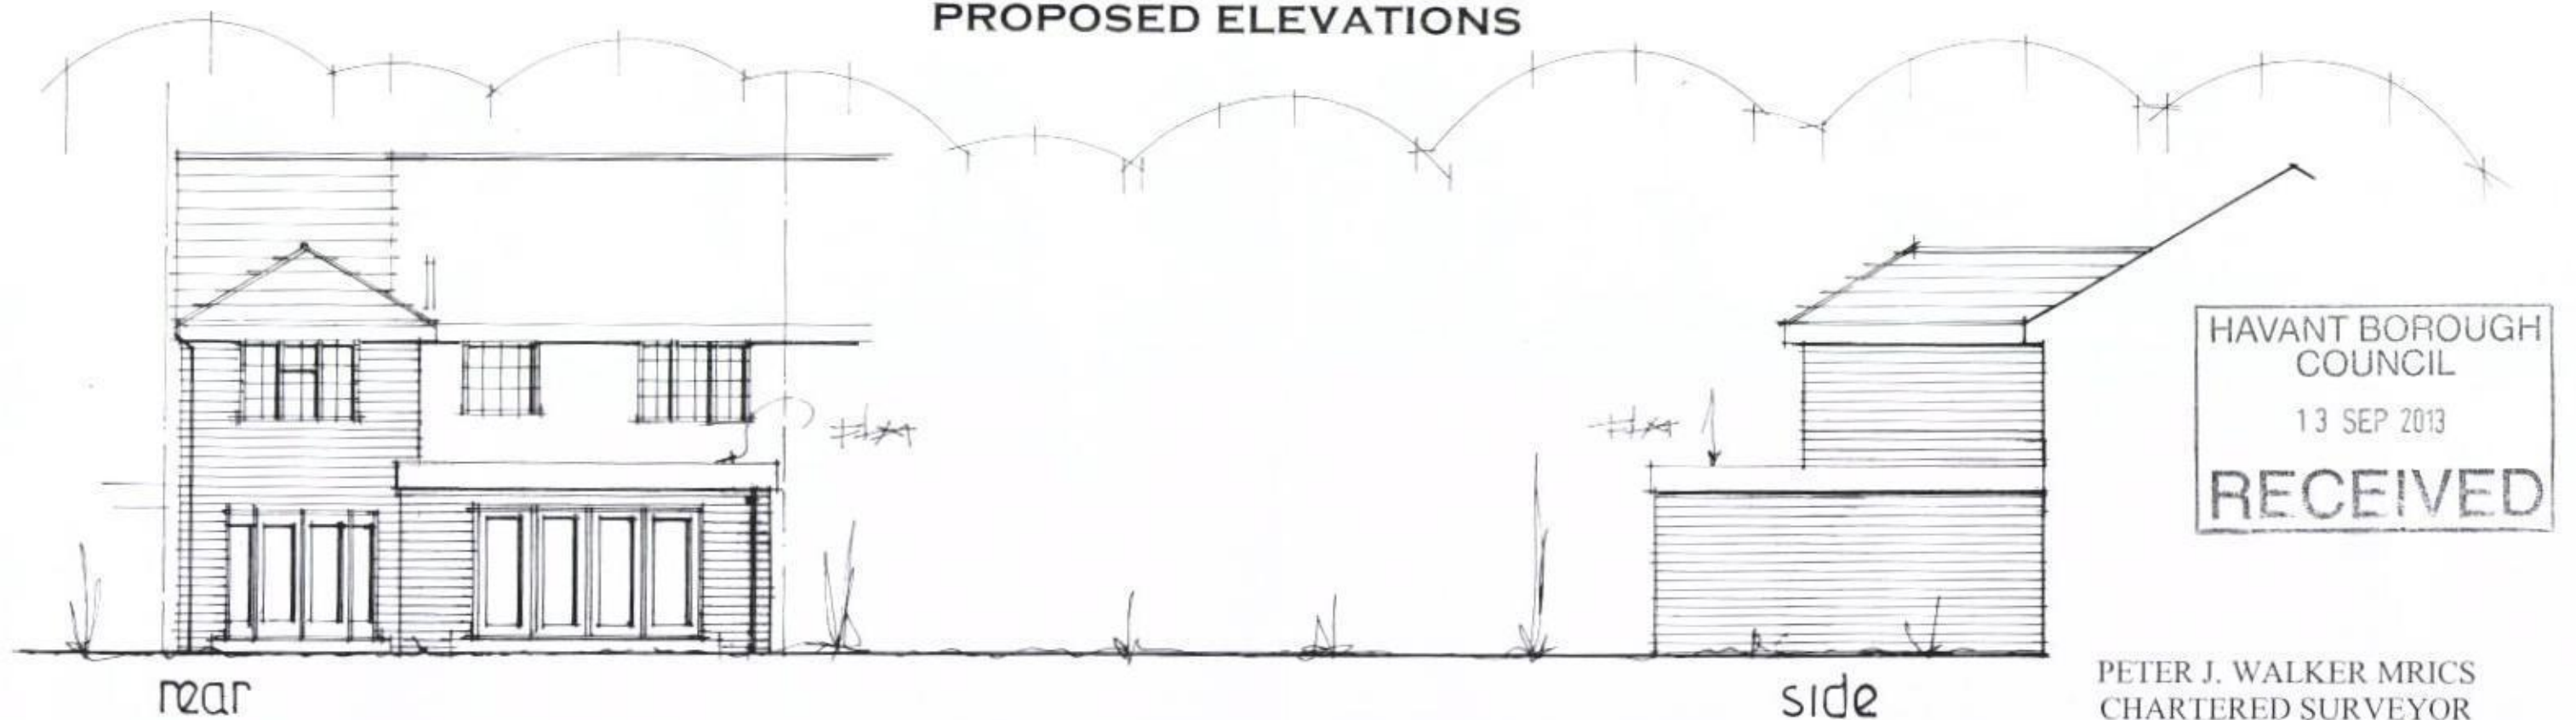

HAVANT BOROUGH
COUNCIL
13 SEP 2013
RECEIVED

PETER J. WALKER MRICS
CHARTERED SURVEYOR
182 SEAFRONT, HAYLING ISLAND, HANTS
PO11 9 AN

date mar 2013
scale 1:100

PLAN AMENDED SEPT 2013

TEL: 02392 467571