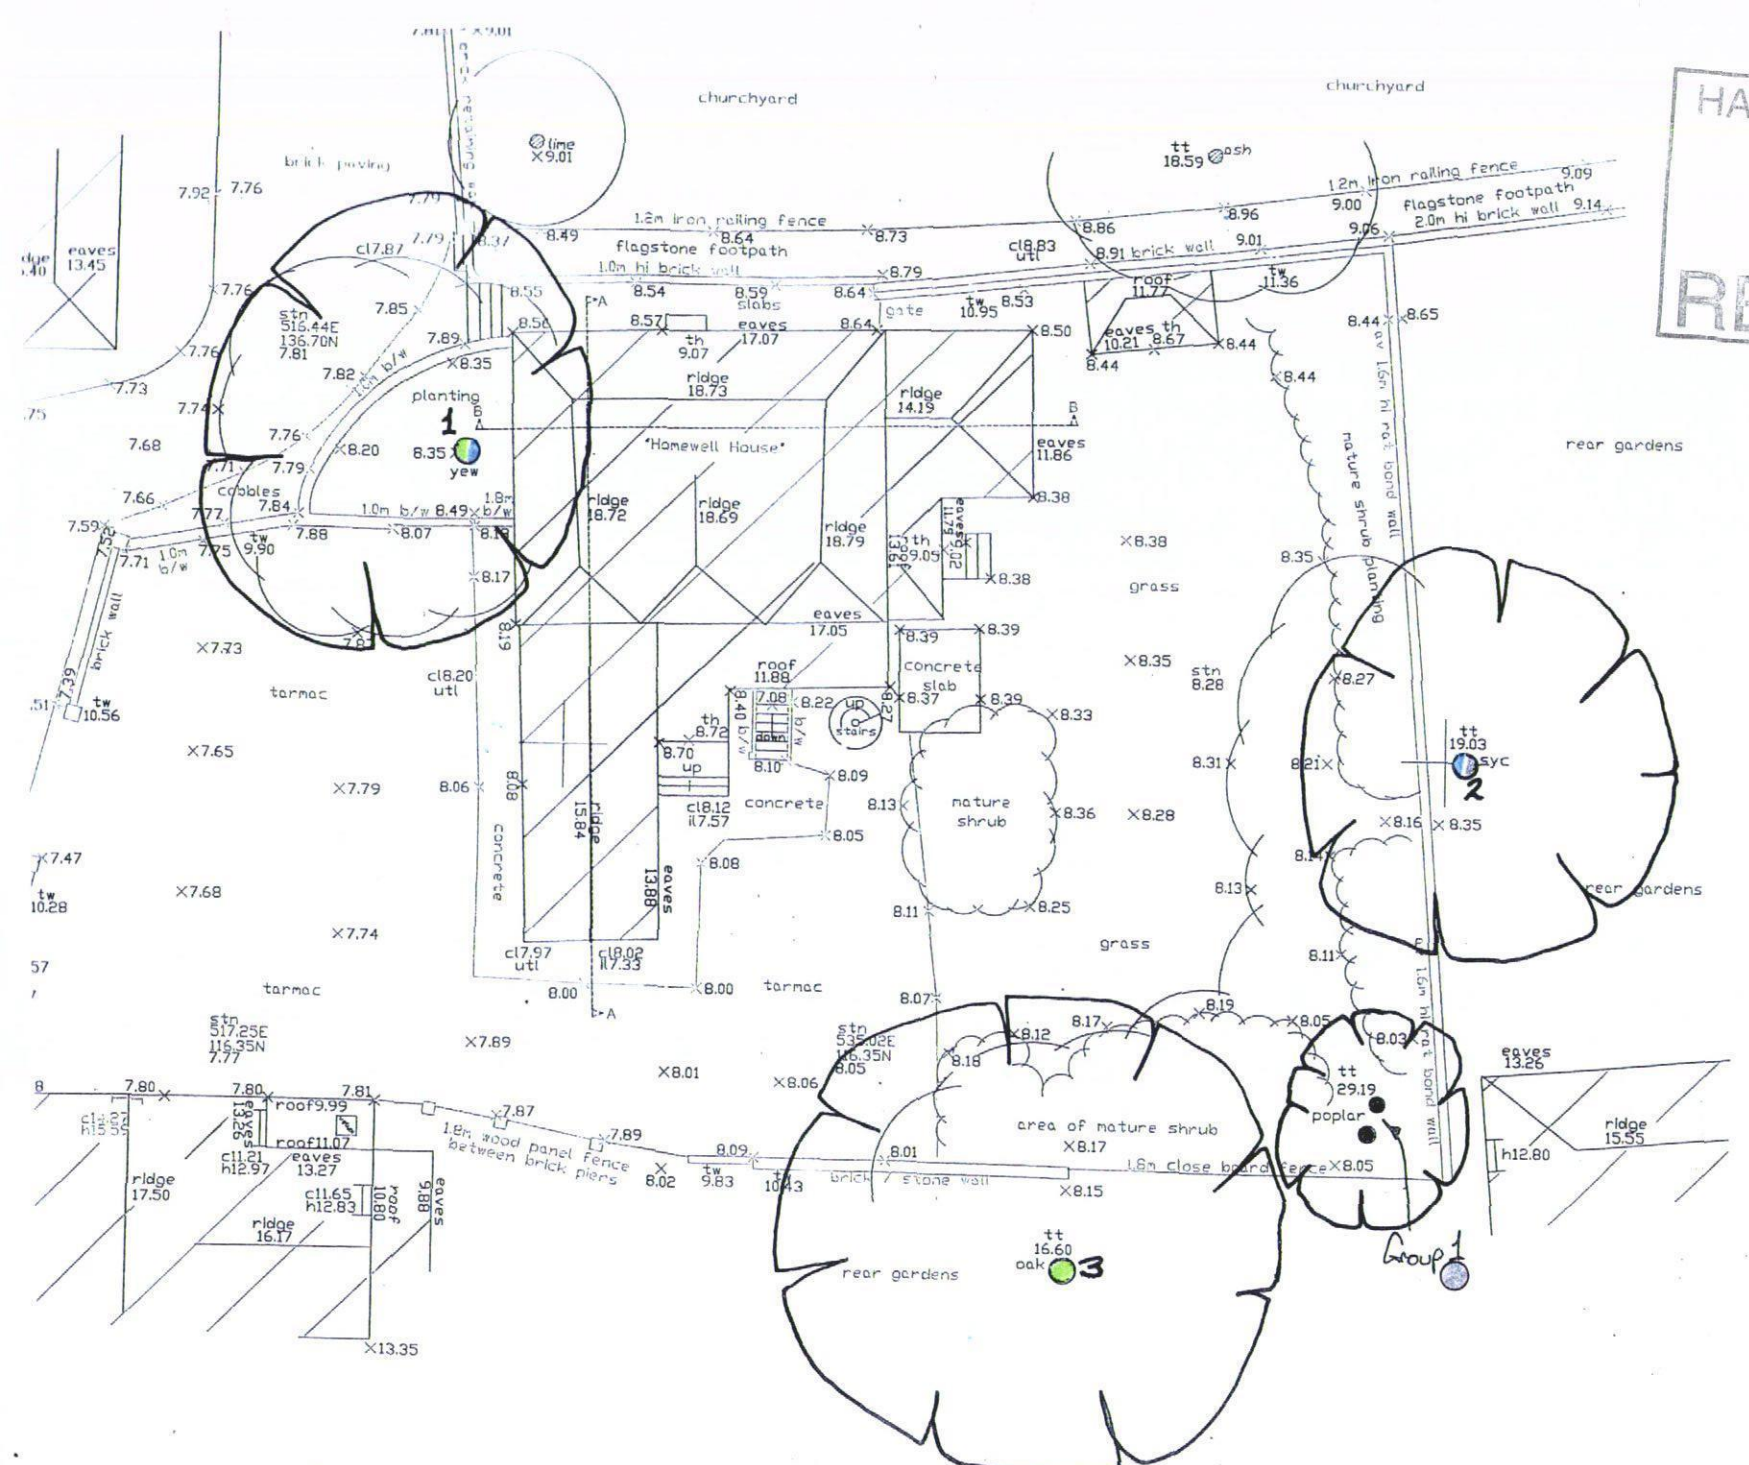



HAVANT BOROUGH COUNCIL
14 FEB 2013
RECEIVED

client

D:\1760 Homewell House, Havant\Welthens Logo.jpg

PLANNING

pdp architecture llp
chartered architects town planning
interior design consultants
2 beechworth road havant
hampshire po9 1ax
tel 023 9248 1100
fax 023 9247 5050
email pdp@pdp-architects.co.uk
www.pdp-architects.co.uk

| | |
|---|---|
| project | Homewell House<br>Havant |
| detail | Site Survey |
| drawn | HM |
| checked | MBW |
| date | Feb '12 |
| status | PLANNING |
| a1 scale | 1:100 |
| a3 scale | 1:200 |
| | 27940-PD100 |

BJH.0627 - SKETCH PLAN FOR CA NOTIFICATION