


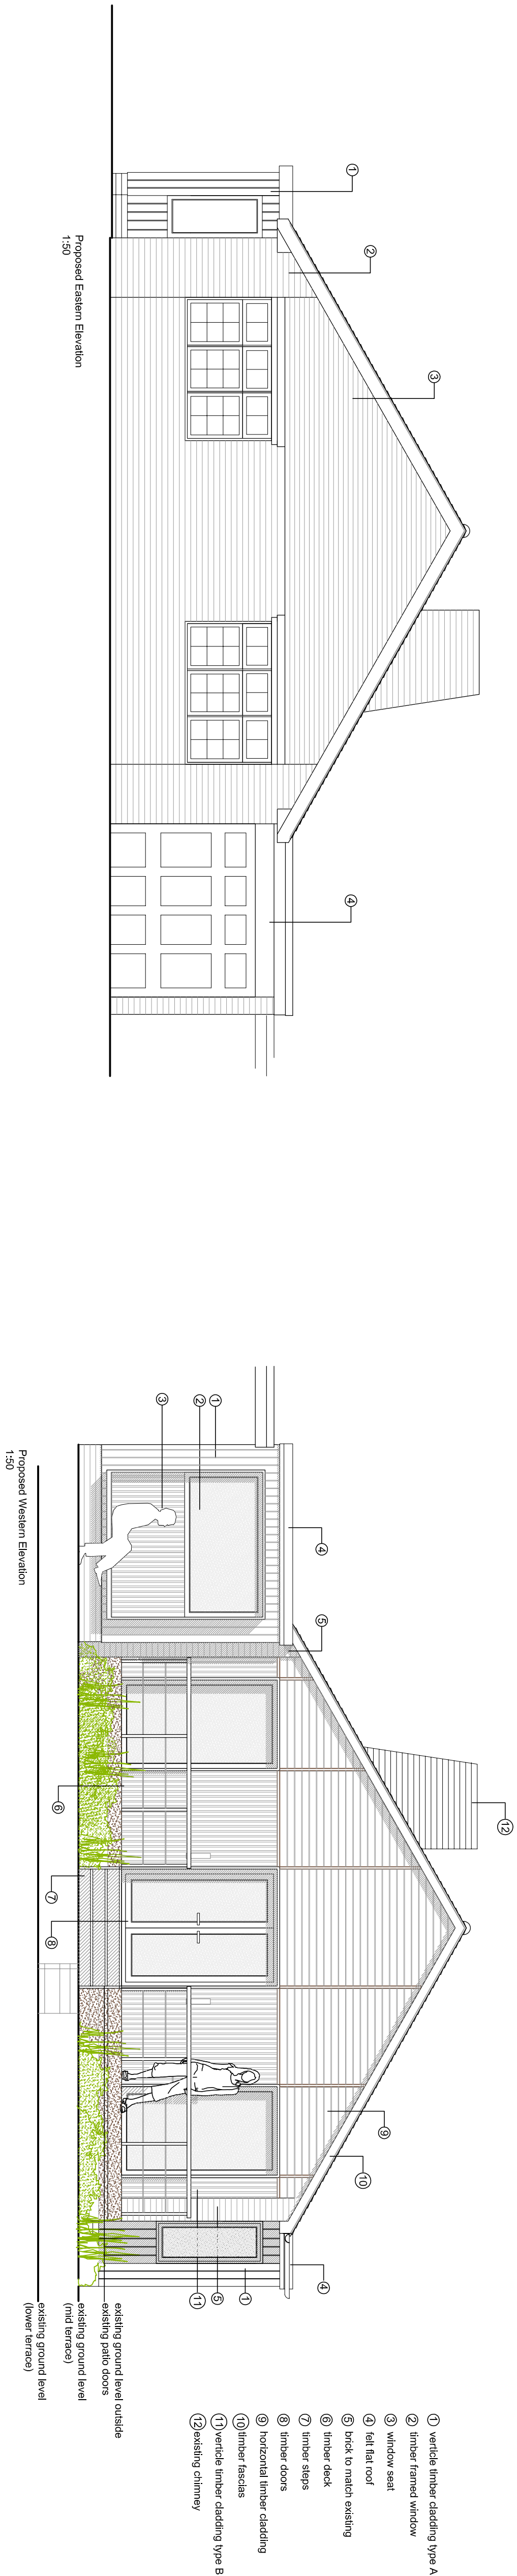

Revisions		Date
Scale	Job No.	
As shown	0	
Drawing No. 096/P/L02	Revision 0	
Drawing: Proposed Elevations		
Project: 29 Oaktree Drive Emsworth		