

LINEAR SCALE 1:100

A3 @ 1:100

PROPOSED ELEVATIONS


 **ADP ARCHITECTS LTD**

Richmond Court, 94 Botley Road, Park Gate,
Southampton, Hampshire SO31 1BA
Telephone / Fax Number: 0845 365 1475
Email: mail@adp-ltd.co.uk

Copyright of ADP Architects Ltd

B 23.04.12 6 unit scheme

A 4.02.12 Non-mat applic update

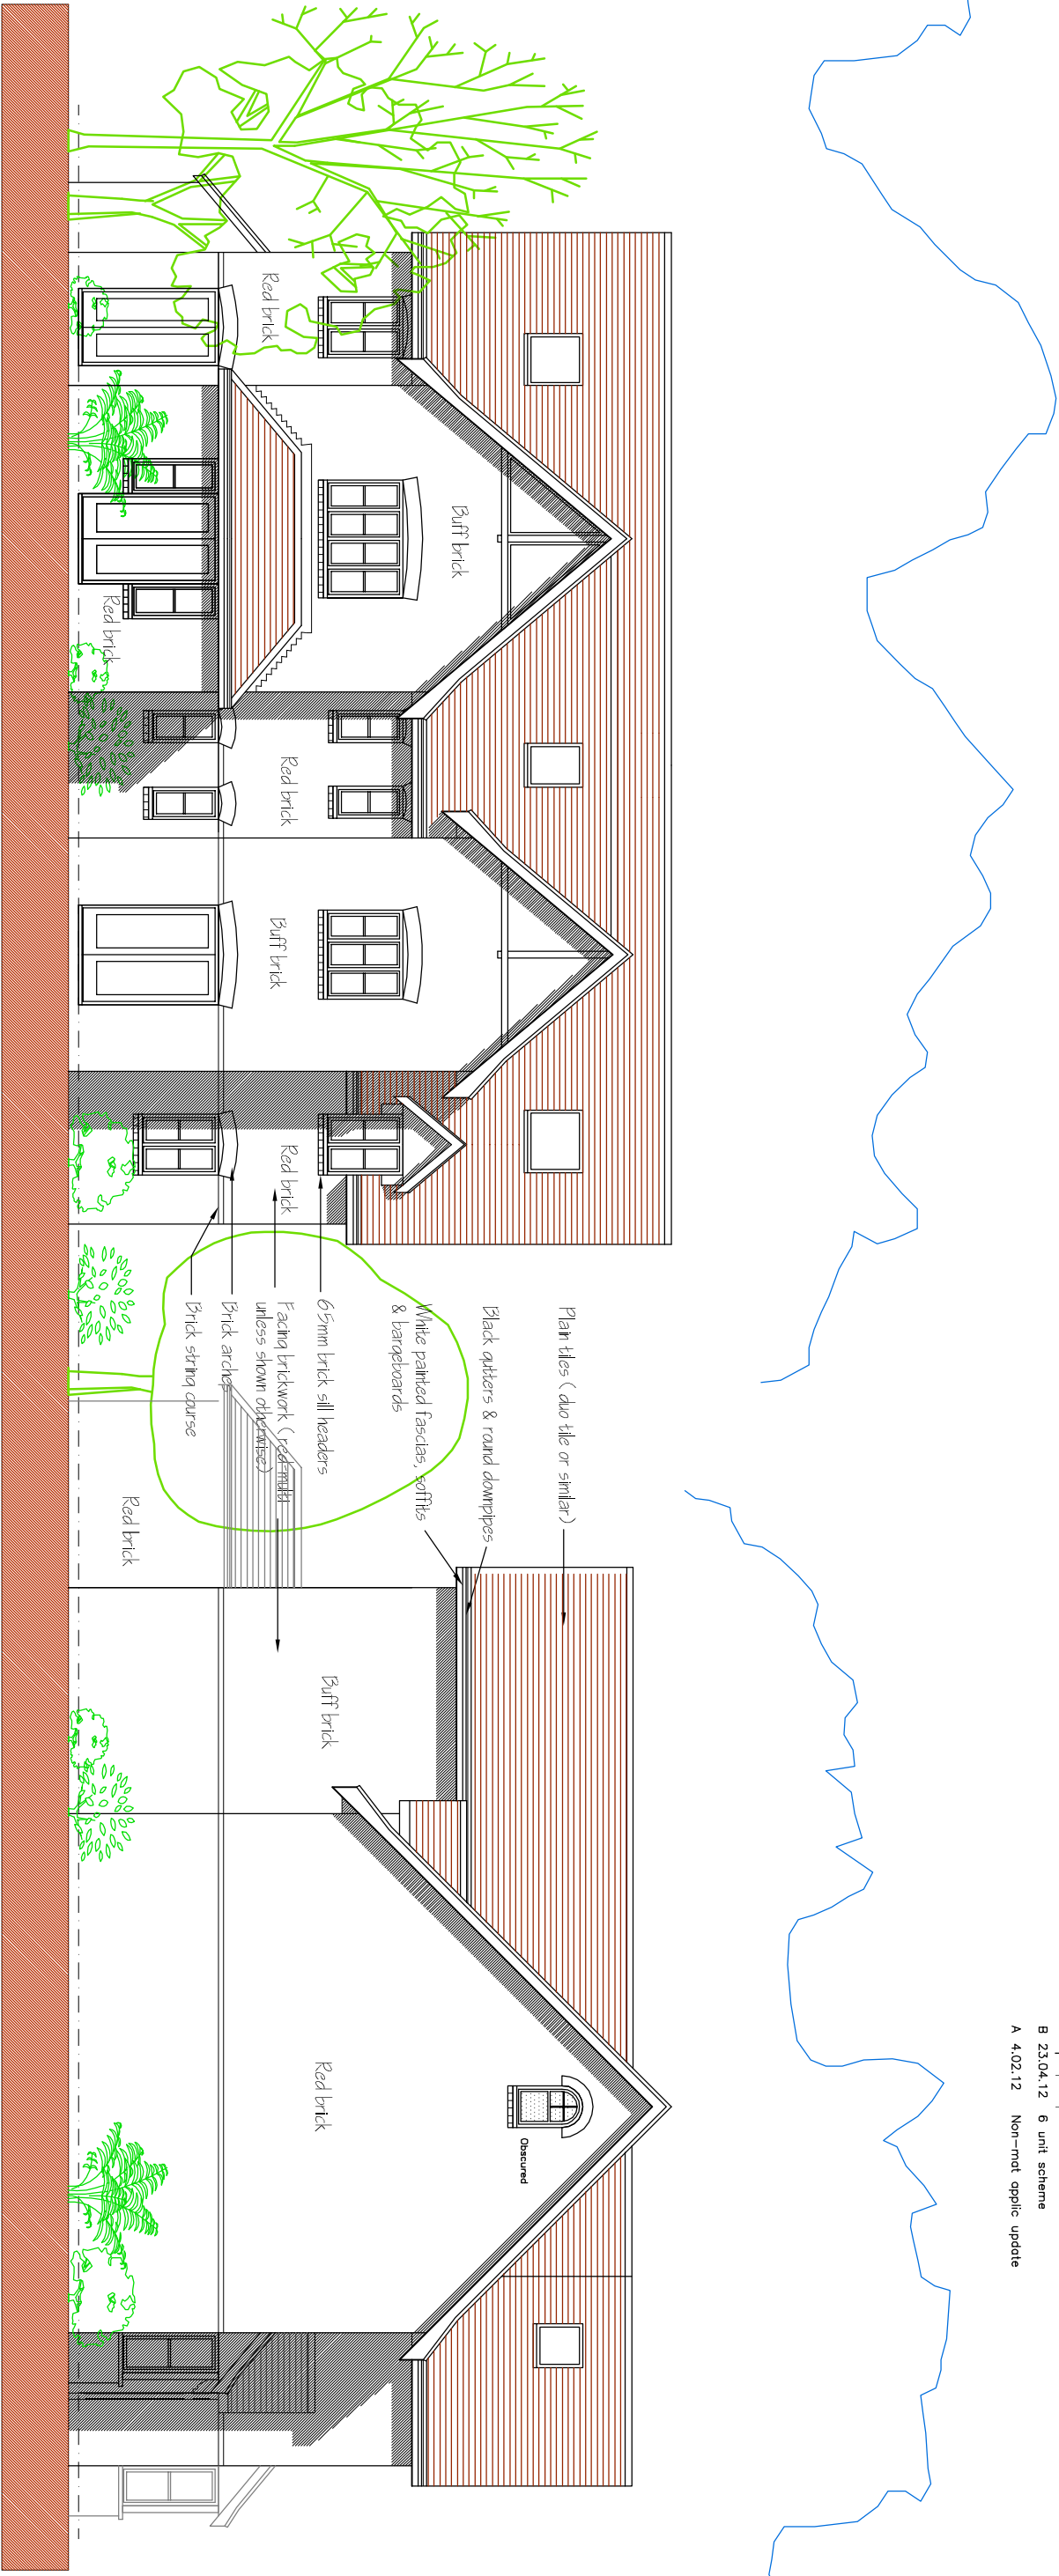

Rear (East) Elevation 1:100

Side (North) Elevation

6 Flats @ 36 London Road @ Waterlooville @ G Rice @ 344 / 14b