


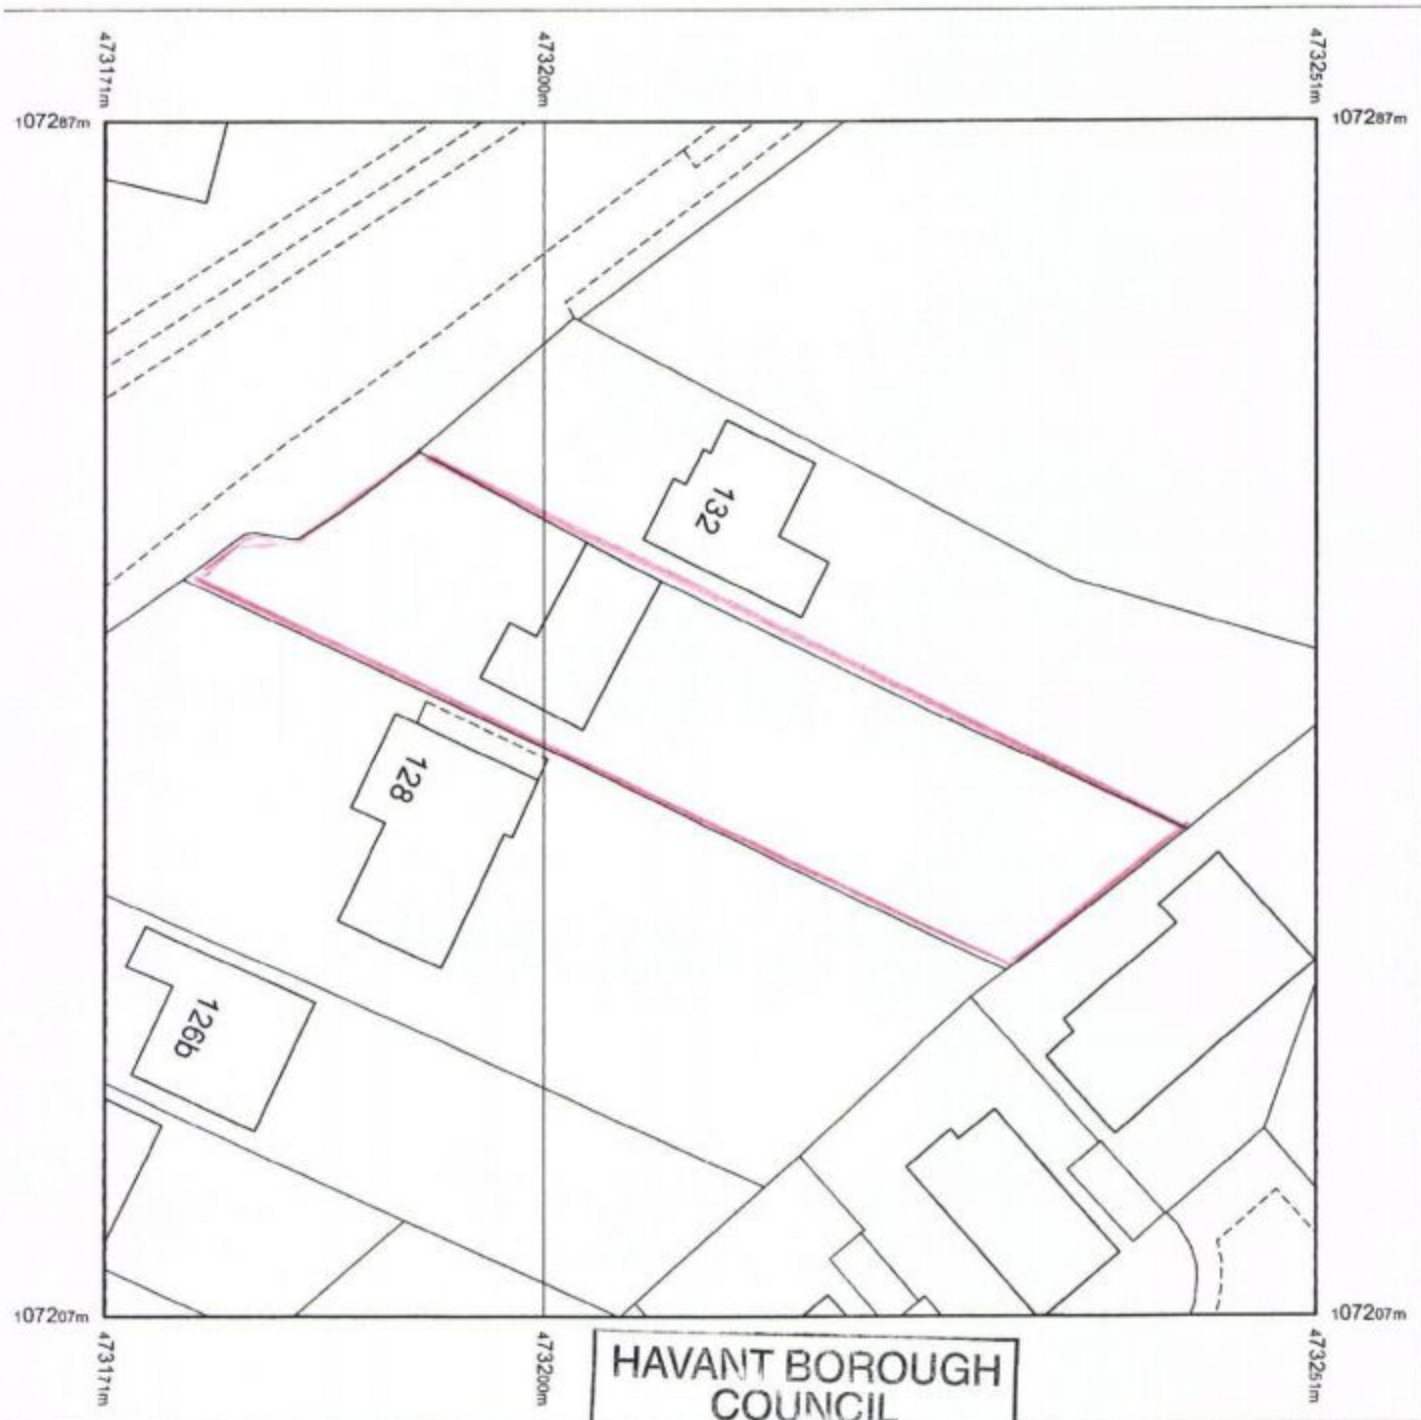

roduced 03.06.2009 from the Ordnance Survey National
eographic Database and incorporating surveyed revision
available at this date. © Crown Copyright 2009.

roduction in whole or part is prohibited without the
for permission of Ordnance Survey.

rdnance Survey, the OS Symbol and OS Sitemap are
gistered trademarks of Ordnance Survey, the national
apping agency of Great Britain.

he representation of a road, track or path is no
vidence of a right of way.

he representation of features as lines is no evidence
a property boundary.

art or all of this OS Sitemap is enlarged from mapping
duced at one or more of the following scales: 1:1250,
2500, 1:10000.



Supplied by: **National Map Centre**
Serial number: 02574100
Centre coordinates: 473211 107247

Further information can be found on the
OS Sitemap Information leaflet or the
Ordnance Survey web site:
www.ordnancesurvey.co.uk

130 SOUTHLEIGH ROAD

WARBLINGTON

HANTS

PO9 2PT