
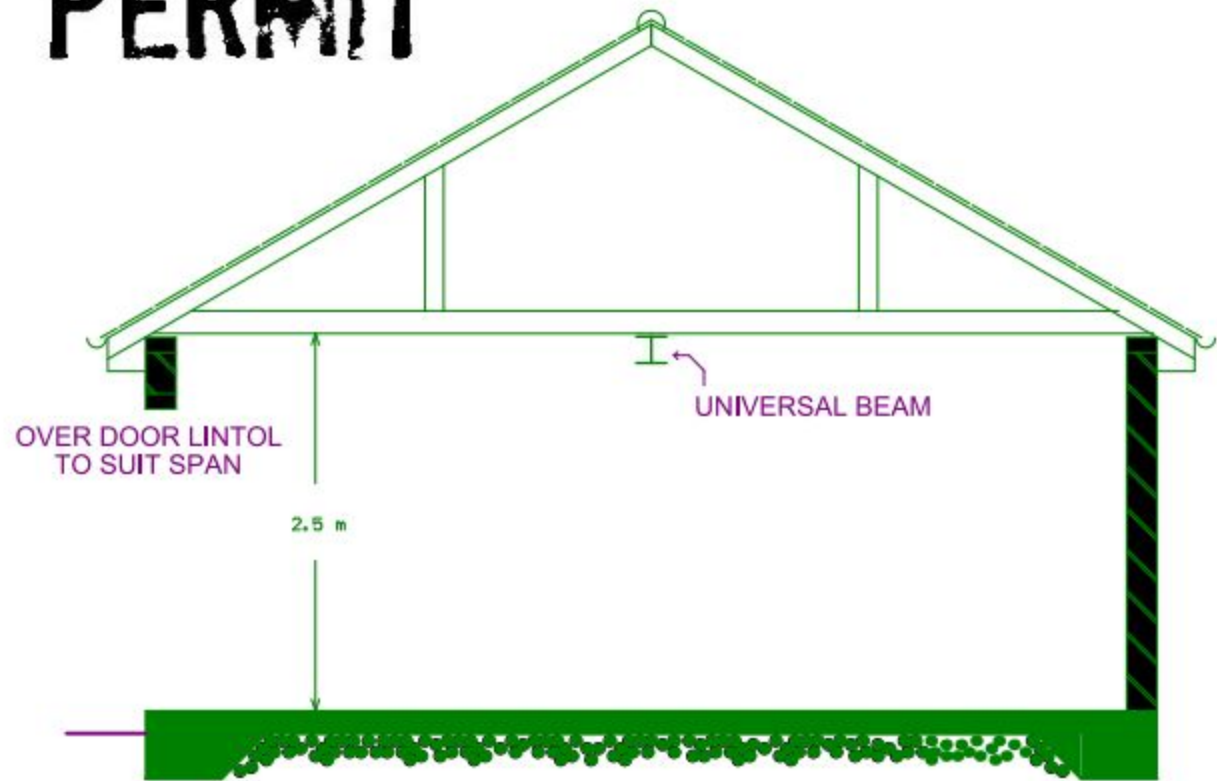


PERMIT

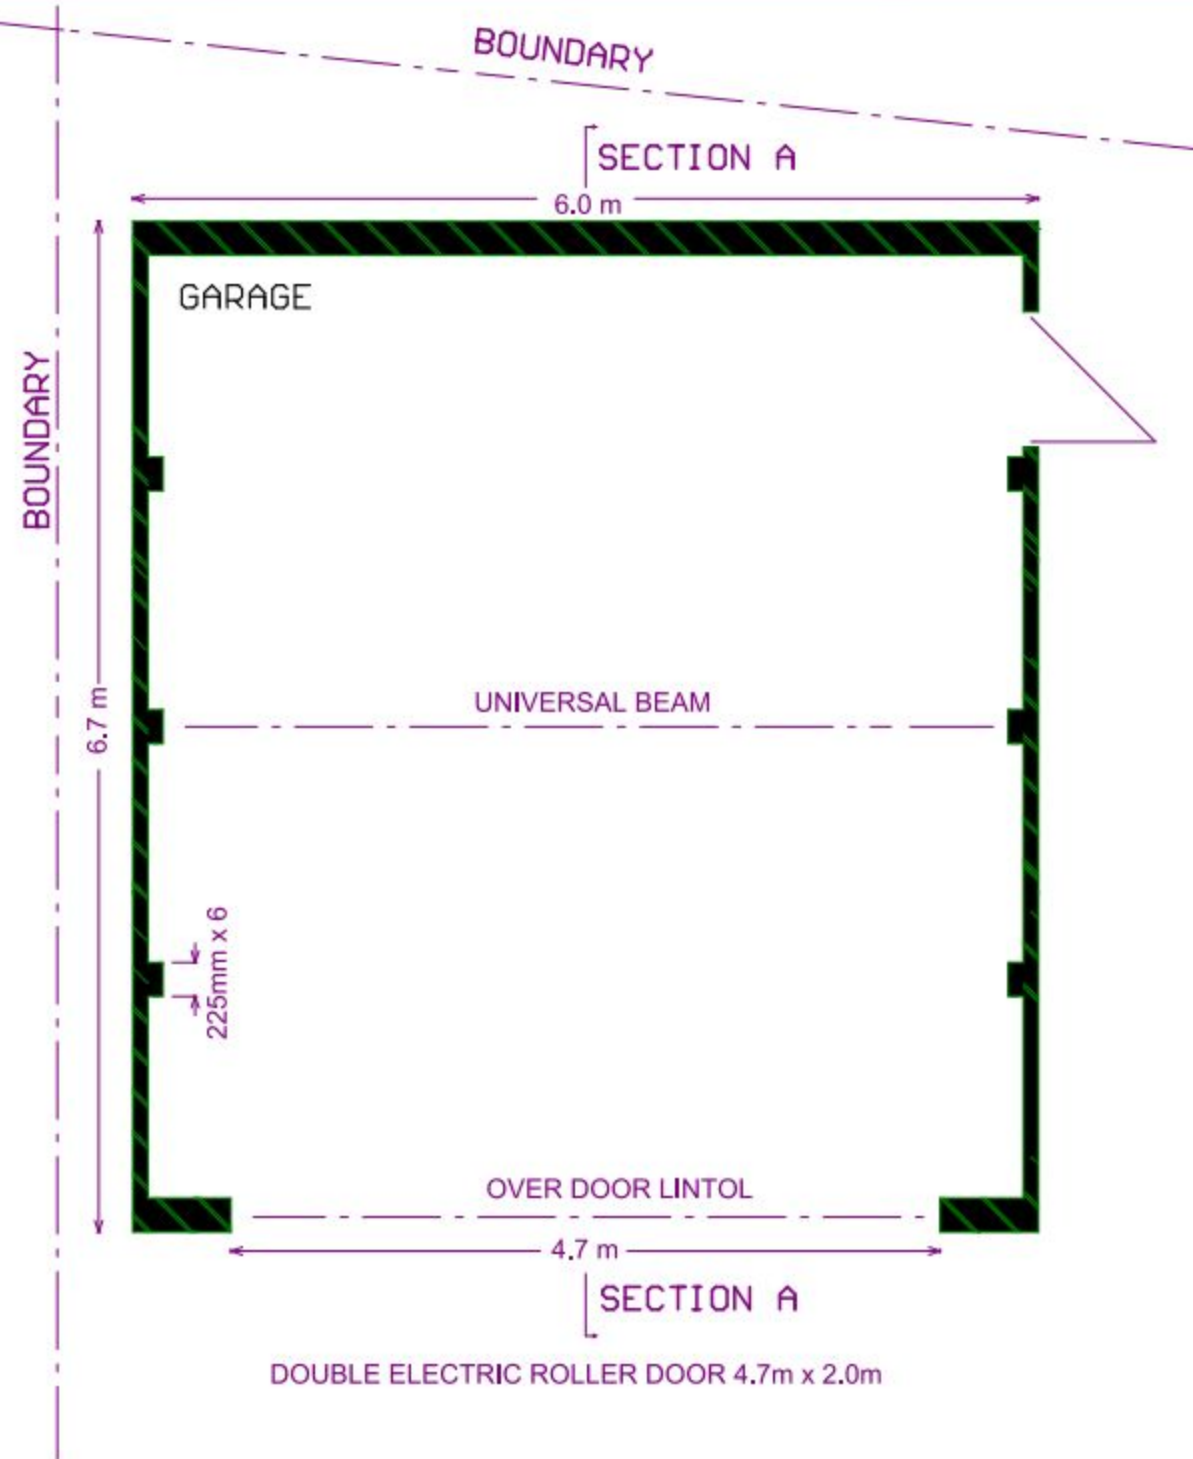

SECTION AA

ROOF

FELT BATTENS AND TILES TO L.A. APPROVAL
ON 150X50 MM RAFTERS AT 400 MM CENTRES
150X50MM CEILING JOISTS AT 400 MM CENTRES
STRAP DOWN NEW ROOF AND GABLE ENDS
WITH MILD STEEL ANCHORS MINIMUM SECTION
30MMx5MM AND AT 1.2M CENTRES

RAINWATER DISPOSAL

100 MM DIAMETER GUTTERS AND DOWN PIPES
TO NEW SOAKAWAYS MINIMUM 5M FROM ANY
BUILDING 1m CAPACITY MINIMUM

WALLS

100MM BLOCKWORK AND RENDER
WITH 225MM PIERS AS SHOWN

LINTOL

OVER ALL NEW OPENINGS TO BE IN ACCORDANCE
WITH THE MANUFACTURERS SPAN TABLES
150MM END BEARINGS

	TITLE: Proposed Double Garage at 5 Webb Close, Hayling Island Hants, PO11 9JG	
SCALE: 1 : 50	DRAWING REF: 5WEBBCL.PDF	REV: B
DRAWN: A. WADE	PAGE: 1 OF: 2	DATE: 06/02/2012
		SIZE: A3