PERMIT

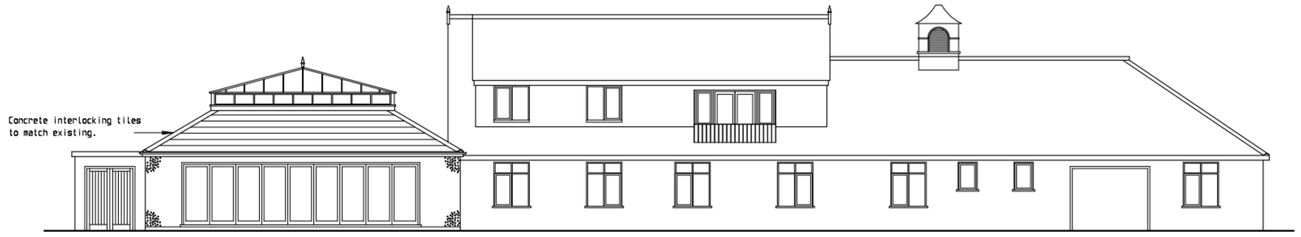

Side Elevation (South)

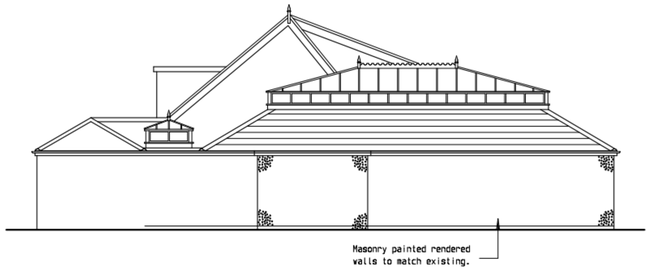

Rear Elevation (West)

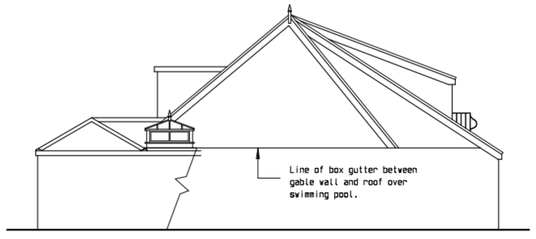

Rear Elevation without Pool Building (west)

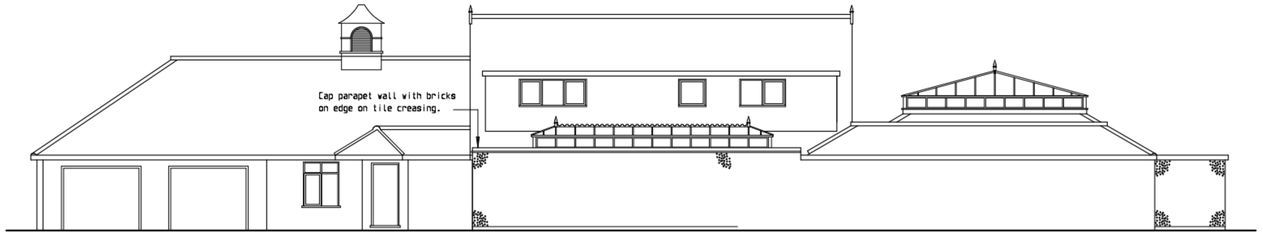

Side Elevation (North)

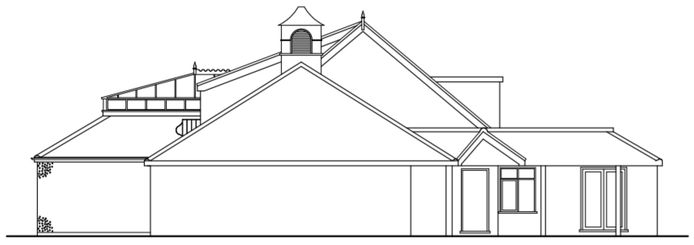

Front Elevation (East)

0 1m 2m 3m

Scale Bar 1:100 at A1

Revisions			
No.	Date		By
A	20.12.11	Additional West elevation added. South elevation corrected.	PDR

Project

2, Marshall Road,
Hayling Island.

Drawing Title

Proposed Elevations

Client

Mr & Mrs C. Warne

Scale 1:100

Date 19.10.11 | Drawn PDR | Checked

Drawing No. 11/24/4

Rev. A

Peter Routley Associates
Chartered Building Surveyors
Gainsborough House
High Street
Cranleigh
GU6 8RL
(01483) 272338